


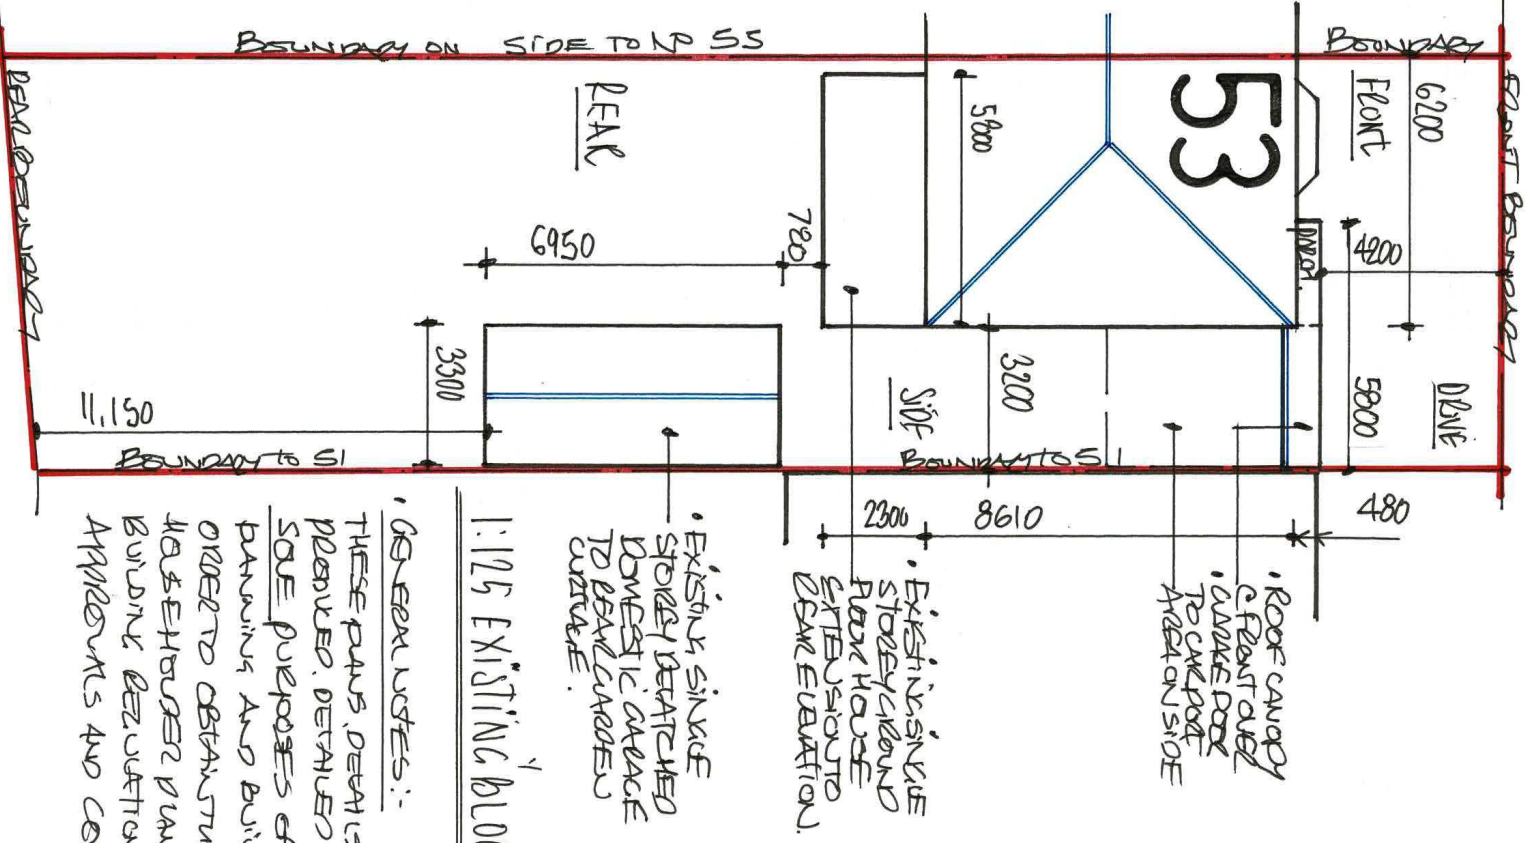

GENERAL NOTES:-

THESE PLANS, DETAILS AND DRAWINGS HAVE BEEN PREPARED, DETAILED AND CALCULATED FOR THE SOLE PURPOSES OF APPLYING TO BURY COUNCIL'S PLANNING AND BUILDING CONTROL DEPT IN ORDER TO OBTAIN THE NECESSARY NECESSARY HOUSEHOLD PLANNING PERMISSION AND BUILDING REGULATIONS FULL PLANS/PROJECT APPROVALS AND CONSENTS ONLY!



ADDRESS:-

N° 53 CUNNINGHAM DRIVE,
UNSWORTH,
BURY, BL9 8PD,
LANC'S.
APRIL 2022

OR L N° 1