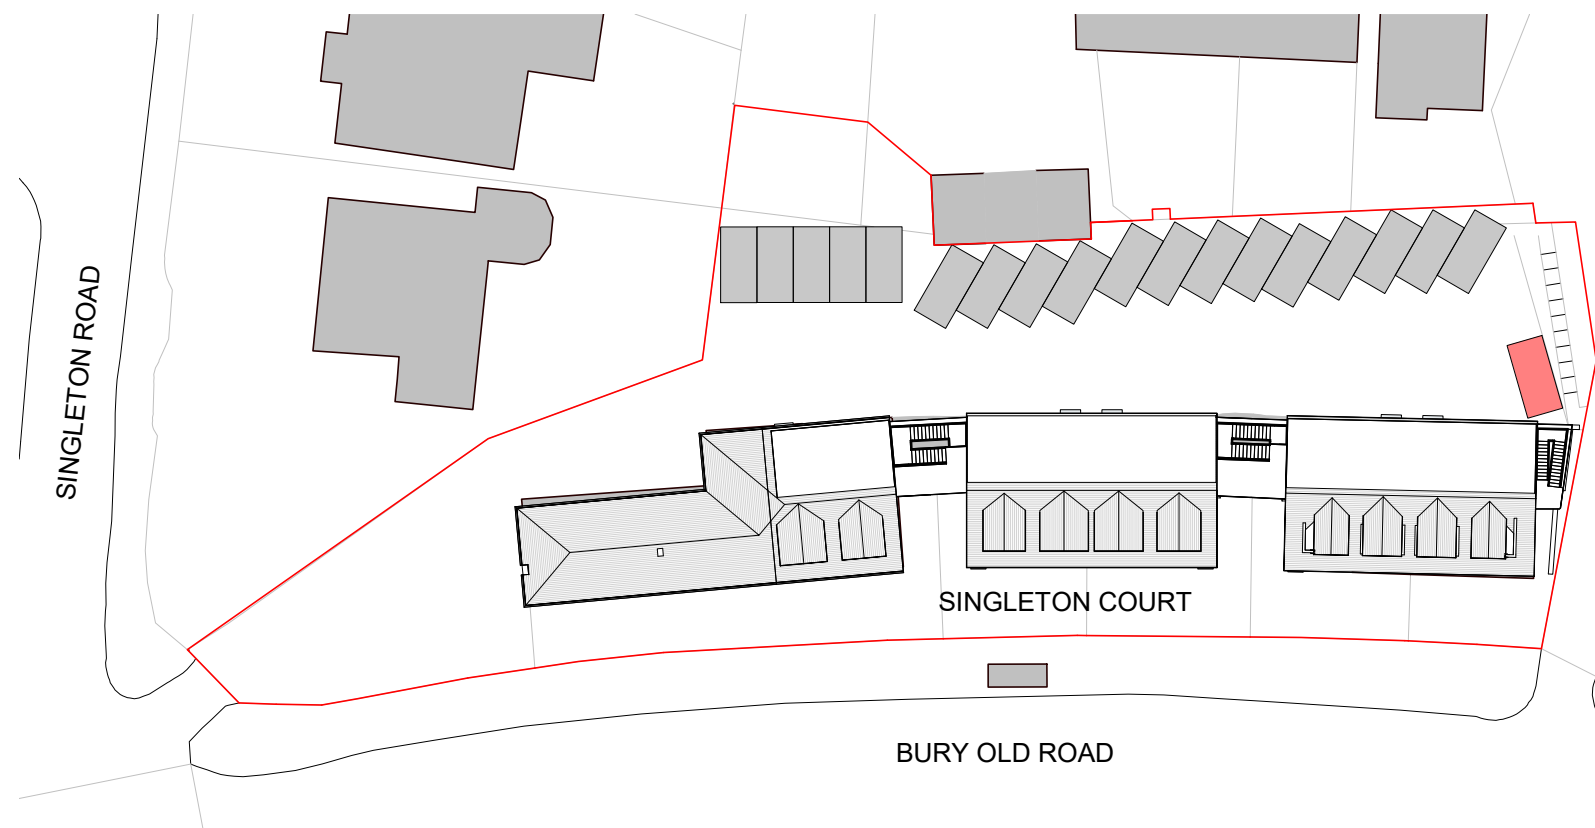


1 Site - Parking Plan

Legend - Boundaries

Site Boundary _____

Site Boundary determined using OS DATA

PROJECT	Singleton Court, Bury Old Road	PROJECT NUMBER	DRAWING NUMBER		REV	No.	Description	Date	GOLD SKETCH S T U D I O S www.goldsketch.co.ukinfo@goldsketch.co.uk0161 792 9595
TITLE	Parking Plan	GGS20007.1	001C						
CLIENT	Care of EPML	DRAWN BY	DATE	SCALE (@ A1)	STATUS				
		SG	25/05/2020	As indicated					