


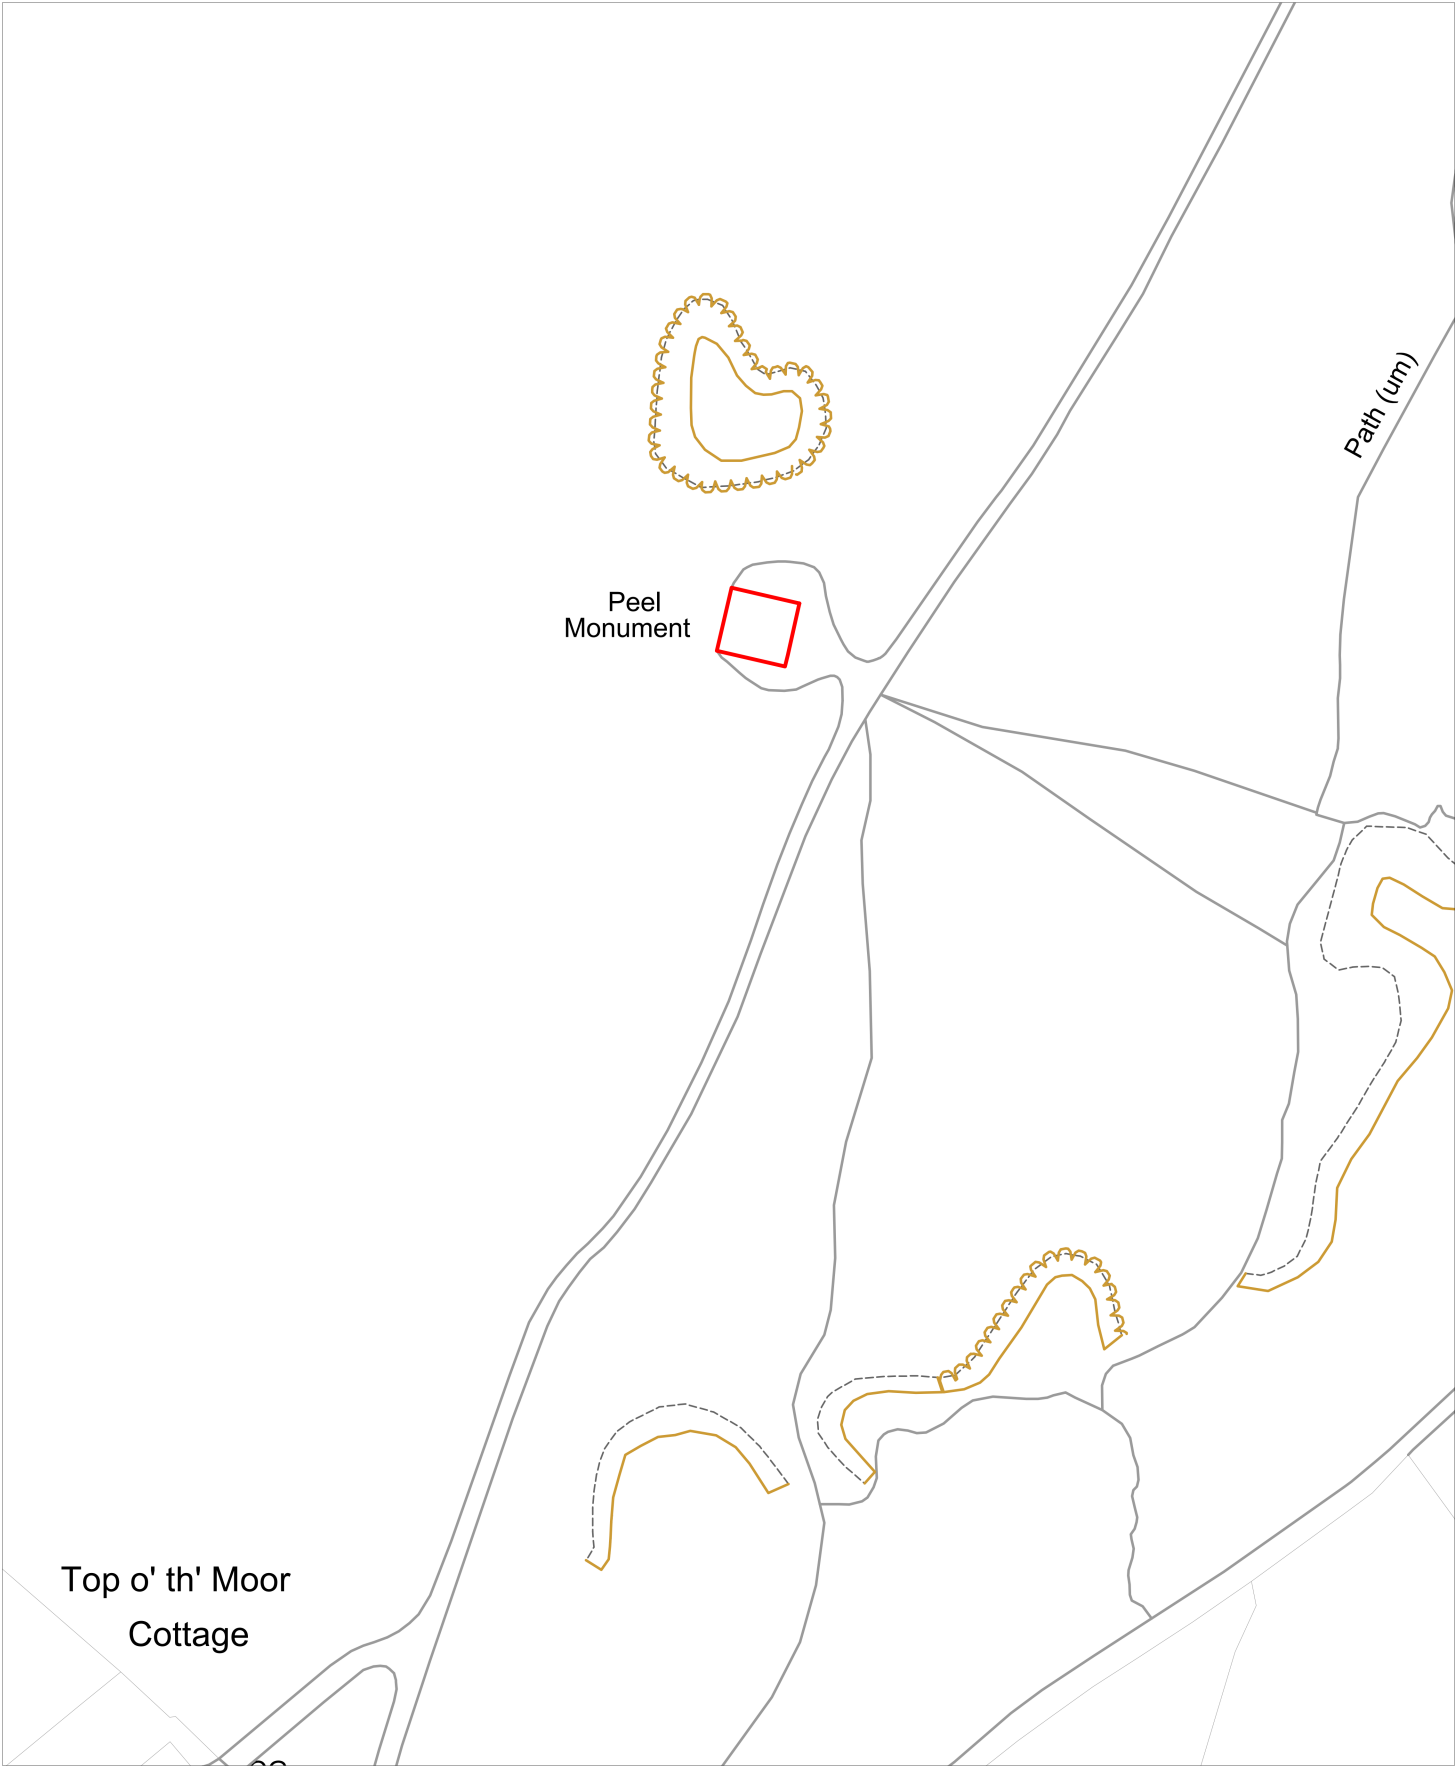

PLAN Peel Monument
Moorbottom Road
Ramsbottom BL8 4NR
1:1250
SCALE MB
DRAWN BY 02/09/2022
DATE

Business, Growth & Infrastructure

Land & Property

3 Knowsley Place
Duke Street,
Bury, BL9 0EJ

Tel. 0161 253 5995

