




1 Section - Existing
1 : 50

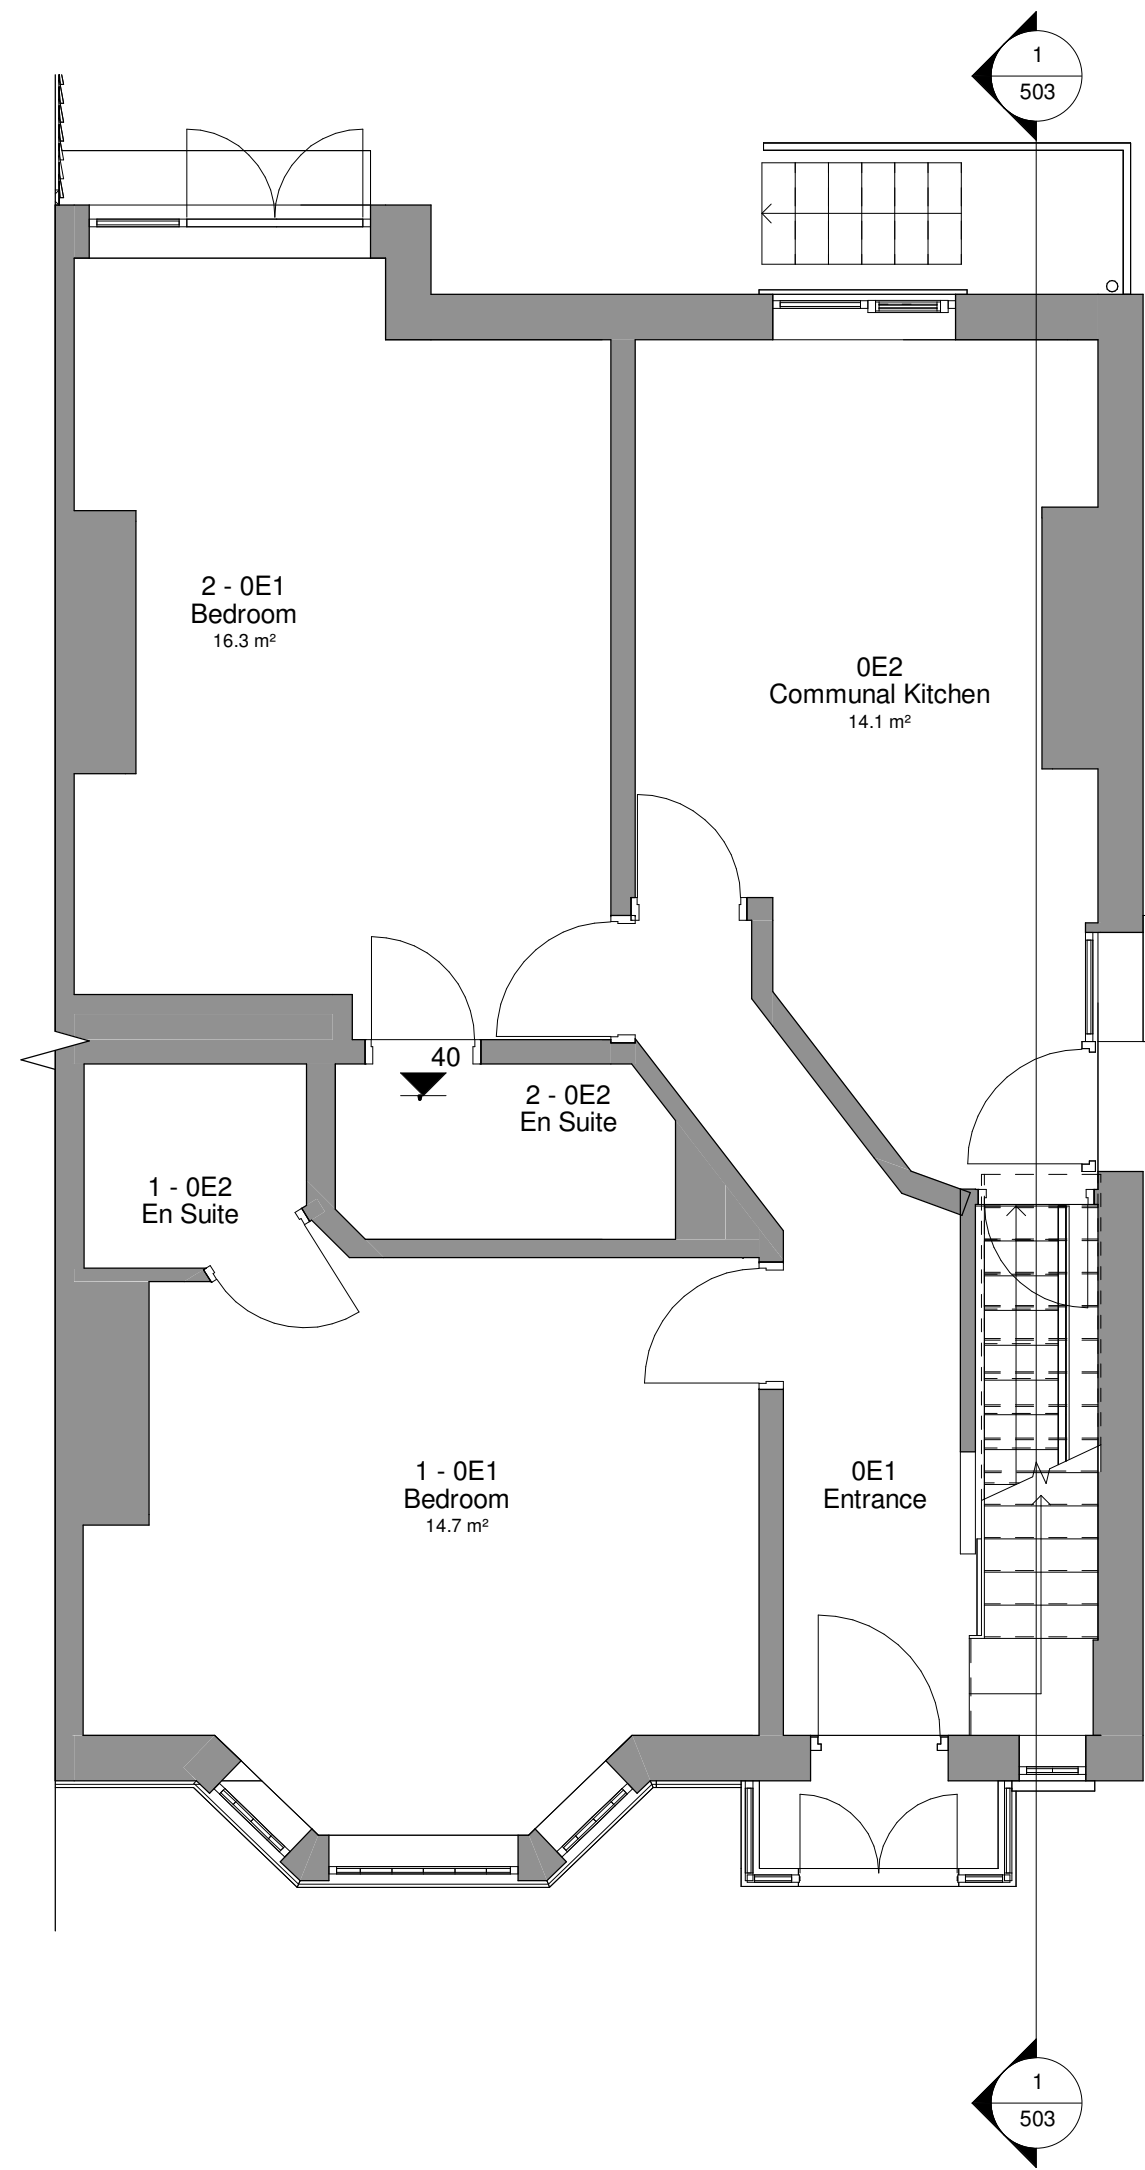

2 KEY PLAN - EXISTING
1 : 50



No. Description		Date	Initial
PROJECT			
31 Hilton Crescent			
TITLE			
Site - Existing Section			
STATUS			
DESIGN			
DRAWN BY	DATE	SCALE (@ A1)	
CB	28/05/2025	1 : 50	
PROJECT NUMBER	DRAWING NUMBER	REV	
GSS24129.3	503		
GOLD SKETCH			
S T U D I O S			
www.goldsketch.co.uk		info@goldsketch.co.uk 0161 792 9595	
NOTES			
© COPYRIGHT ALL RIGHTS RESERVED. THIS DRAWING IS NOT TO BE REPRODUCED WITHOUT WRITTEN CONSENT. ALL DIMENSIONS AND DISTANCES GIVEN SHALL BE CHECKED AND CONFIRMED ON SITE. ANY DISCREPANCIES ARE TO BE REPORTED TO THE DESIGNER PRIOR TO THE COMMENCEMENT OF ANY WORK. ALL WORK AND MATERIALS TO BE IN ACCORDANCE WITH CURRENT BUILDING REGULATION, RELEVANT CODES OF PRACTICE AND BRITISH STANDARDS. ALL DIMENSIONS ON THIS DRAWING ARE IN MILLIMETRES (UNLESS OTHERWISE STATED).			