



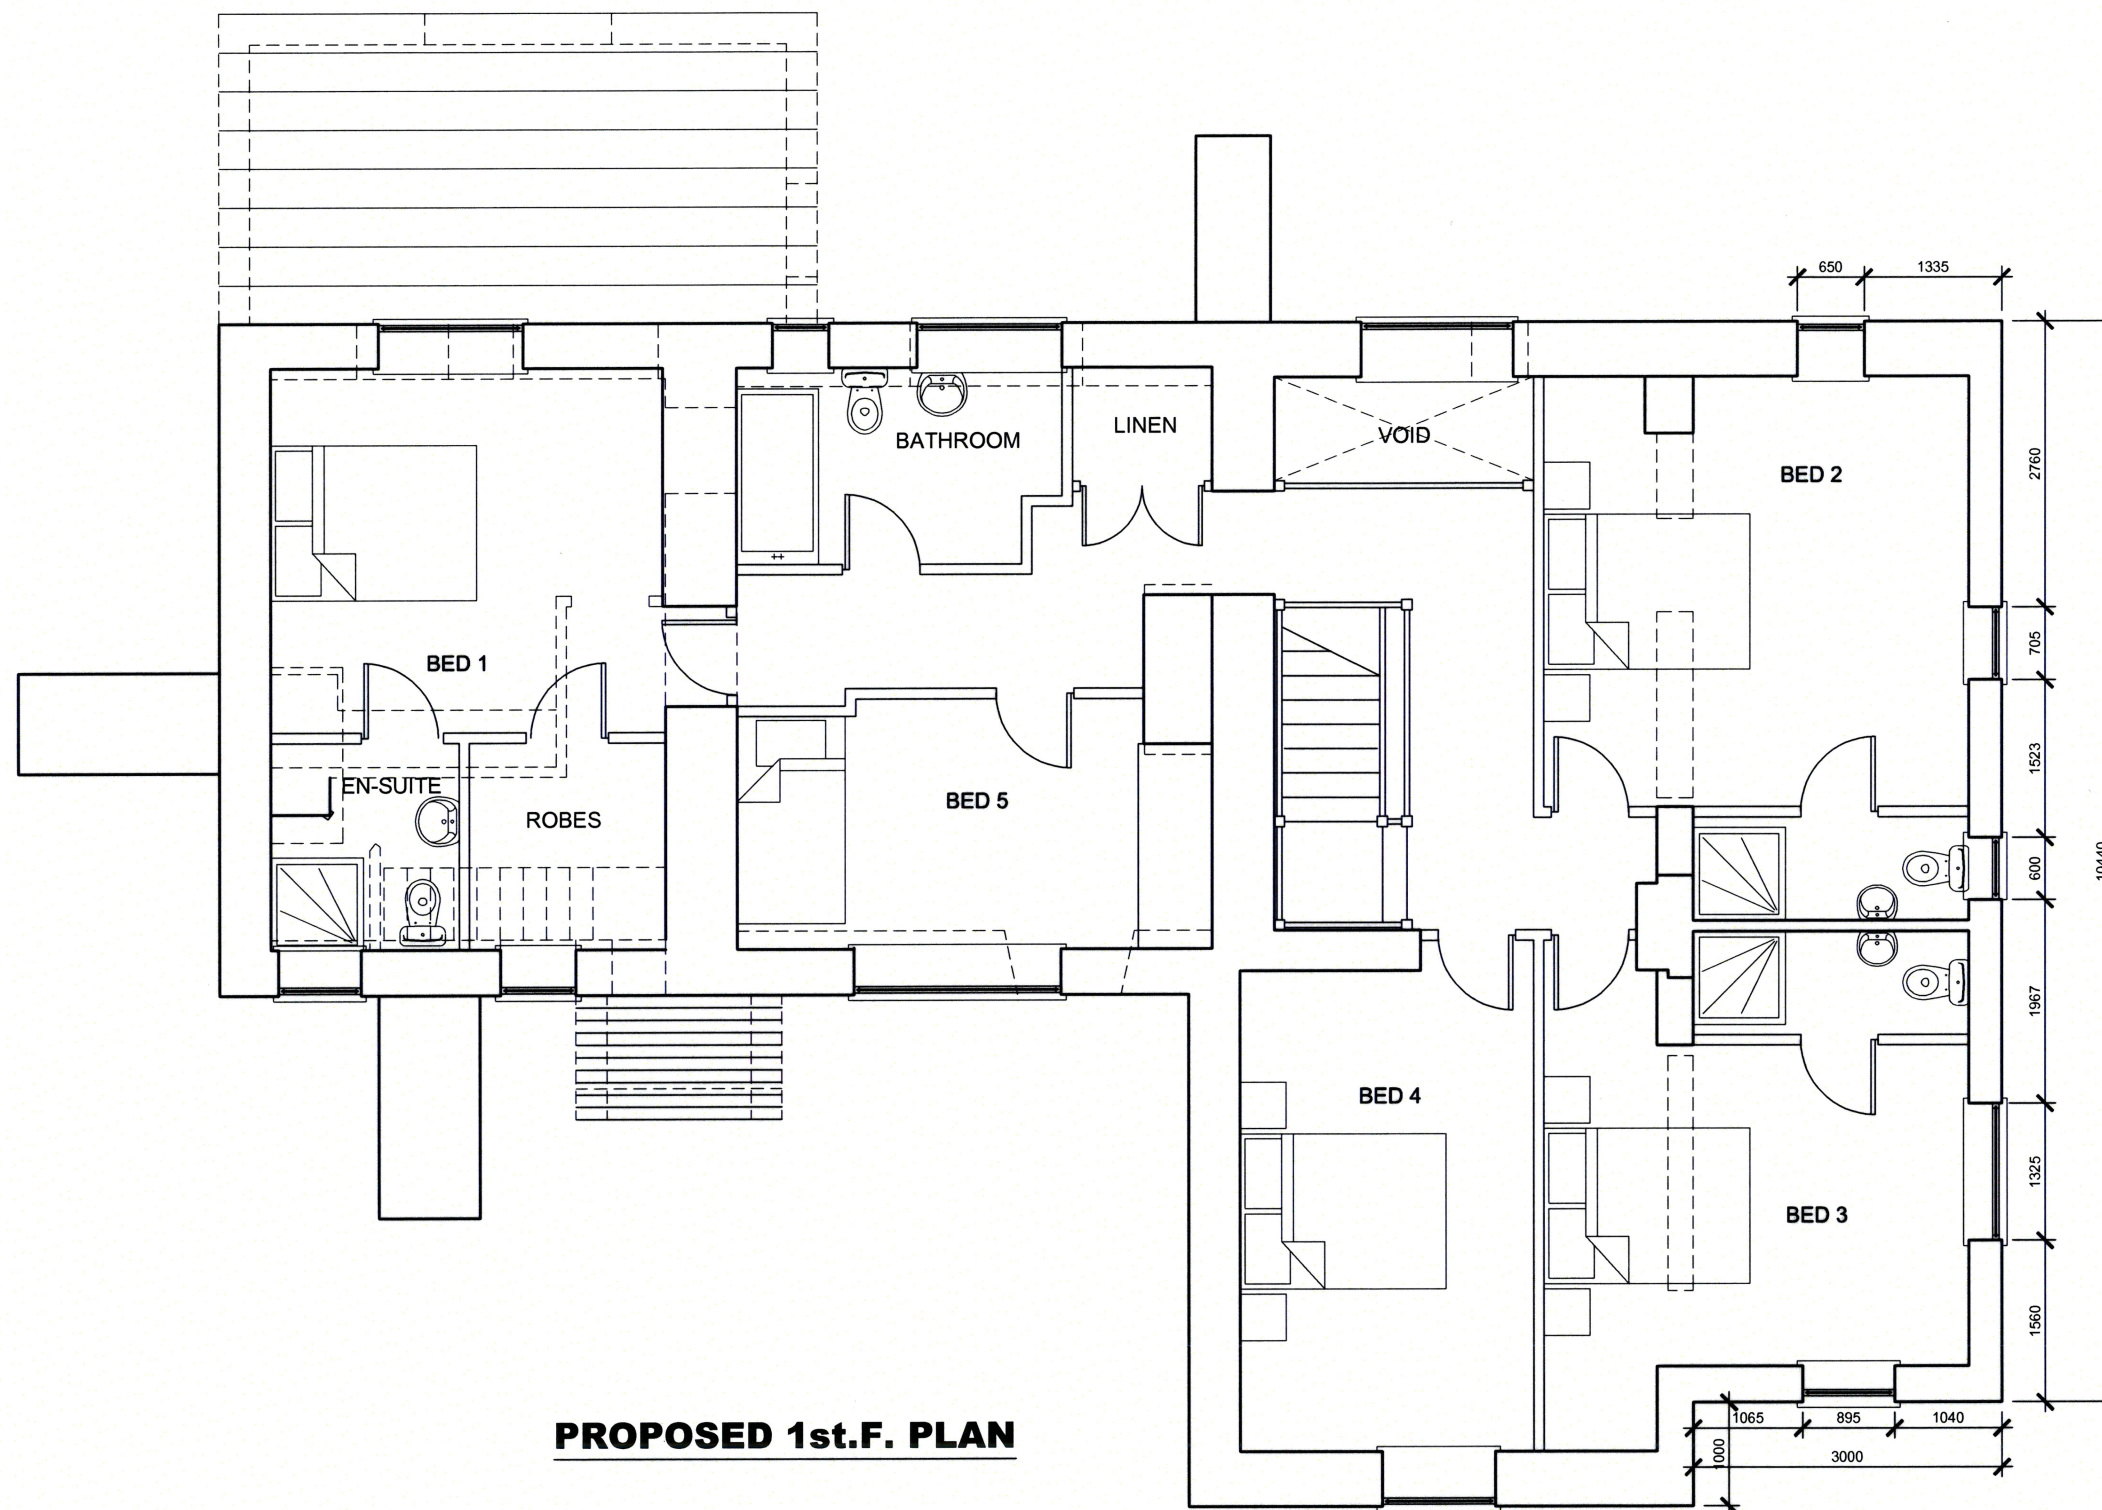


PROPOSED 1st.F. PLAN

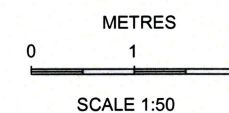


PLANNING

REV	DATE	AMENDMENTS	BY
C	22-06-22	Window to gable end amended	
B	07-06-22	Window sizes amended	
A	28-02-21	Side ext'n set back, windows amended	
Harry Jackson Surveyors Limited			
Unit 4A Farnworth Park Industrial Estate			
Wellington Street, Farnworth, Bolton BL4 7BY			
Tel: 01204 701740 Mobile: 07931 321879			
CLIENT	S Sivvery		
ADDRESS	Hague Hall Farm		
	Mather Road, Bury, BL9 6TJ		
PROJECT	Front & Rear Extension		
TITLE	Proposed F.F. Plan		
DRAWING No.	6	REV	C
SCALE	1:50	DATE	September 2019
DRAWN BY	BE	SHEET SIZE	A2
CHECKED BY	HJ	COPYRIGHT	©

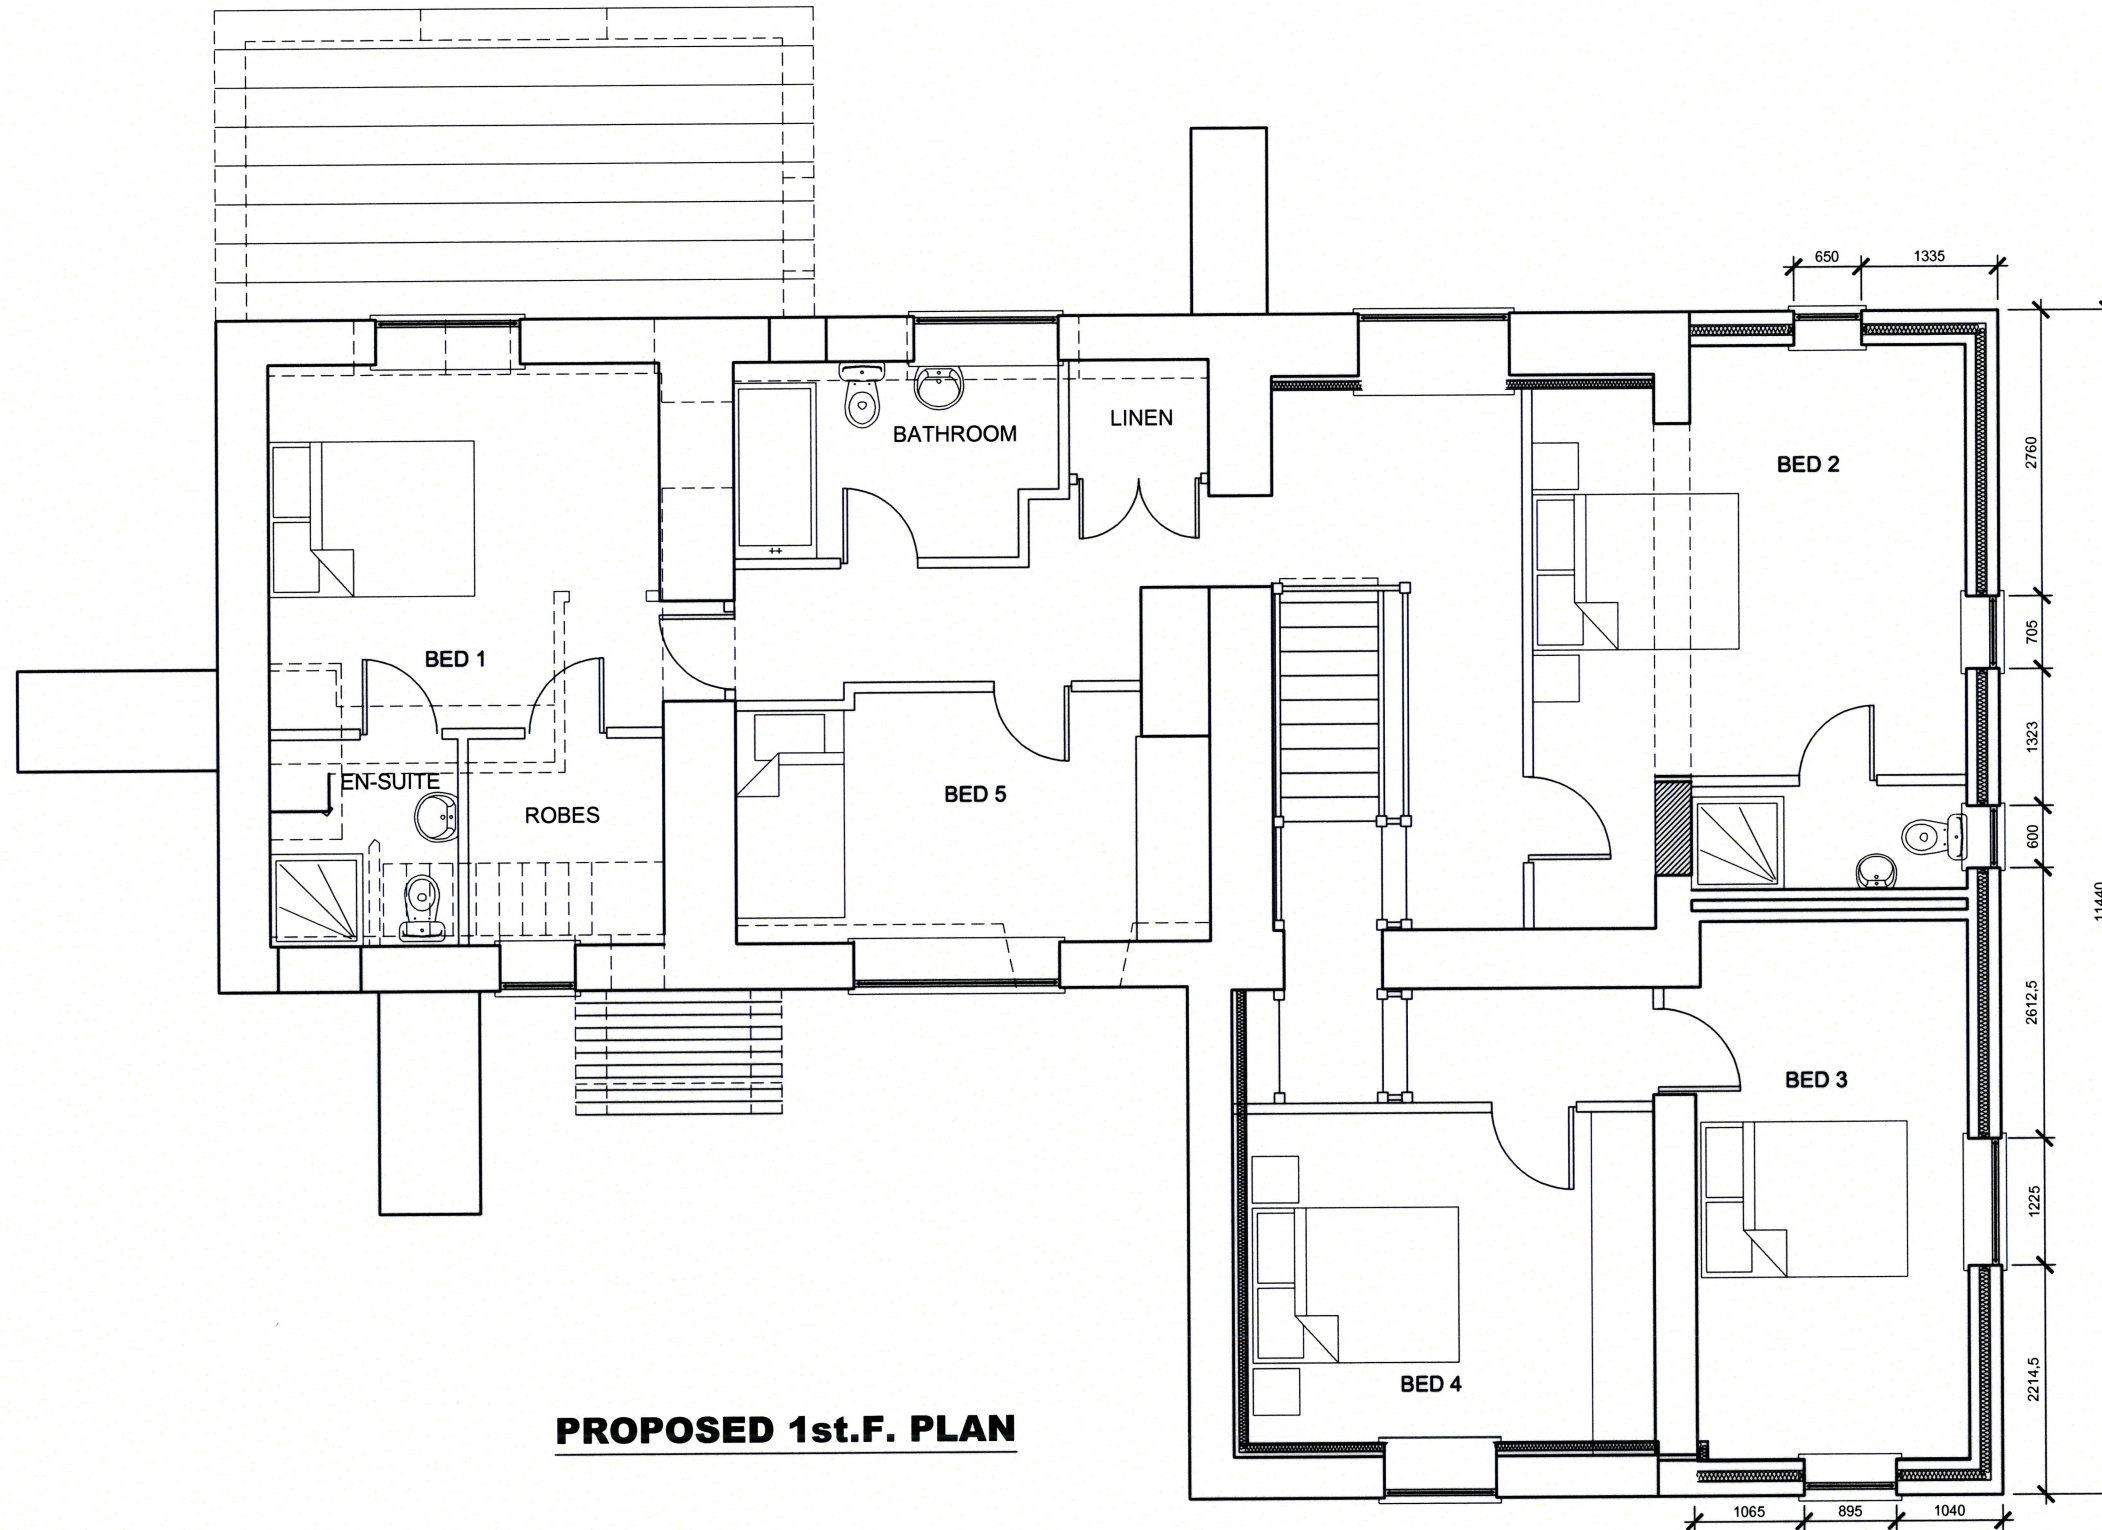

PROPOSED 1st.F. PLAN

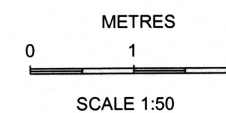

PLANNING

D 01-02-23 Im setback omitted & plans amended to match changes to elevations

C	22-06-22	Window to gable end amended	
B	07-06-22	Window sizes amended	
A	28-02-21	Side ext'n set back, windows amended	
REV	DATE	AMENDMENTS	INT
Harry Jackson Surveyors Limited			
Unit 4A Farnworth Park Industrial Estate			
Wellington Street, Farnworth, Bolton BL4 7BY			
Tel: 01204 701740 Mobile: 07931 321879			
CLIENT	S Sivvry		
ADDRESS	Hague Hall Farm		
	Mather Road, Bury, BL9 6TJ		
PROJECT	Front & Rear Extension		
TITLE	Proposed F.F. Plan		
DRAWING NO.	6	REV	D
SCALE	1:50	DATE	September 2019
DRAWN BY	BE	SHEET SIZE	A2
CHECKED BY	HJ	COPYRIGHT	©