



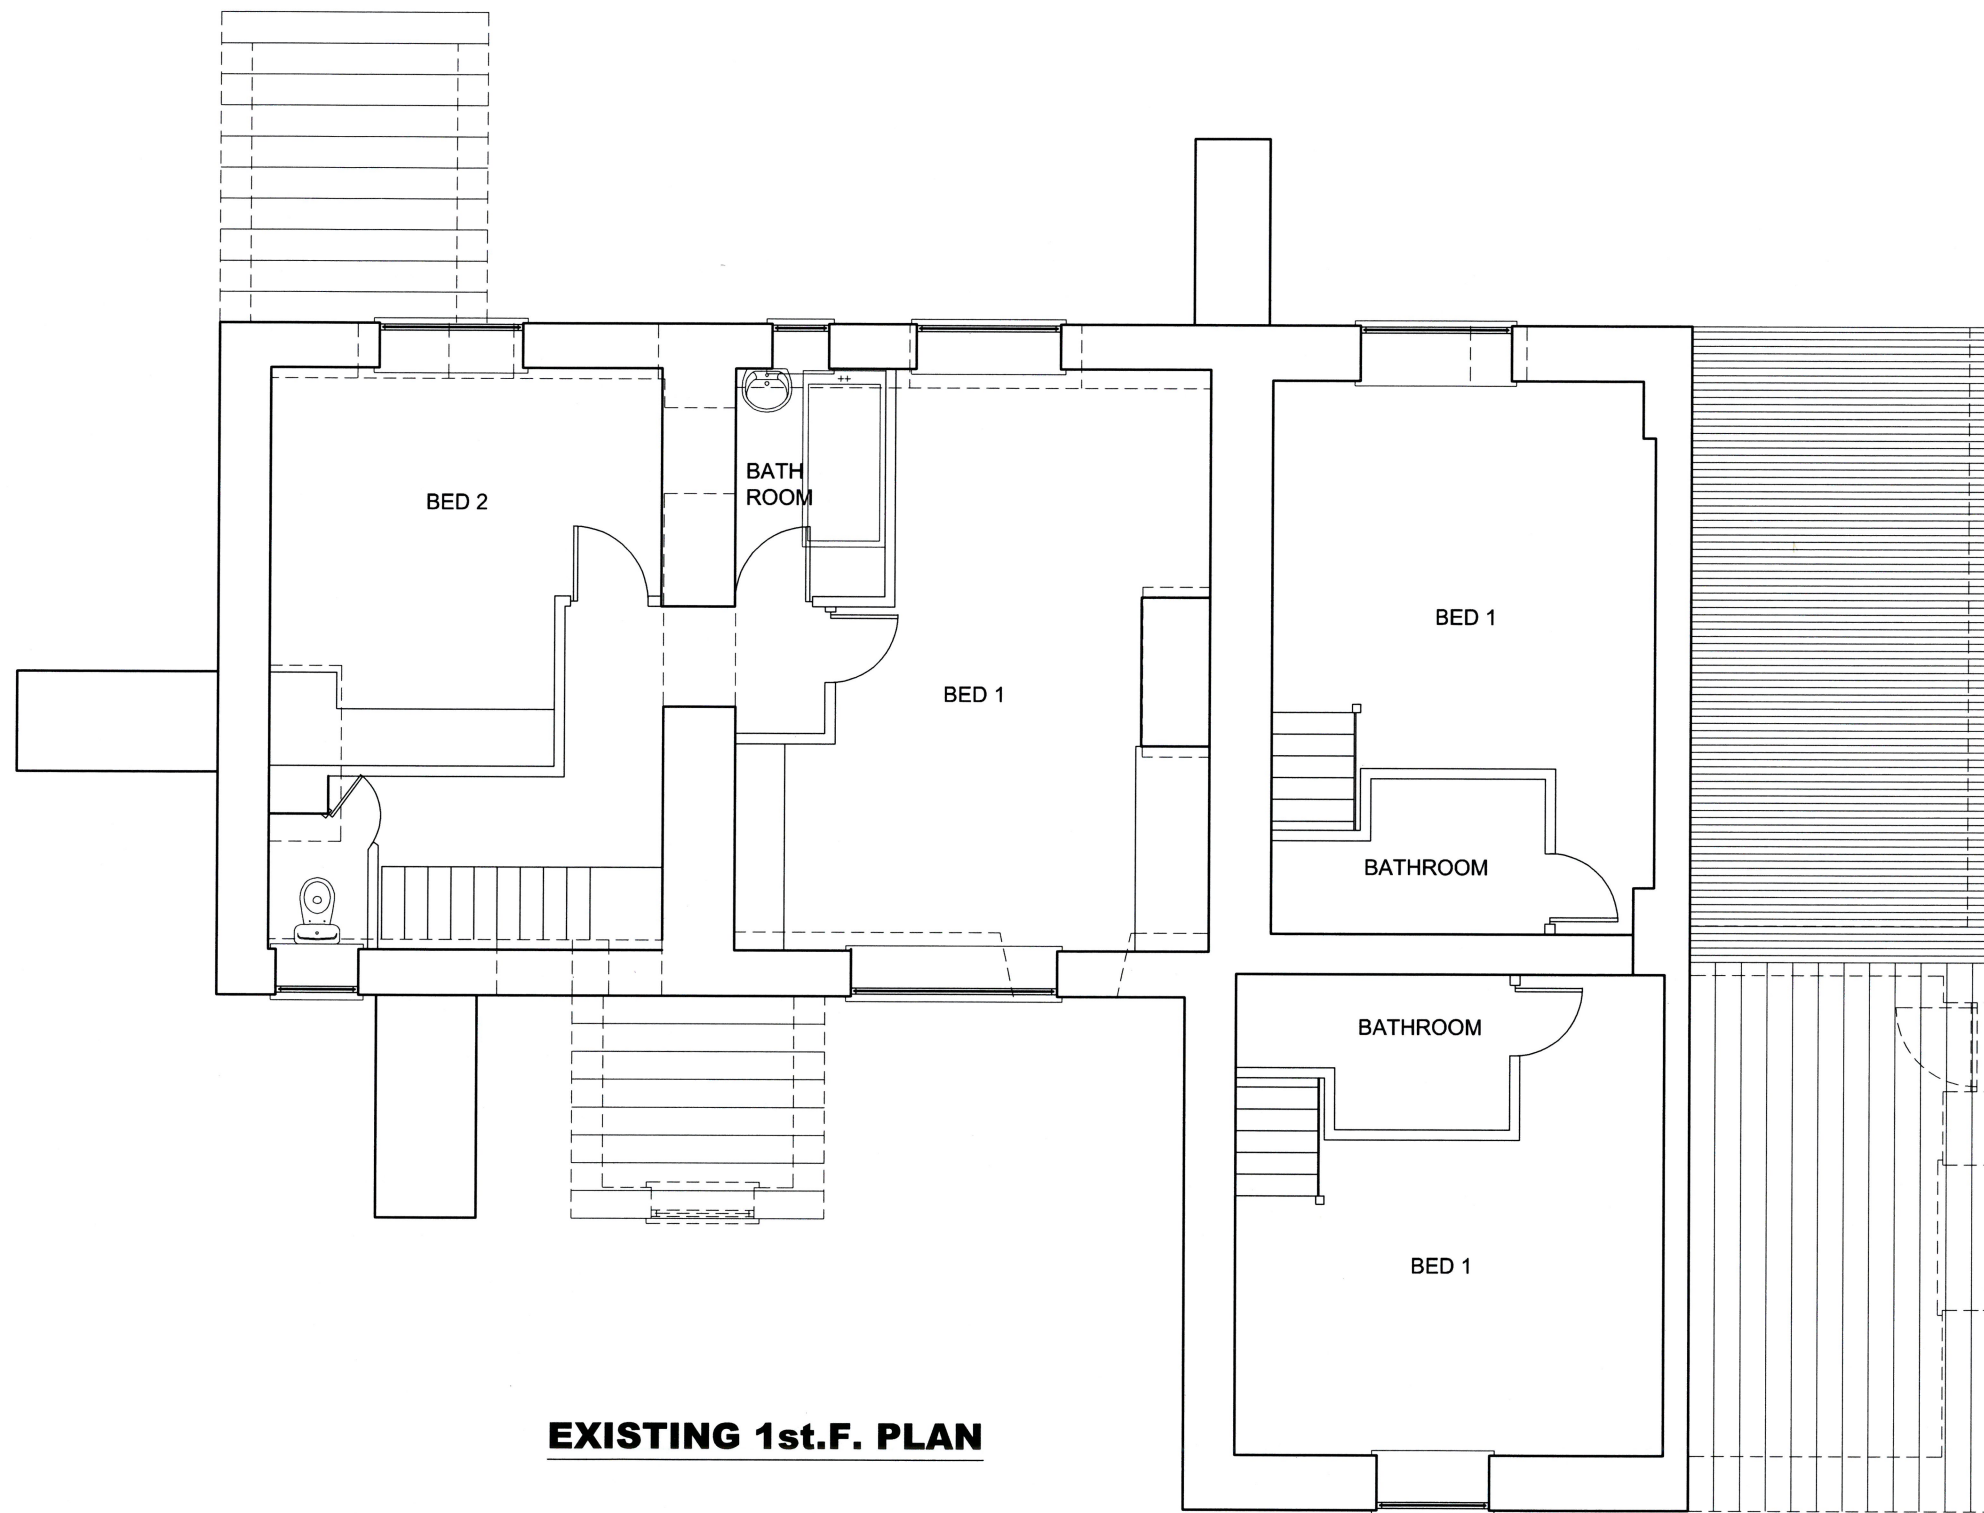

EXISTING 1st.F. PLAN

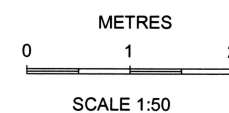

PLANNING

REV	DATE	AMENDMENTS	INT
Harry Jackson Surveyors Limited Unit 4A Farnworth Park Industrial Estate Wellington Street, Farnworth, Bolton BL4 7BY Tel: 01204 701740 Mobile: 07931 321879			
CLIENT S Sivvery			
ADDRESS Hague Hall Farm Mather Road, Bury, BL9 6TJ			
PROJECT Side & Rear Extension			
TITLE Existing F.F. Plan			
DRAWING No.	3	REV	
SCALES	1:50	DATE	September 2019
DRAWN BY	BE	SHEET SIZE	A2
CHECKED BY	HJ	COPYRIGHT	©