
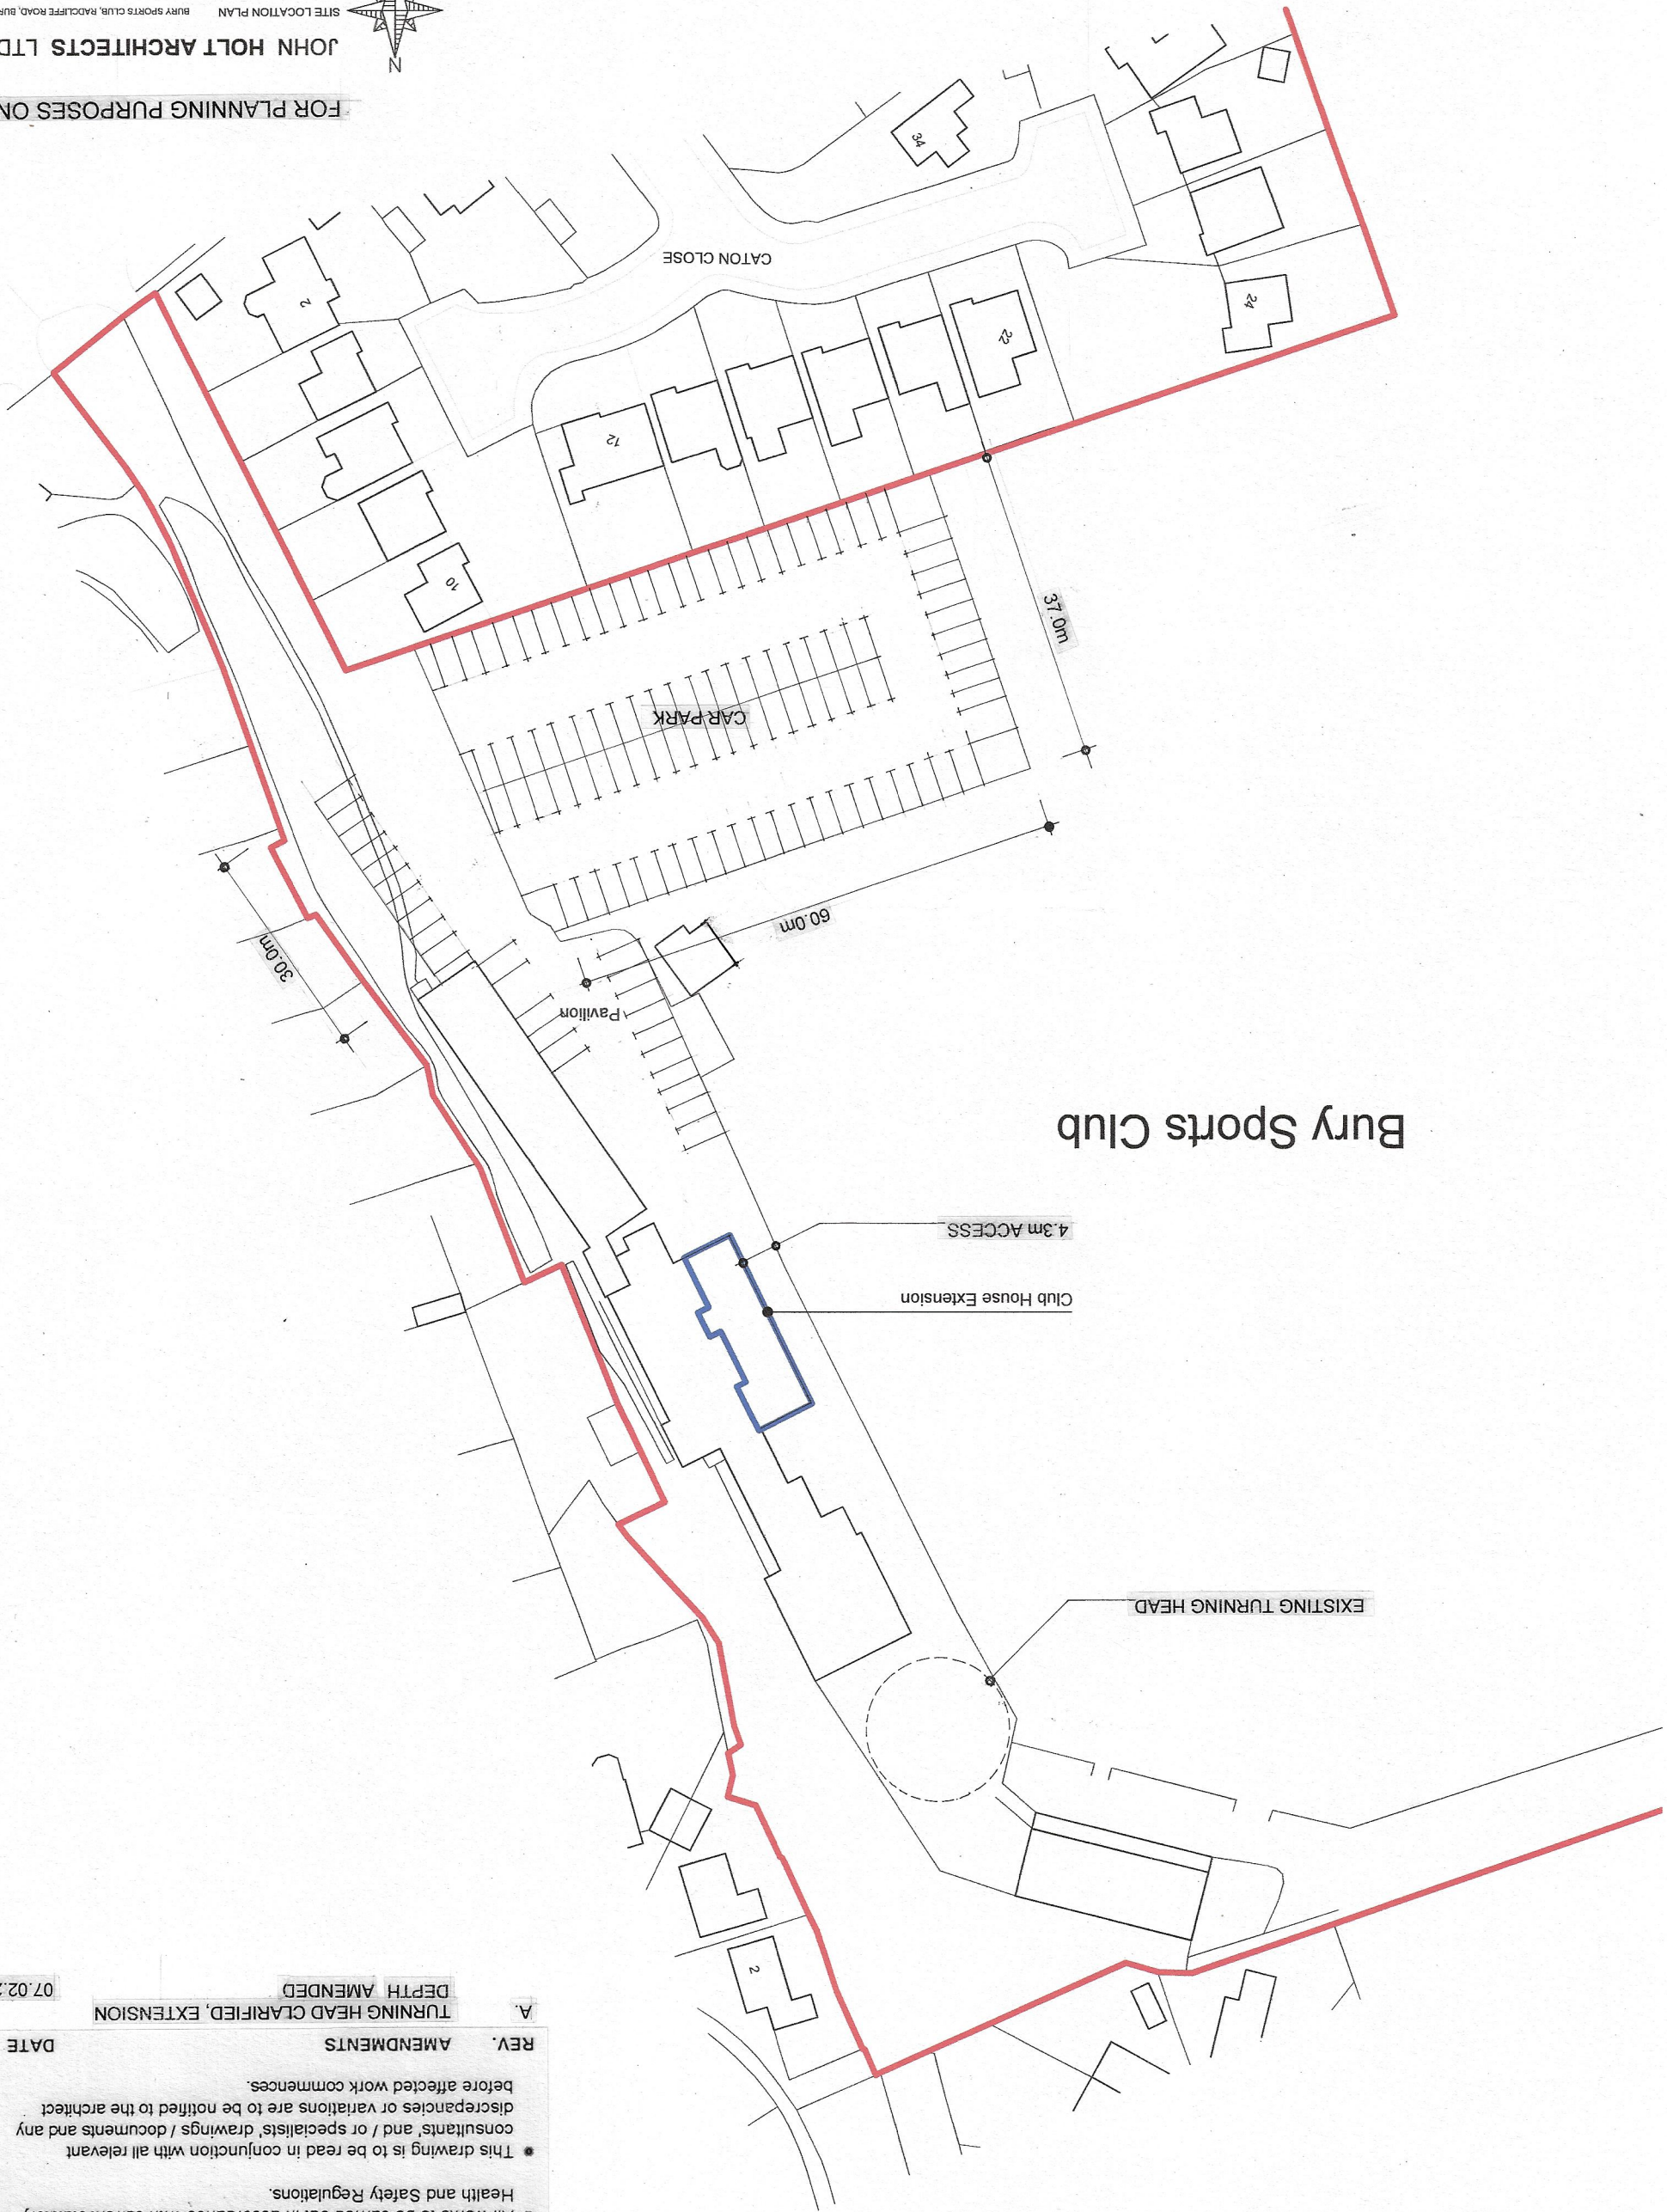


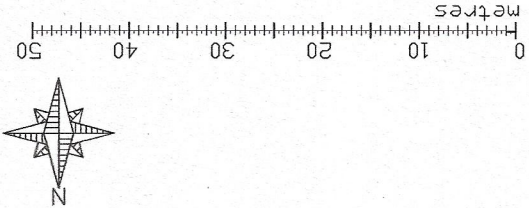

NOTES	
• This drawing is copyright. No unauthorised copying of drawing without the express permission of the architect.	
• Do not scale from prints. Use figure dimensions only.	
• Contractors to check all dimensions on site prior to commencement of works.	
• All works to be carried out in accordance with current statutory Health and Safety Regulations.	
• This drawing is to be read in conjunction with all relevant consultants' drawings / documents and any discrepancies or variations are to be notified to the architect before affected work commences.	
REV.	AMENDMENTS
A.	TURNING HEAD CLARIFIED, EXTENSION DEPTH AMENDED
DATE	
07.02.22	