



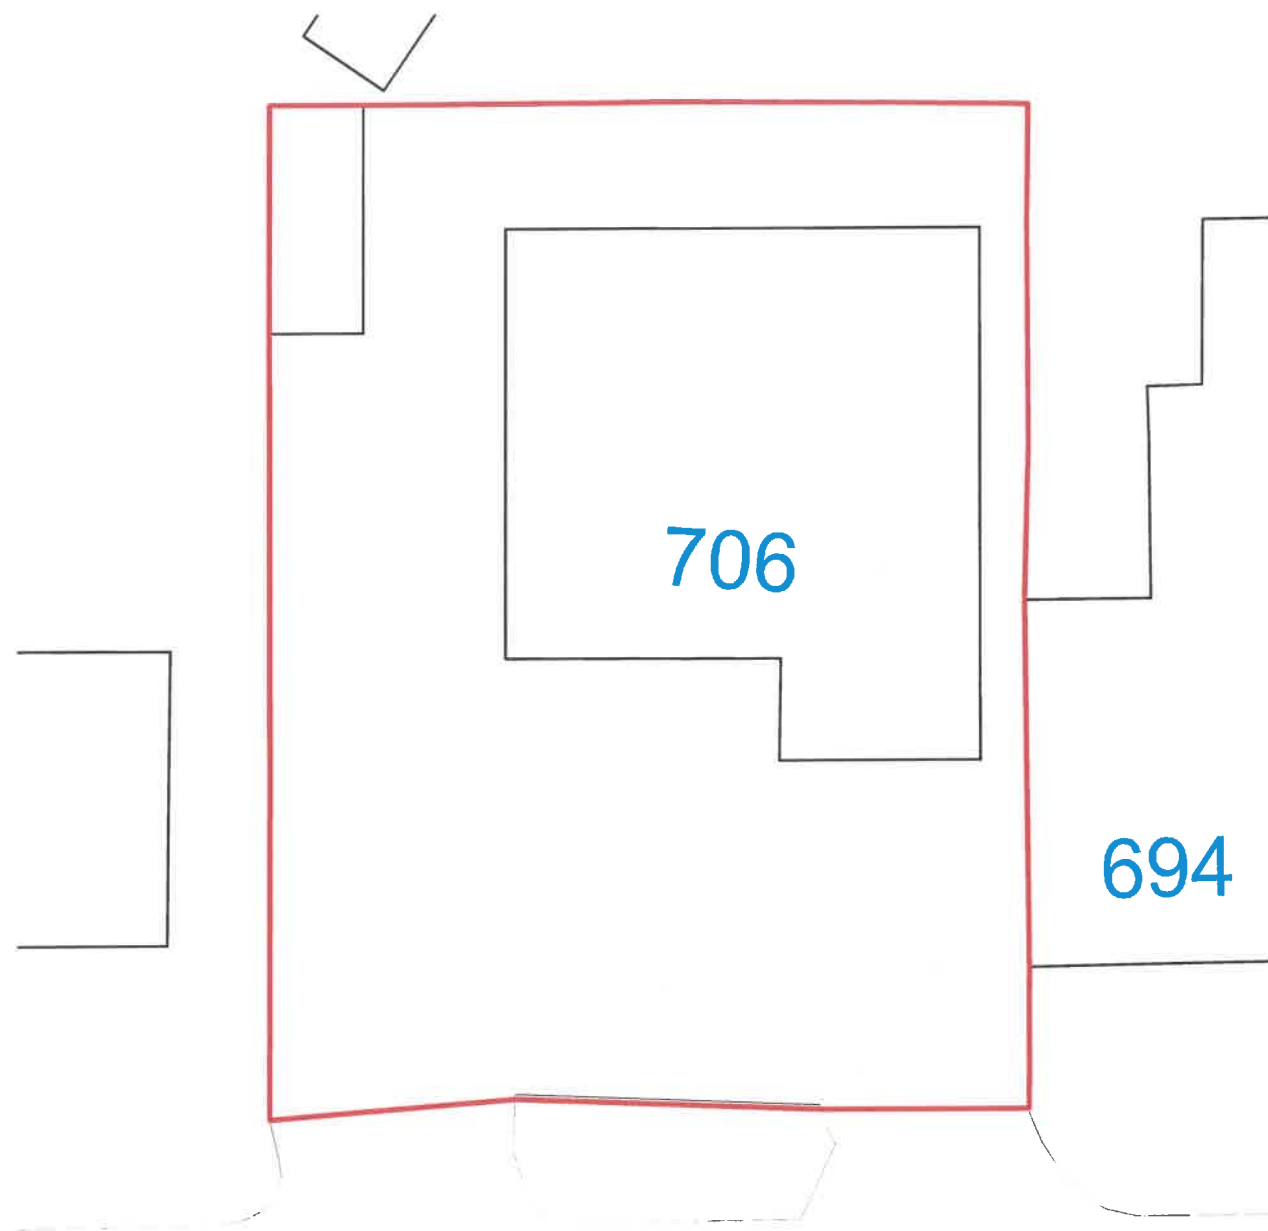

Walmersley Road

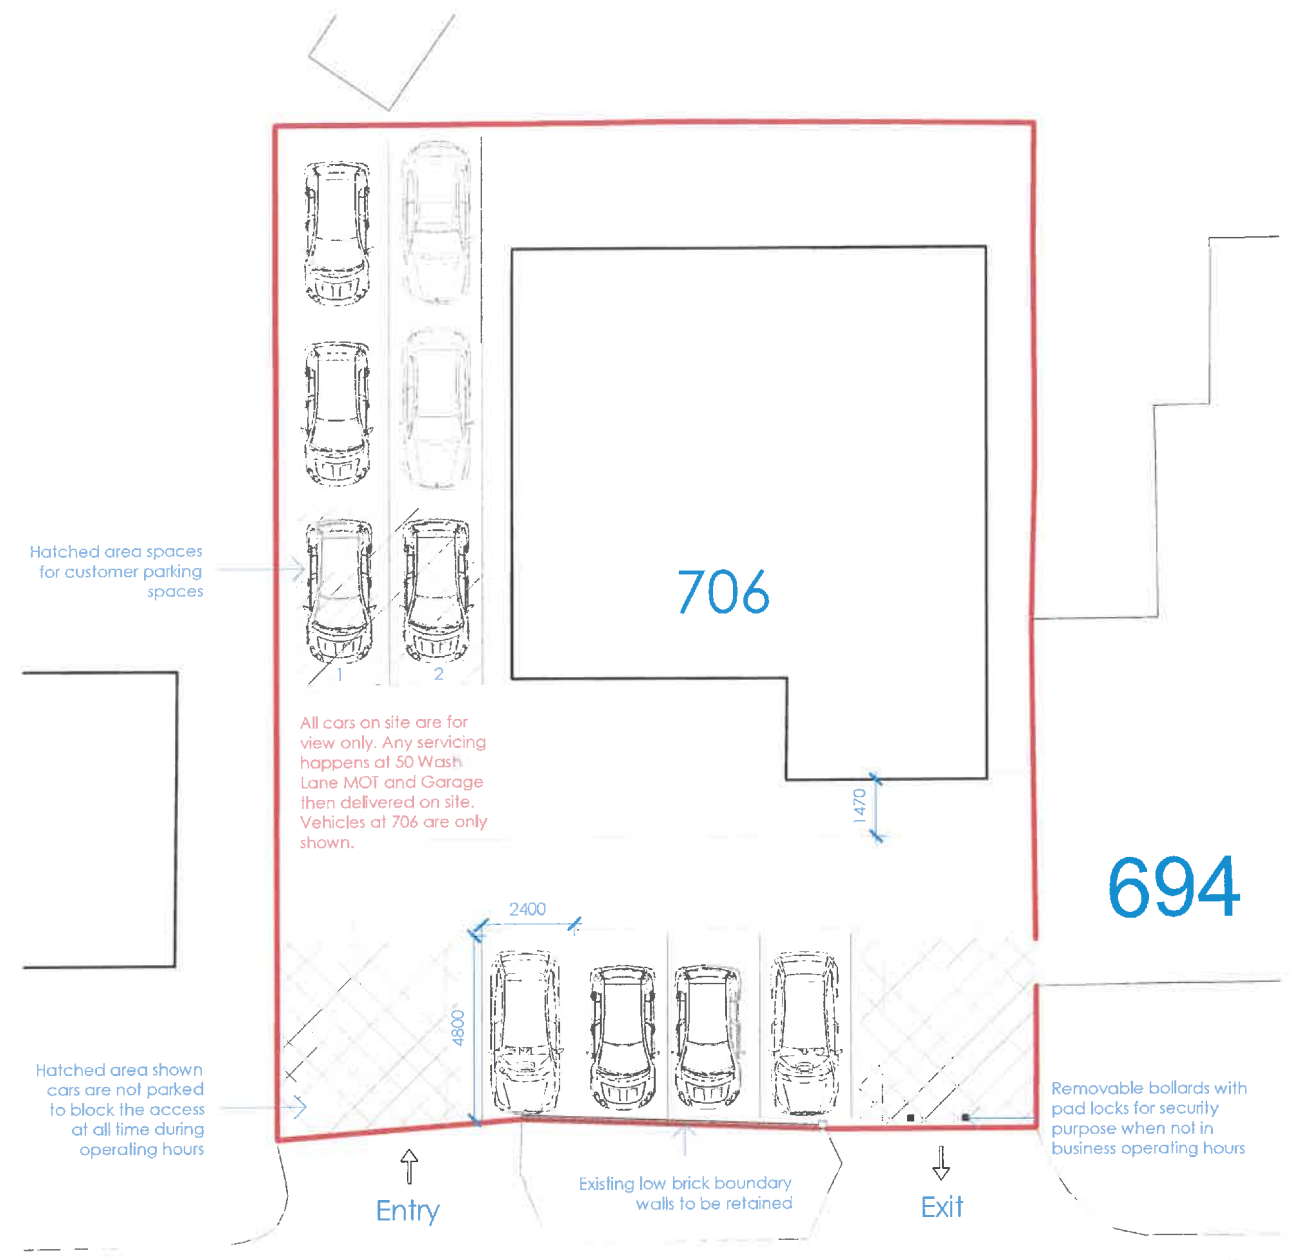

Walmersley Road

**1 Existing**  
1 : 200

**2 Proposed**  
1 : 200

CLIENT:

Sibtain Javed

**DIOGEL**

Your Home, Your Safe Place, Your World  
ada.n@diogel-architecture.co.uk / +44 (0)1248 800 321

| REV | DESCRIPTION       | DATE     |
|-----|-------------------|----------|
| A   | Plans amendments  | 03.12.24 |
| B   | Plans amendments  | 22.01.25 |
| C   | Layout Amendments | 10.02.25 |

706 Walmersley Road  
BL9 6RN  
Site Layout Plan

REVISION

**C**

SCALE: 1 : 200

DRAWN: MP

JOB / DRAWING No.

1310-02-02-01

© Copyright Diogel Architecture. All dimensions to be checked and verified on site. This drawing is to be read in conjunction with all other relevant drawings and specifications. Any discrepancies in the drawings are to be reported immediately to Diogel Architecture. This drawing is not to be used for construction or sales purposes unless marked 'issued for construction'.

Dimensions and area schedules are subject to change.