




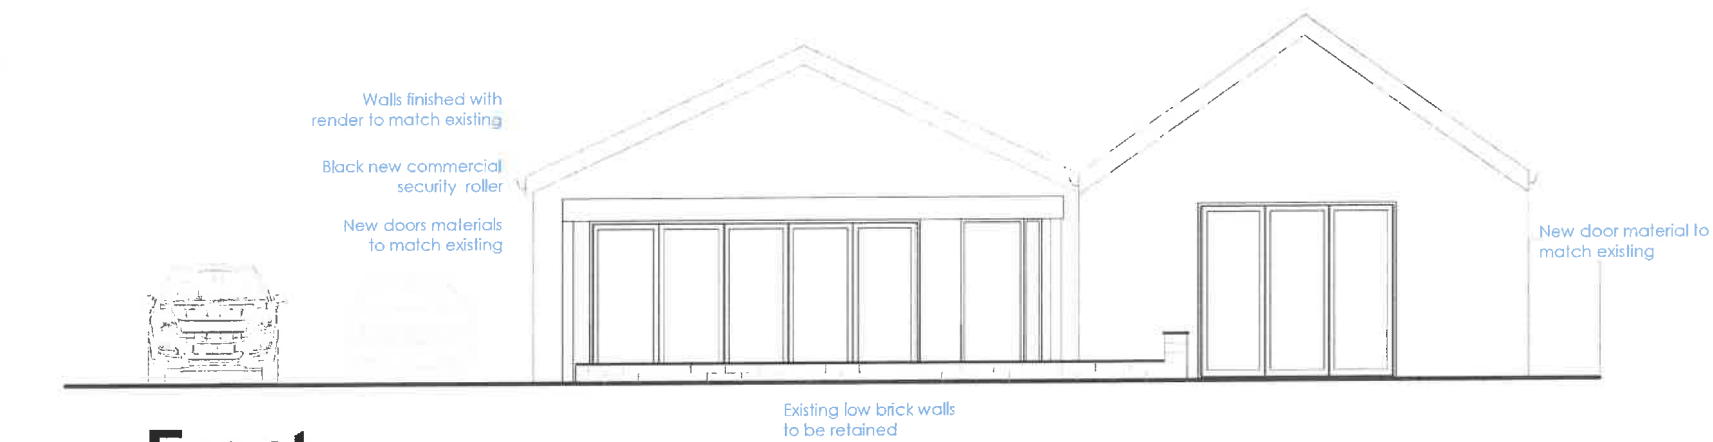

1 Front
1 : 100

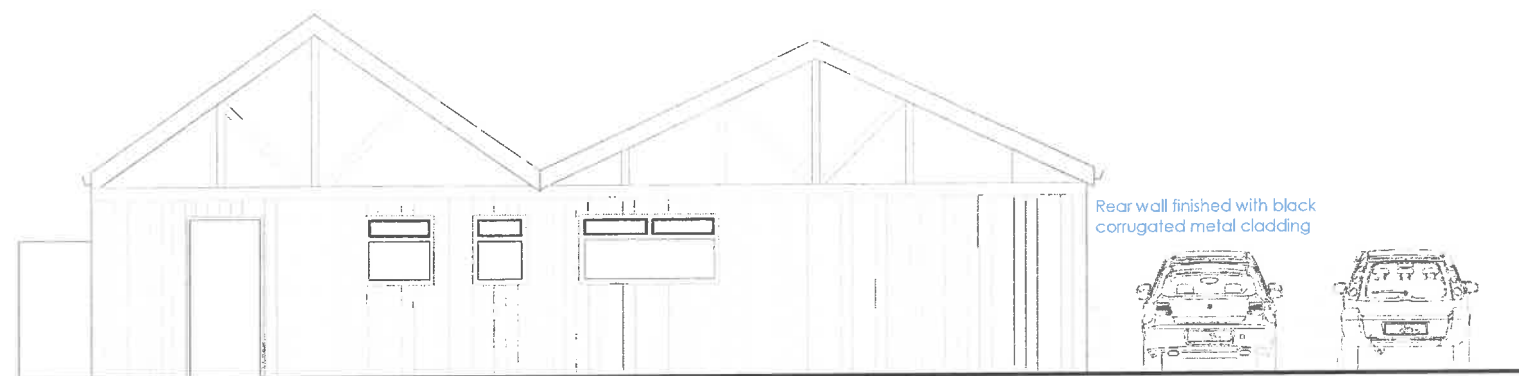

2 Rear
1 : 100

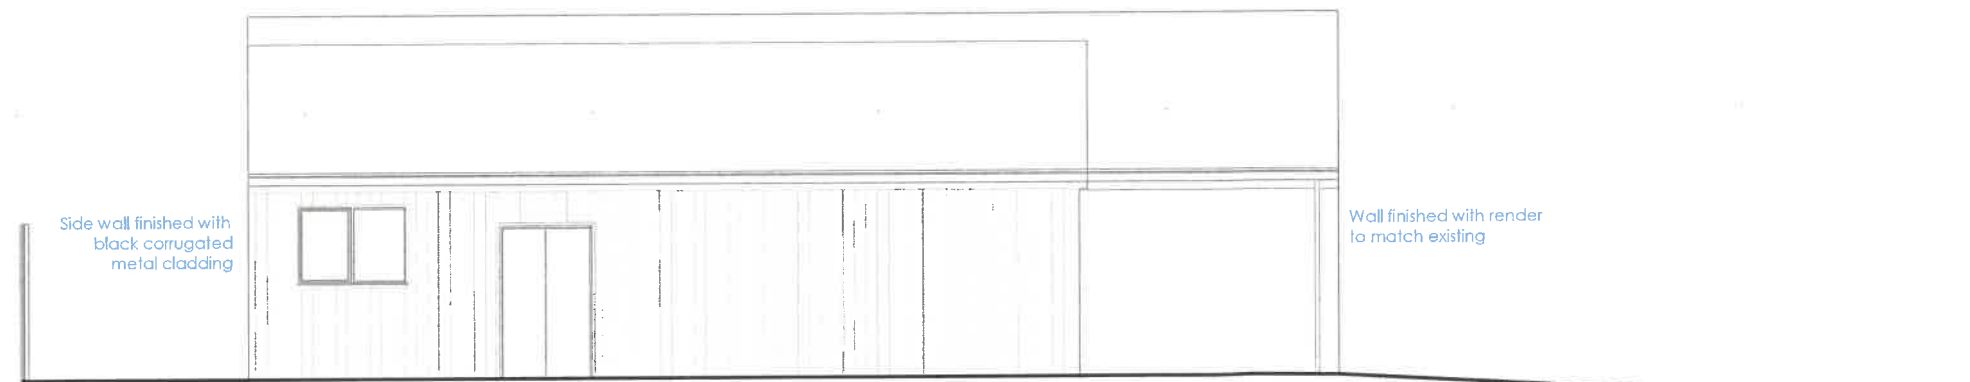

3 Side
1 : 100



CLIENT:	Sibtain Javed	 Your Home, Your Safe Place, Your World adam@diogelarchitecture.co.uk / +44 (0)248 300 321	REV	DESCRIPTION	DATE	706 Walmersley Road BL9 6RN Proposed Elevations		REVISION
			A	Plans amendments	03.12.24	1 : 100	JOB / DRAWING No. 1310-02-04-02	
			B	Layoutout Amendments	10.02.25			
© Copyright Diogel Architecture. All dimensions to be checked and verified on site. This drawing is to be read in conjunction with all other relevant drawings and specifications. Any discrepancies in the drawings are to be reported immediately to Diogel Architecture. This drawing is not to be used for construction or sales purposes unless marked 'Issued for construction' Dimensions and area schedules are subject to change.								