
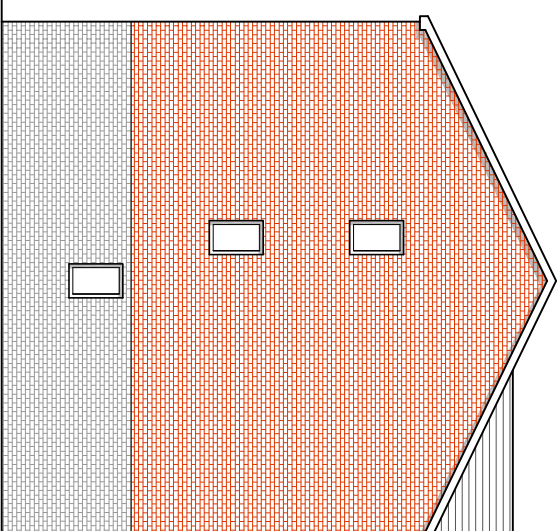



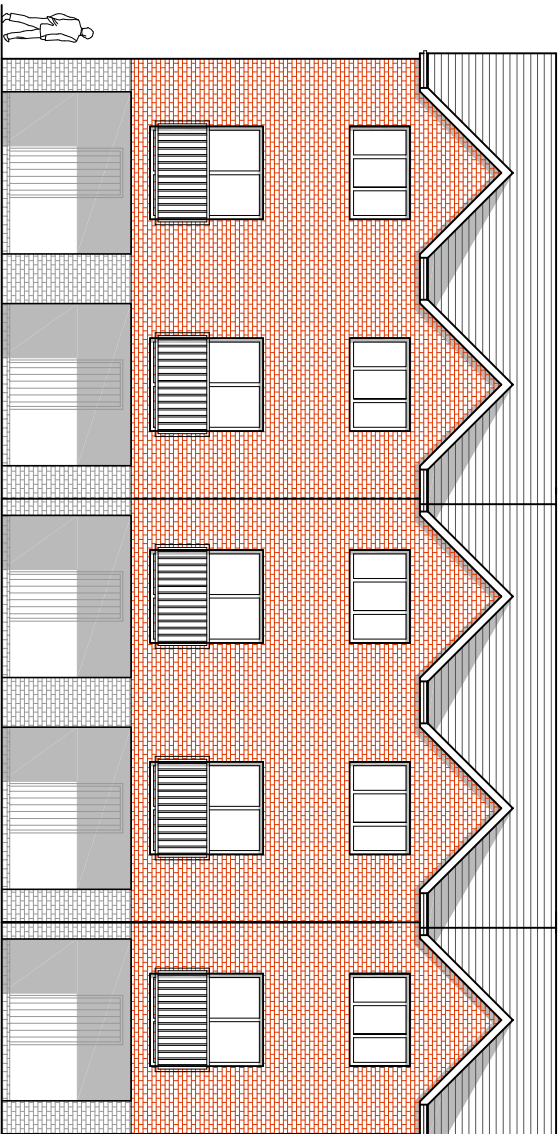


revision	drawn	date
----------	-------	------

drawn data

data

data

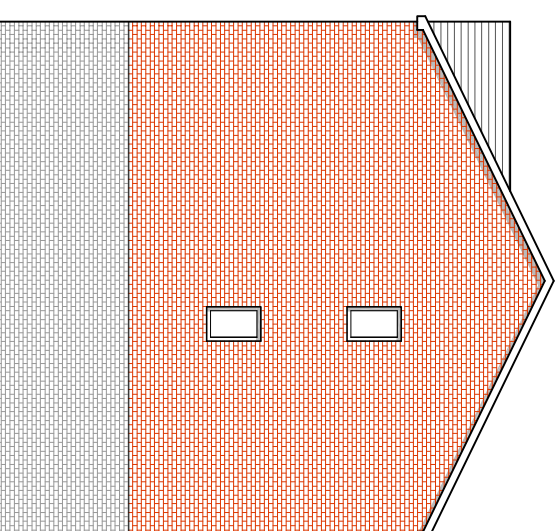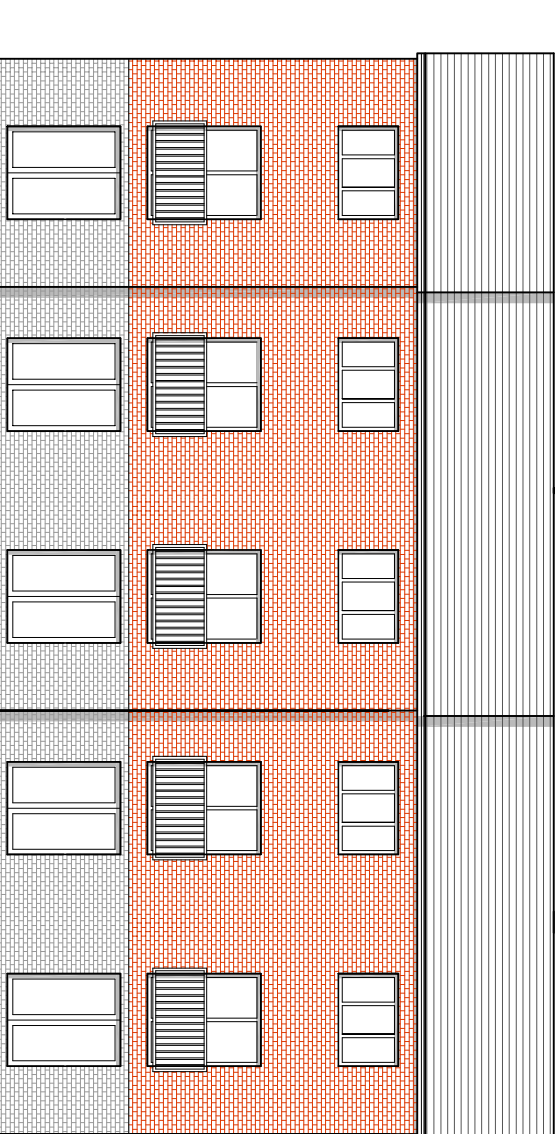

ELEVATION A

ELEVATION B

ELEVATION C

ELEVATION D

PLANNING

PROJECT TITLE:	PROJECT NO:
LAND TO SOUTH OF DEARDENS STREET, BURY. PROPOSED TOWNHOUSES TO VACANT LAND	2007_01
REVISION:	

PROJECT NO.
2007_01

DRAWING TITLE: DRAWING NO:
ELEVATIONS 020

DRAWING NO.
020

SCALE: 1:100@A3 DATE: 10.08.20 DRAWN BY:

DATE: 10.08.20
DRAWN BY:

DRAWN BY:

pettifer architecture
tel: 07973629158
email: ashley@pettiferarchitecture.com
www.pettiferarchitecture.com

tel: 07973629158
email: ashley@pettlerarchitecture.com
www.pettlerarchitecture.com