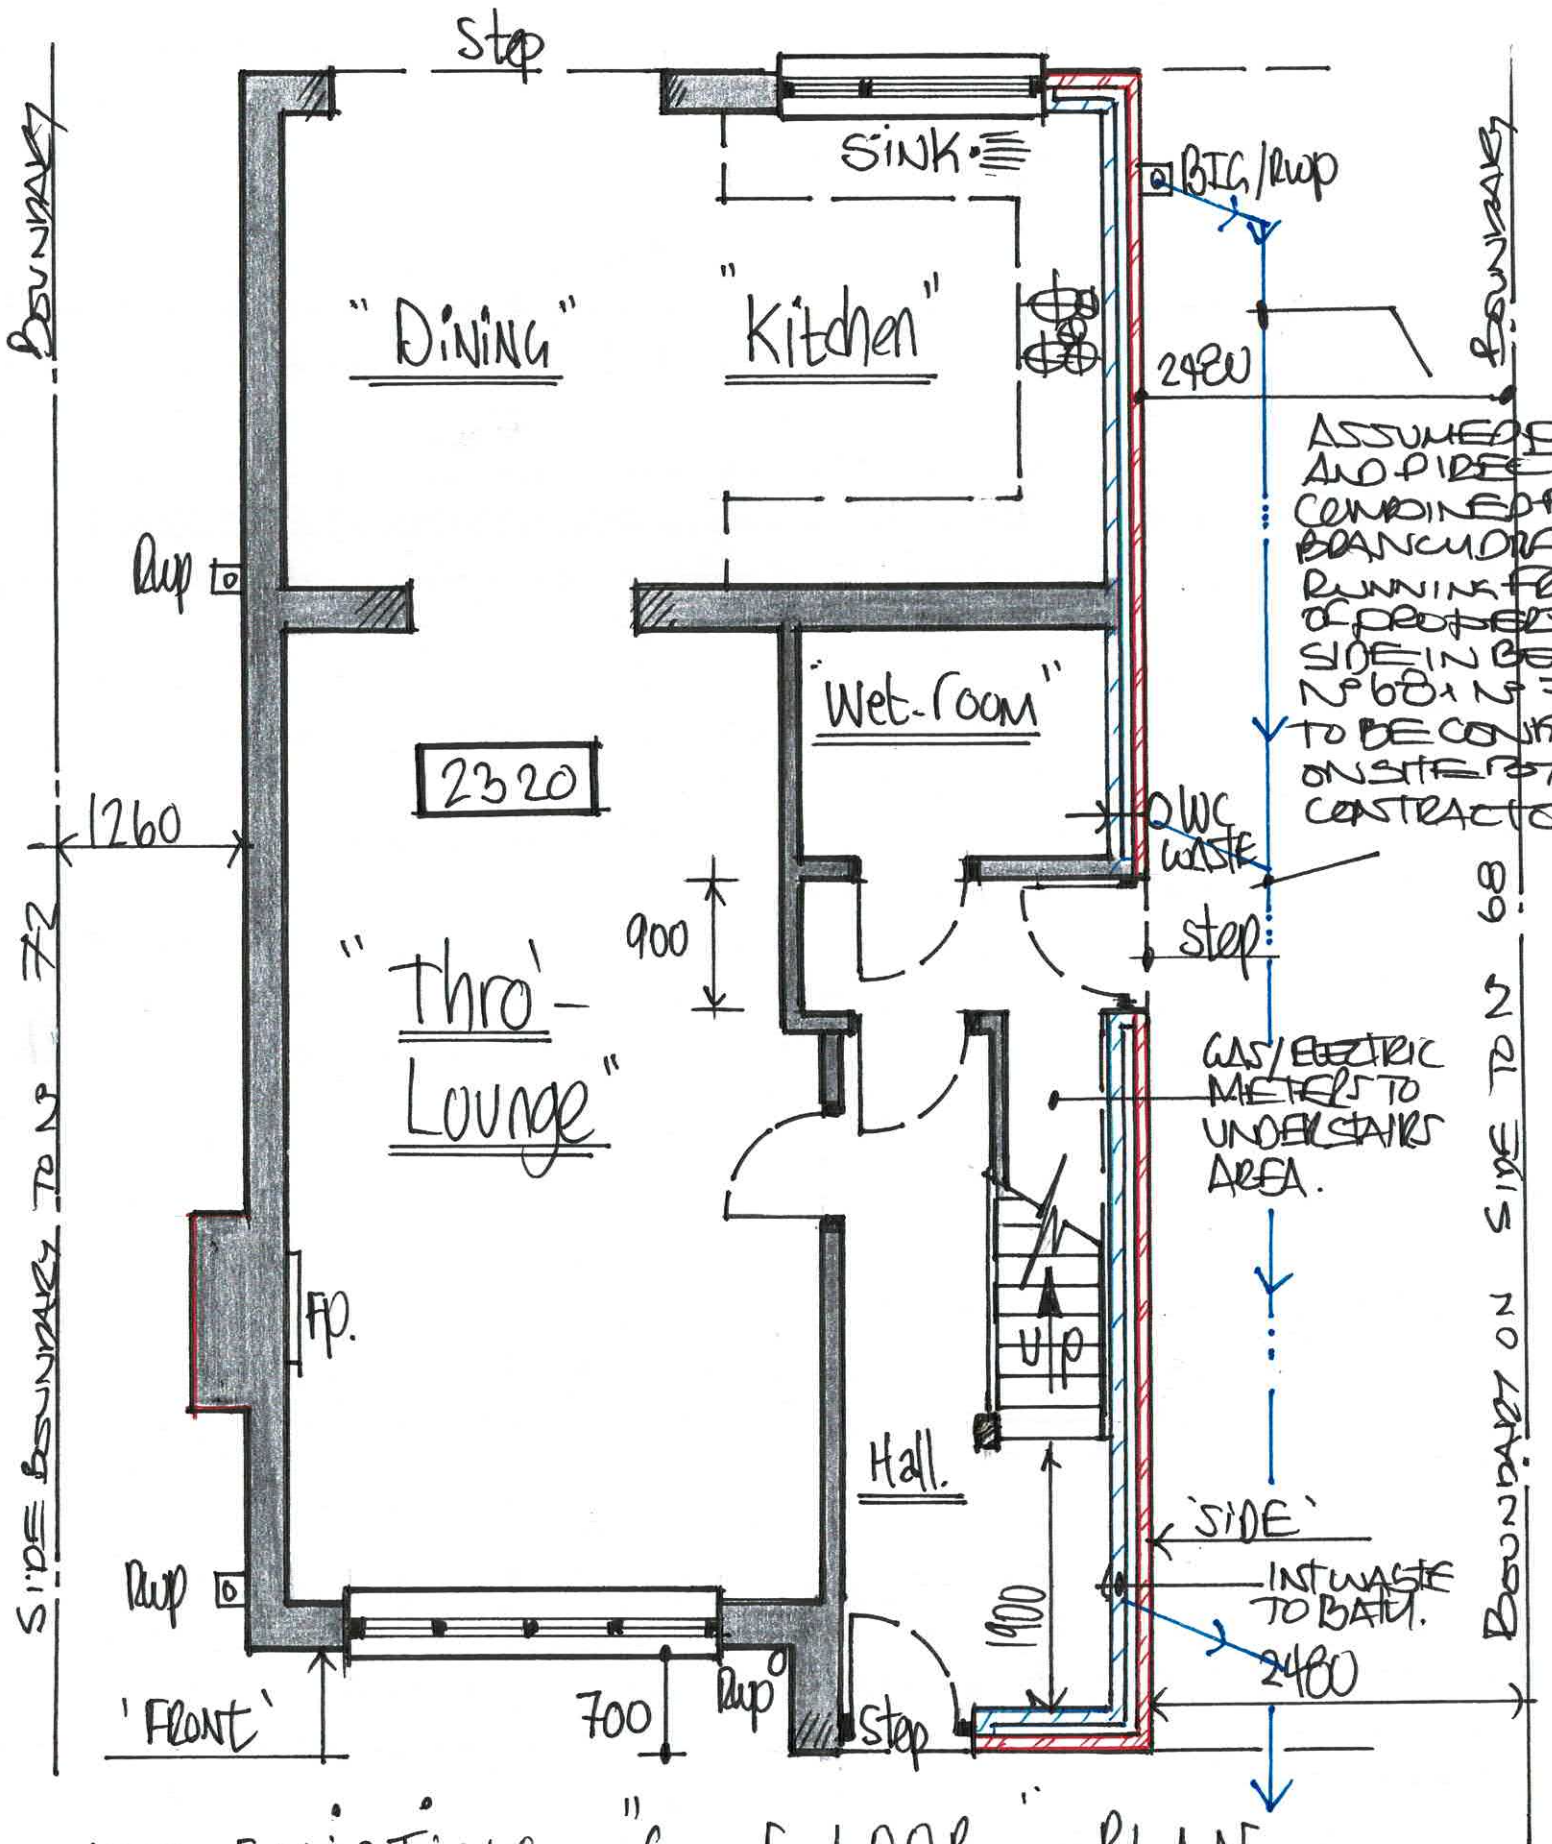

1:50 EXISTING "G. F LOOR. PLAN

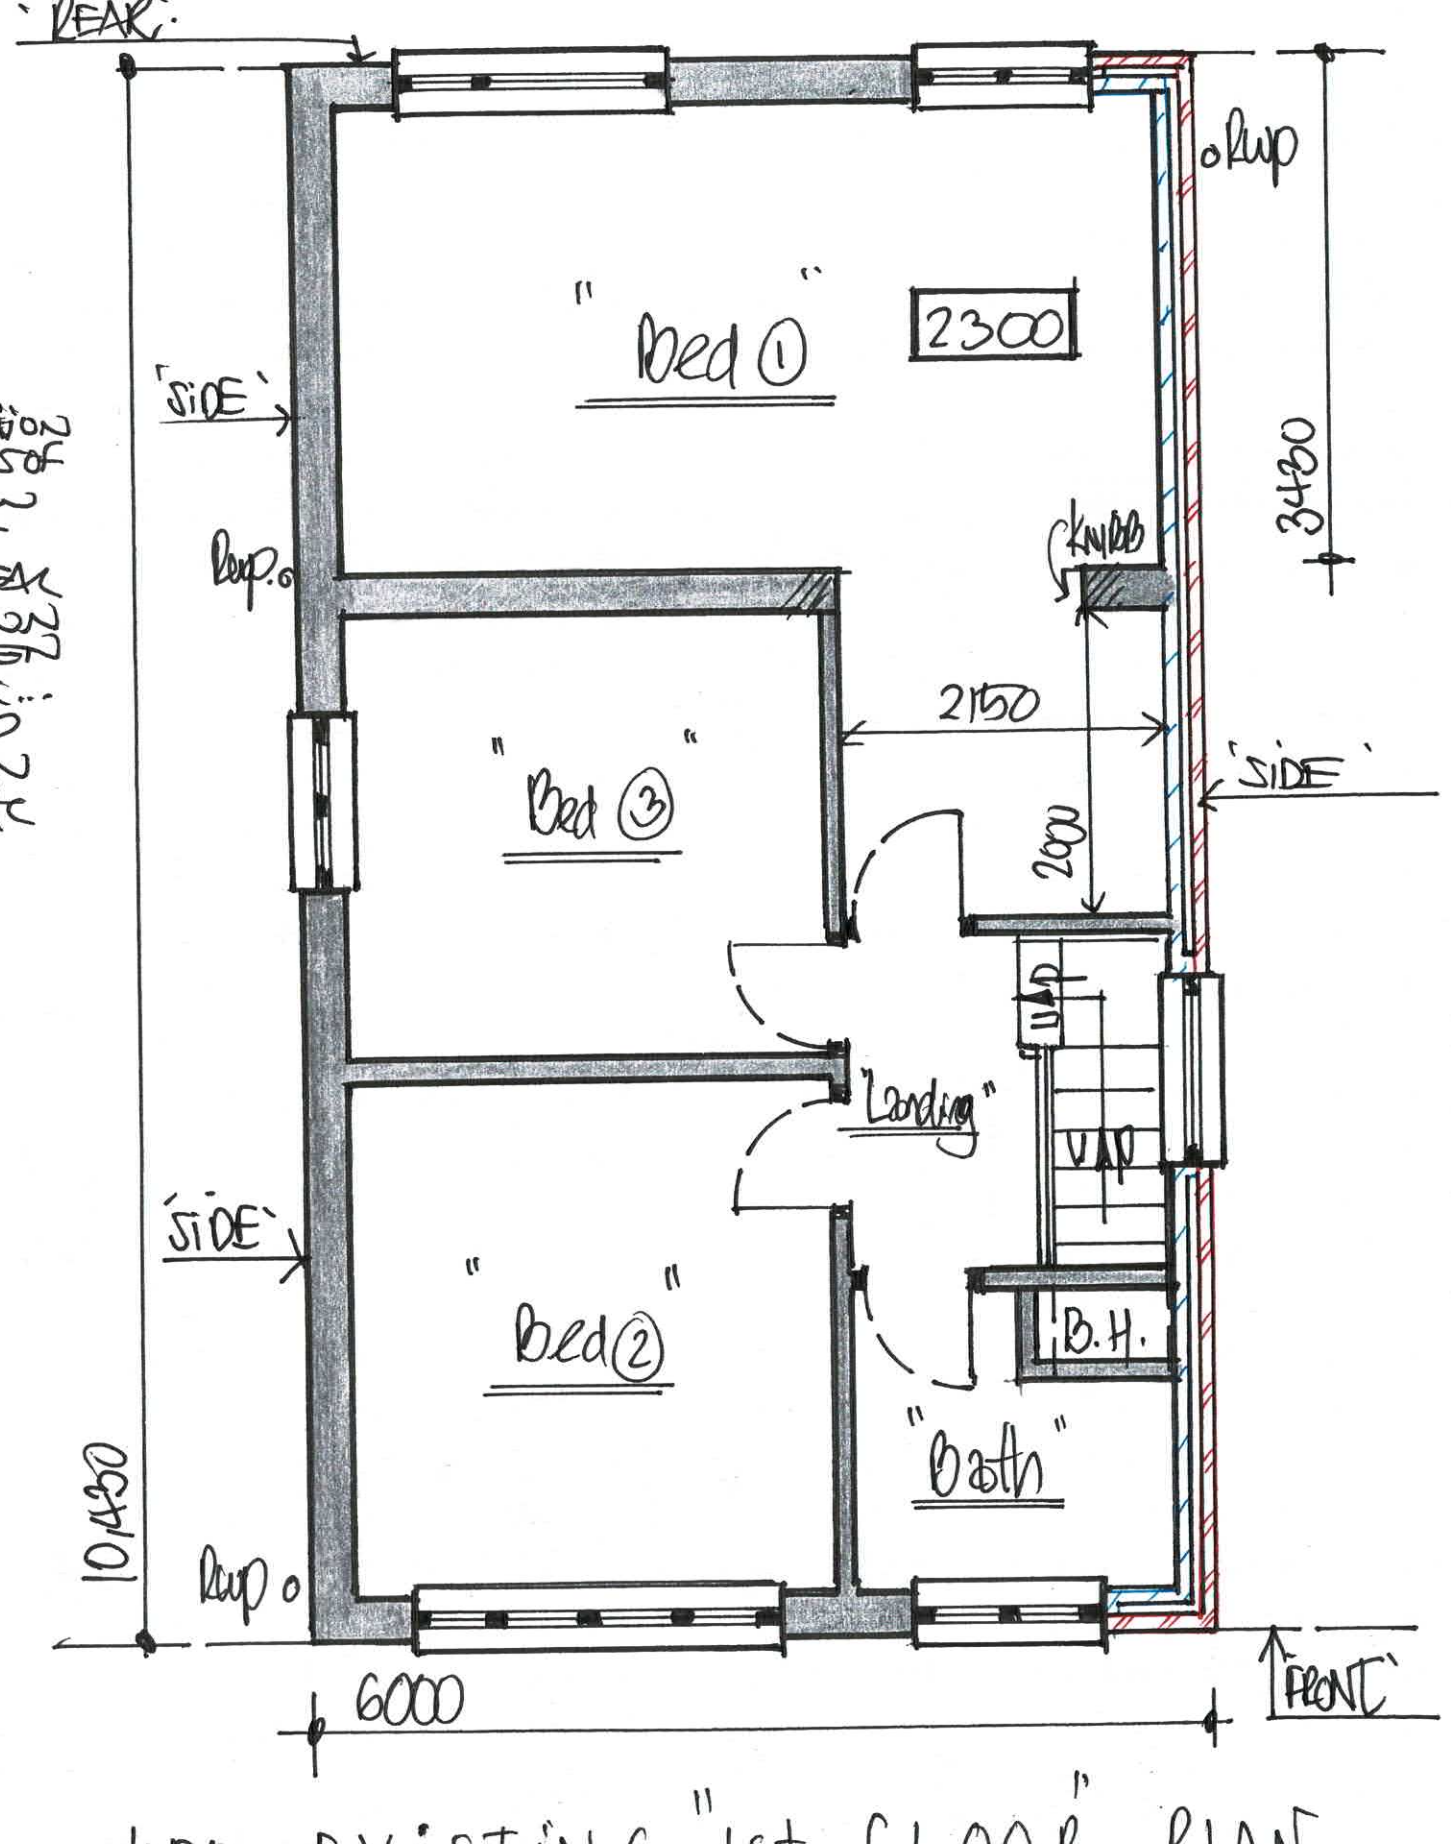

1:50 EXISTING "1st FLOOR. PLAN

DRG No: 4