


EXTERNAL WALL CONSTRUCTION:-

- [illegible]

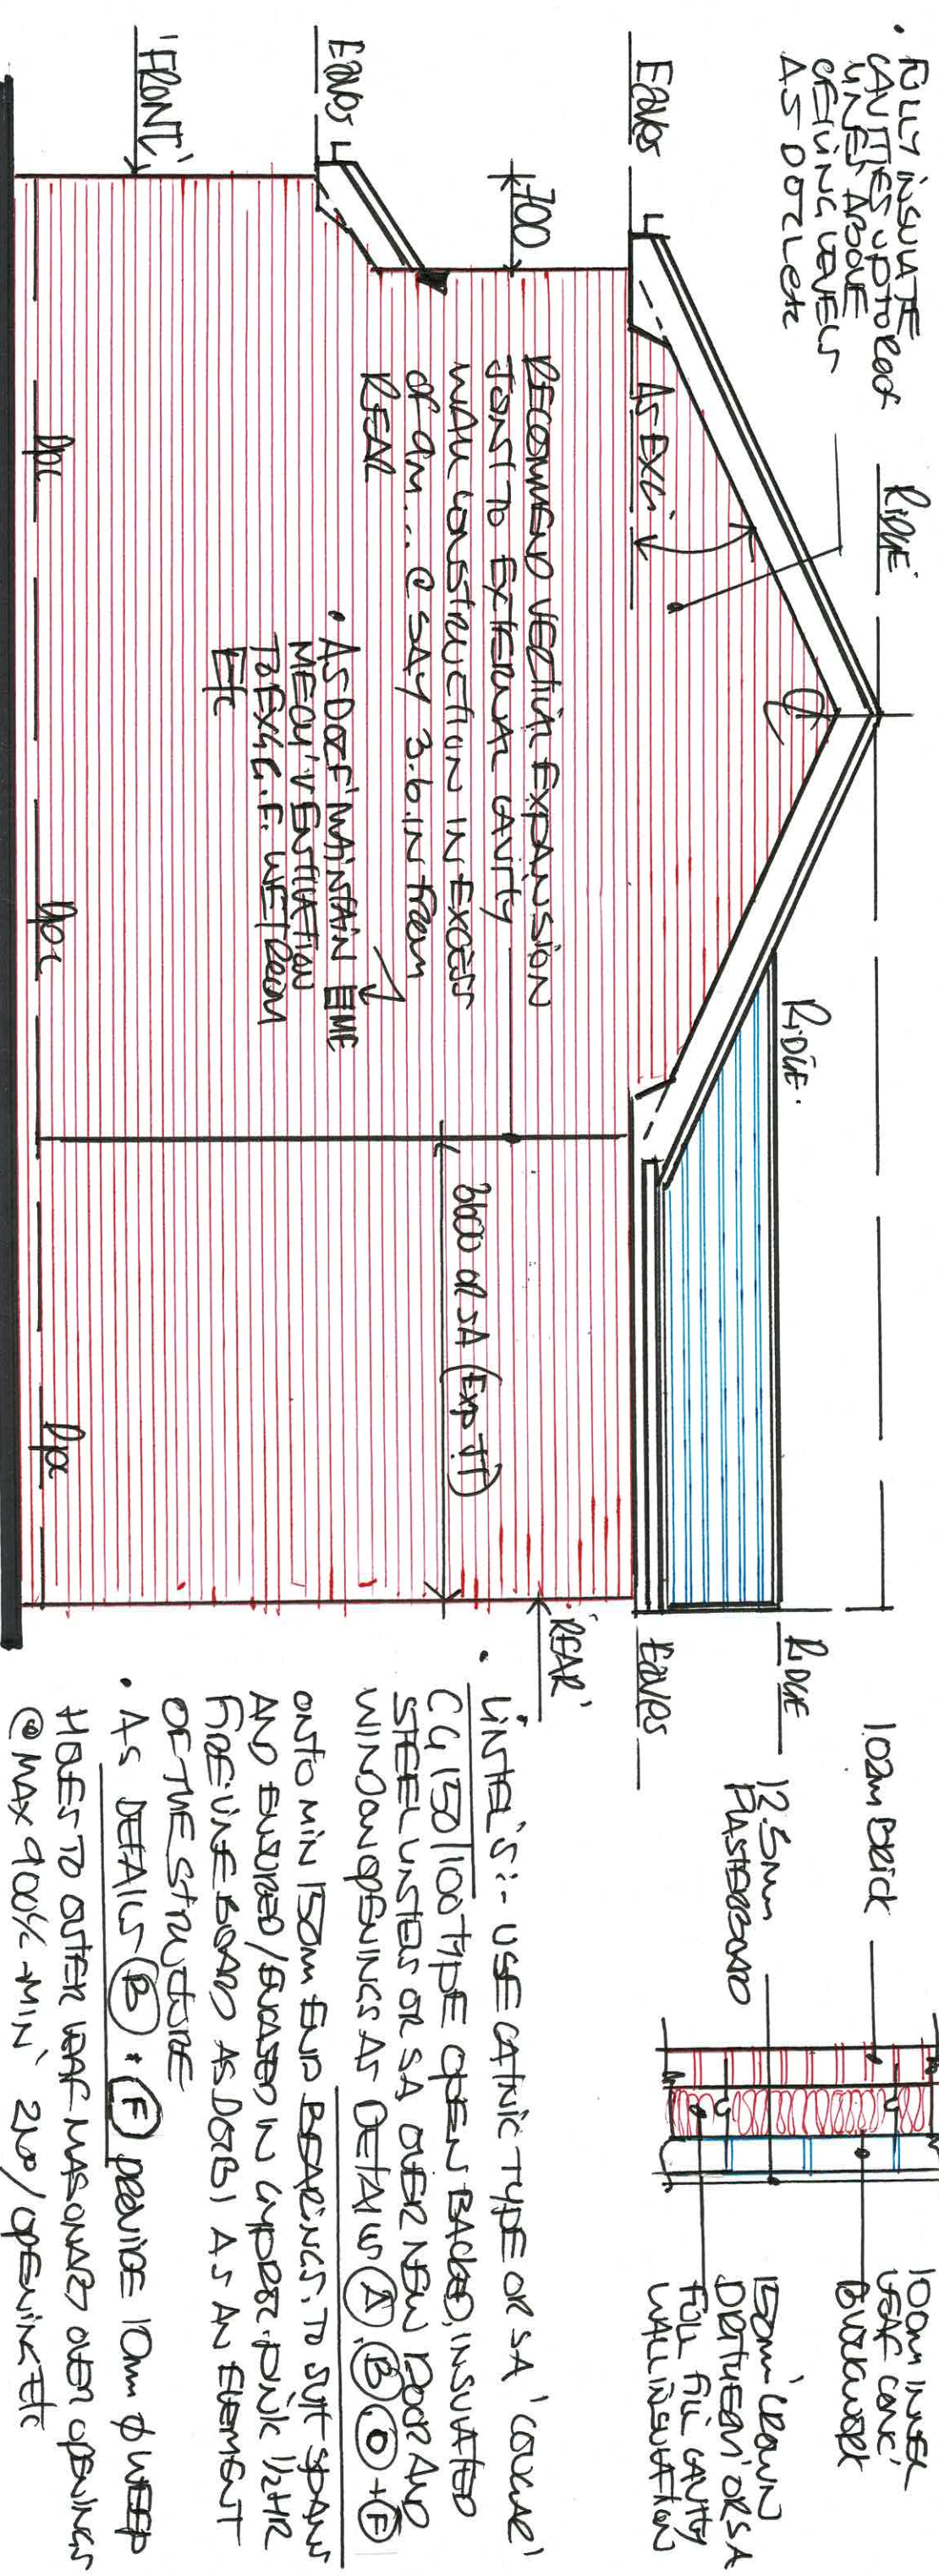

1:50 PROPOSED "SIDE" ELEVATION FROM N: 68

DRG N^o 6