



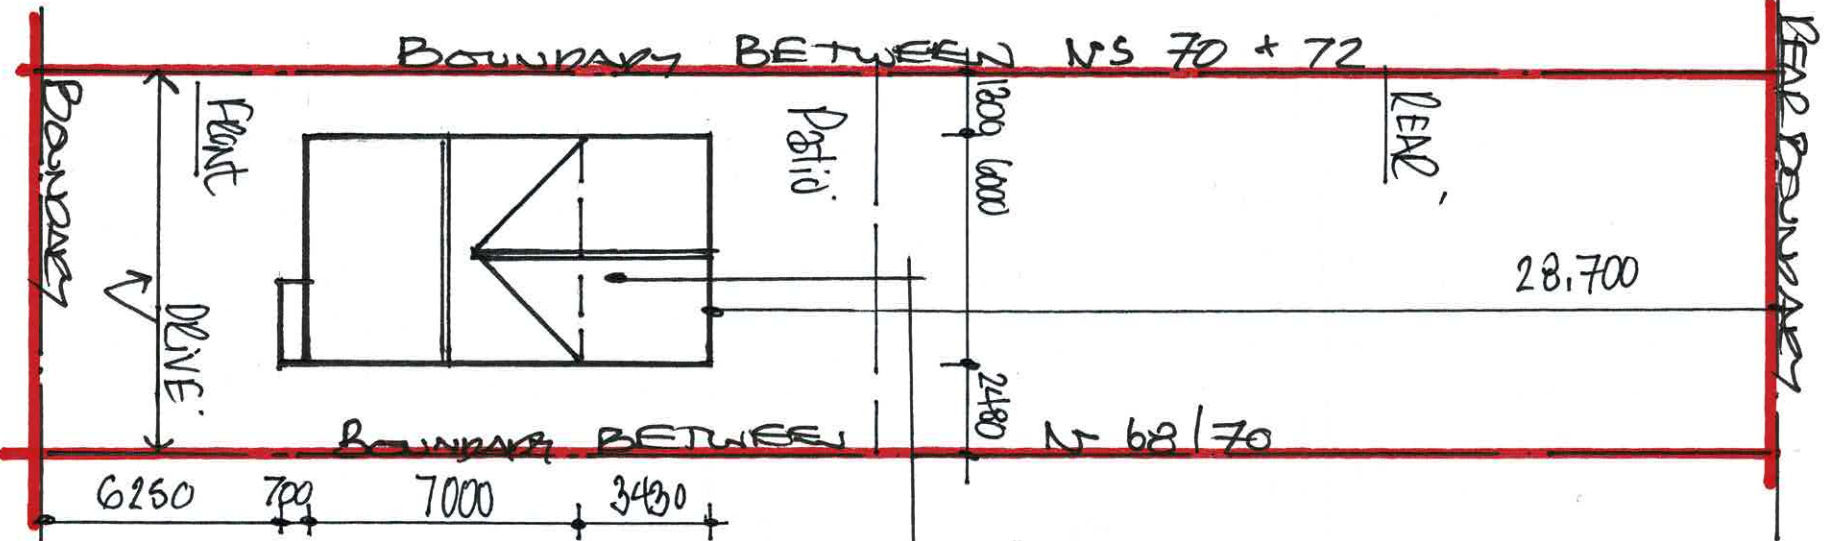

1:200 EXISTING "block" PLAN

JAN' 2025.

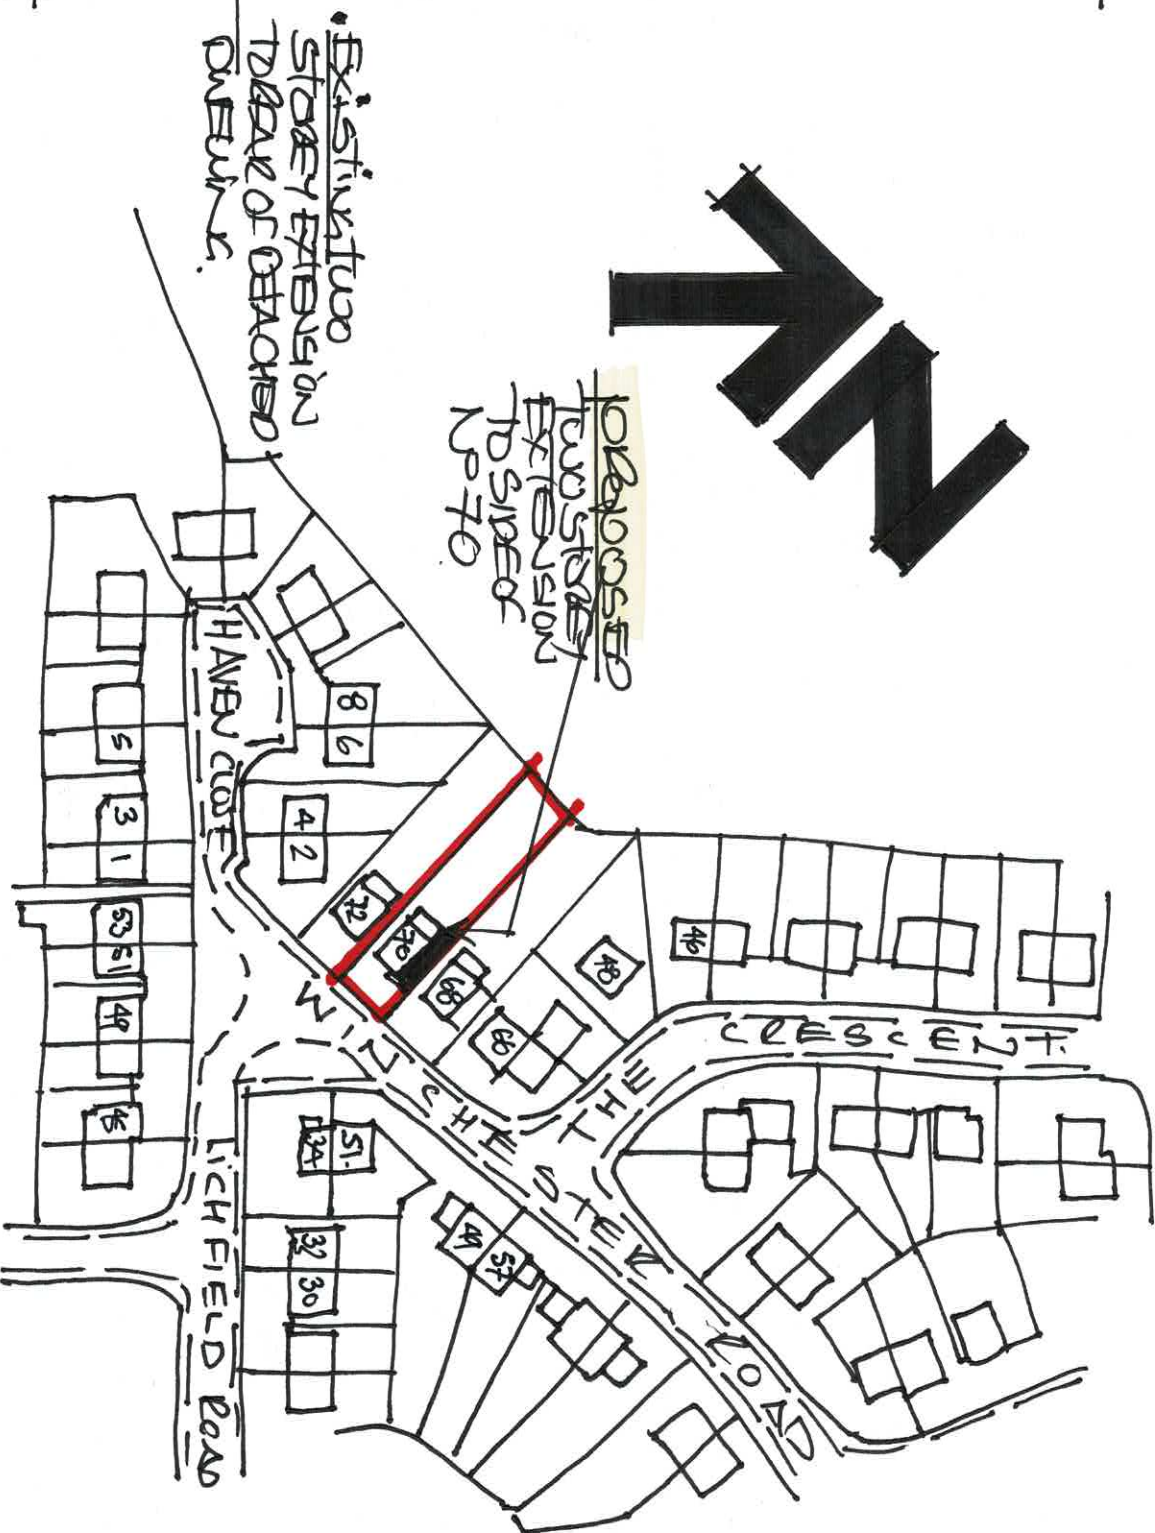

1:1250 SITE - LOCATION PLAN.

Address:-


N: 70 Winchester Road,
Radeliffe,
Manchester, M26 3LY.

NOTE:-

EXISTING DRIVEWAY
ACCESS FRONT OF HOUSE
FOR VISIT @ 9.3m.
FRONT SIDE BOUNDARY TO
SIDE BOUNDARY CAN
A REAR ACRONYMATE
OFF ROAD PARKING FOR
AT LEAST 3x VEHICLES.

PROPOSED TWO
STOREY HOUSE
EXTENSION BUILT
ATT TO SIDE OF
DET-DWELLING

1:200 PROPOSED block PLAN

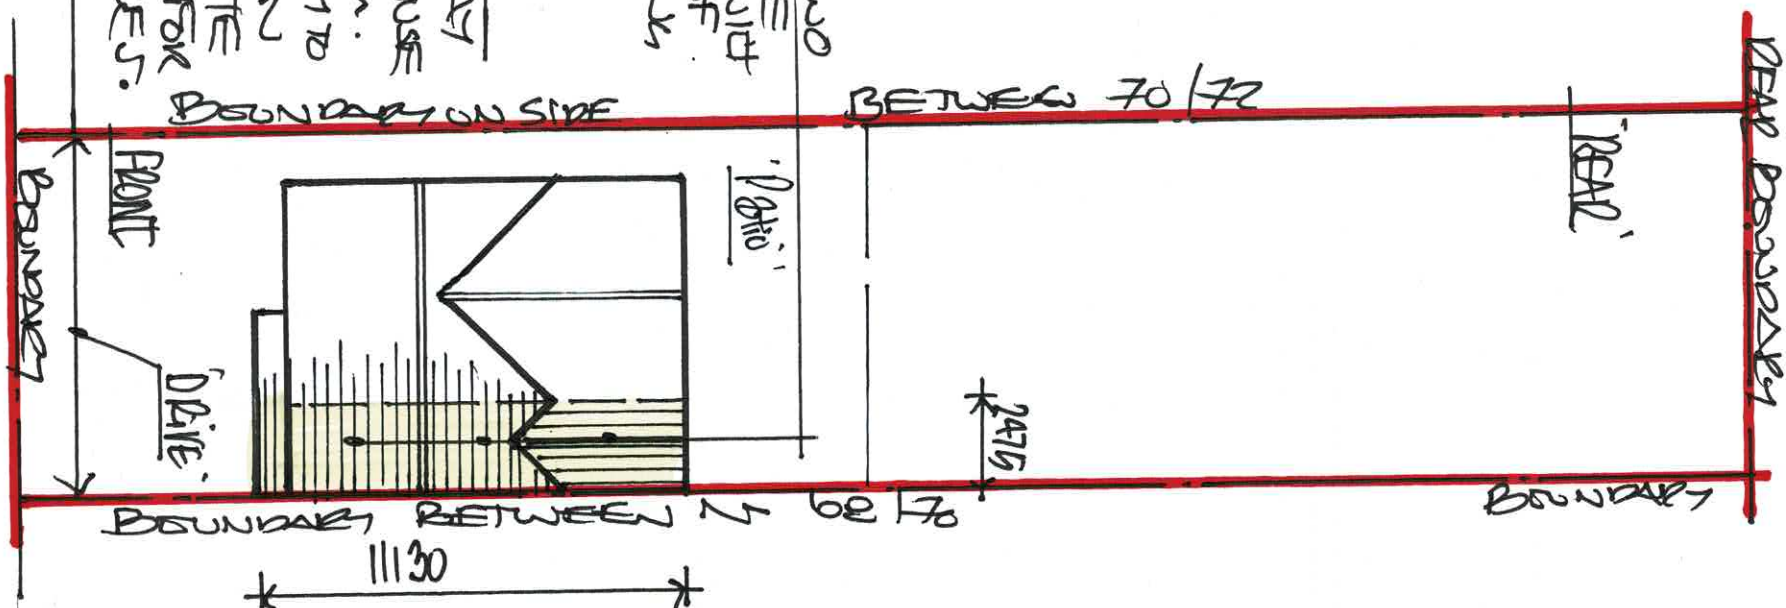

0 2 4 N: 1