




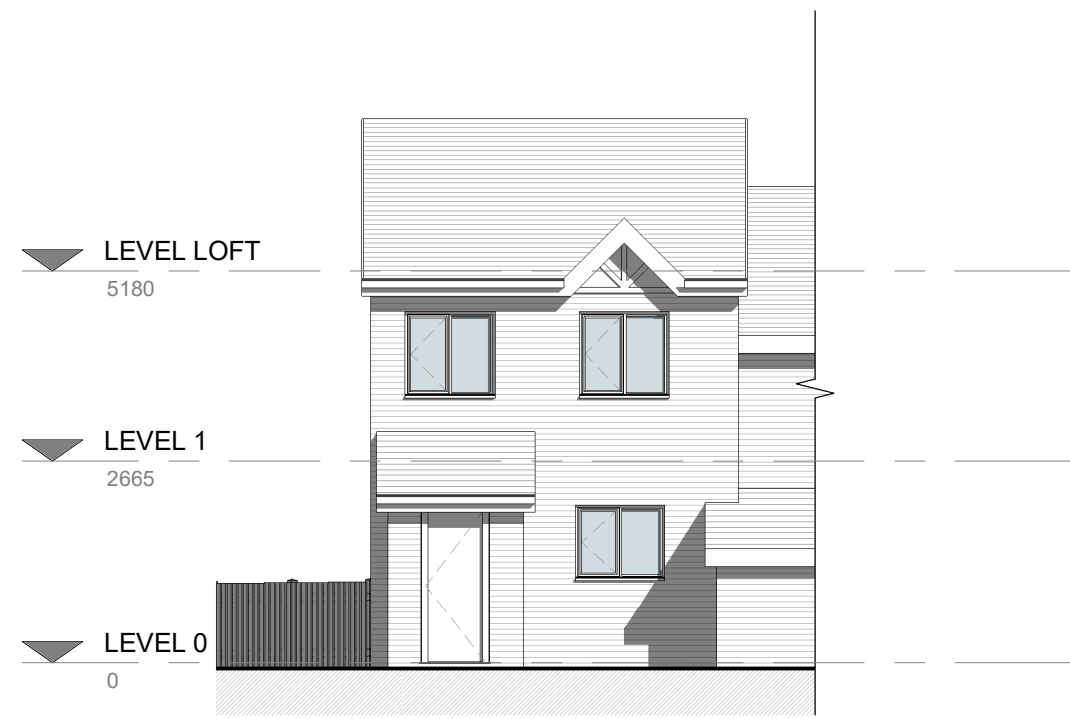


1. Front - Existing
1 : 100

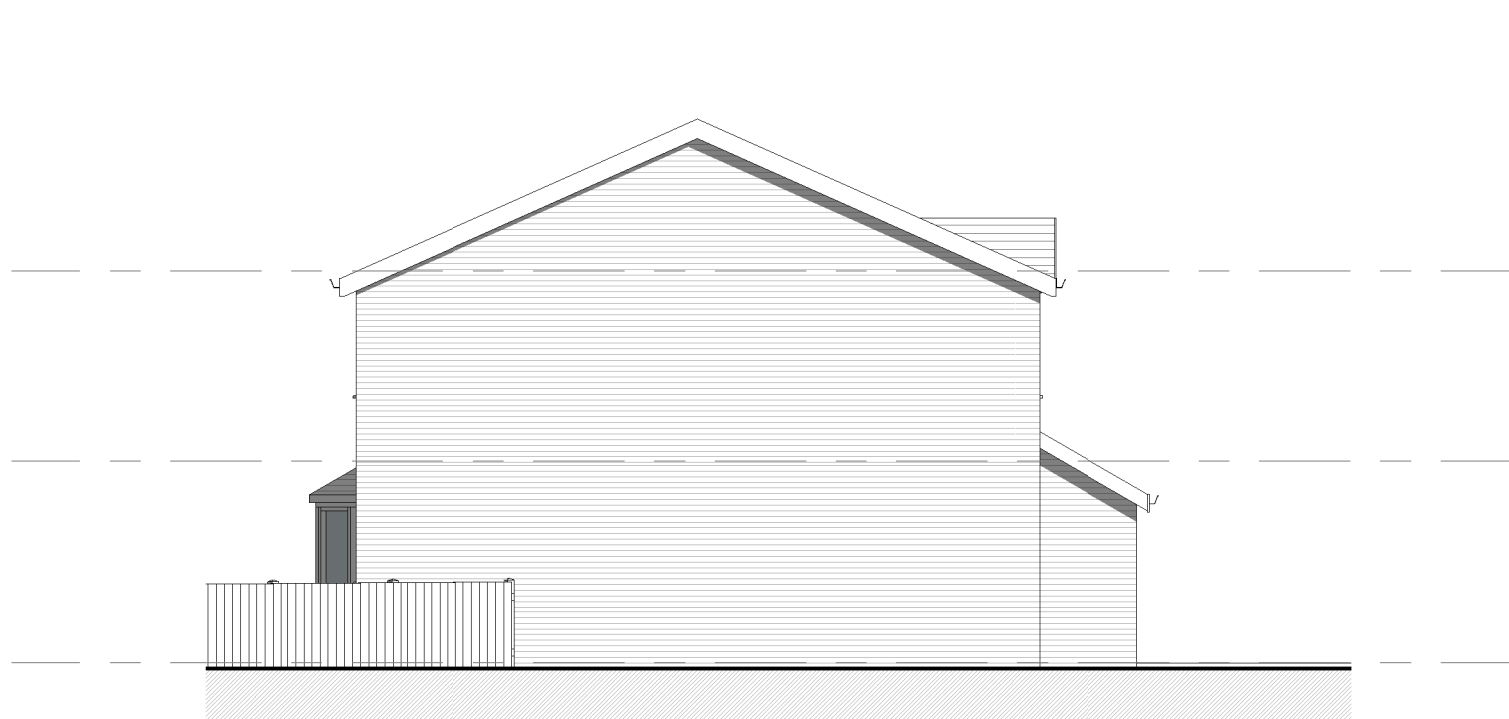


2. Left Side - Existing
1 : 100

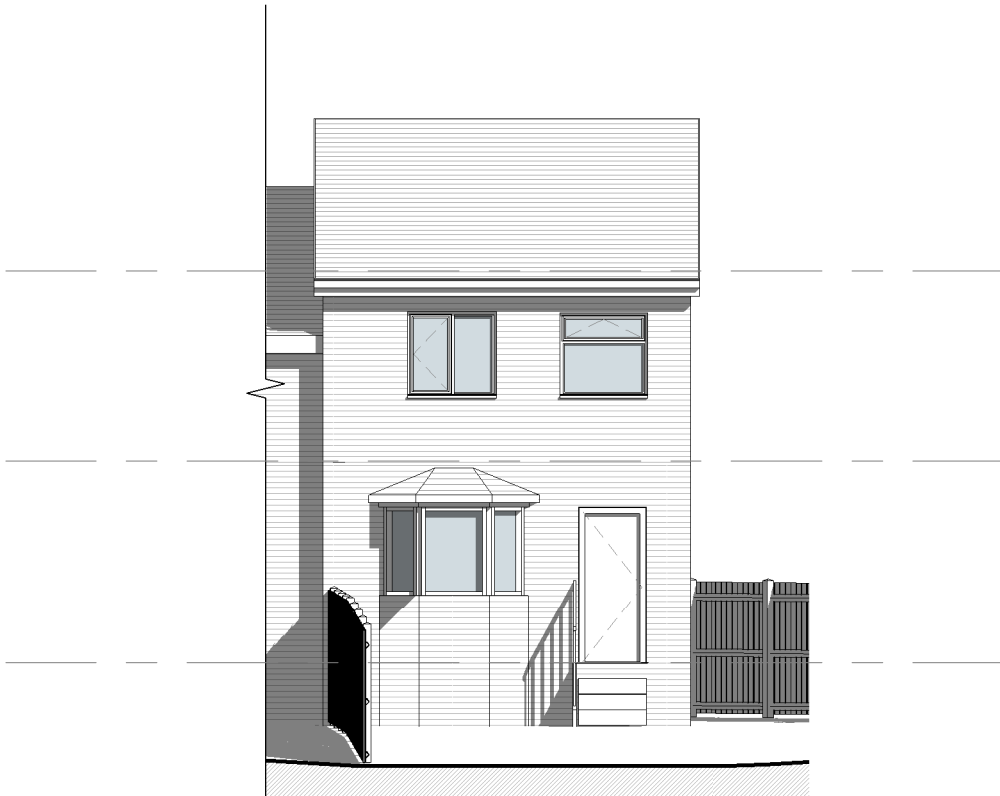


3. Rear - Existing
1 : 100

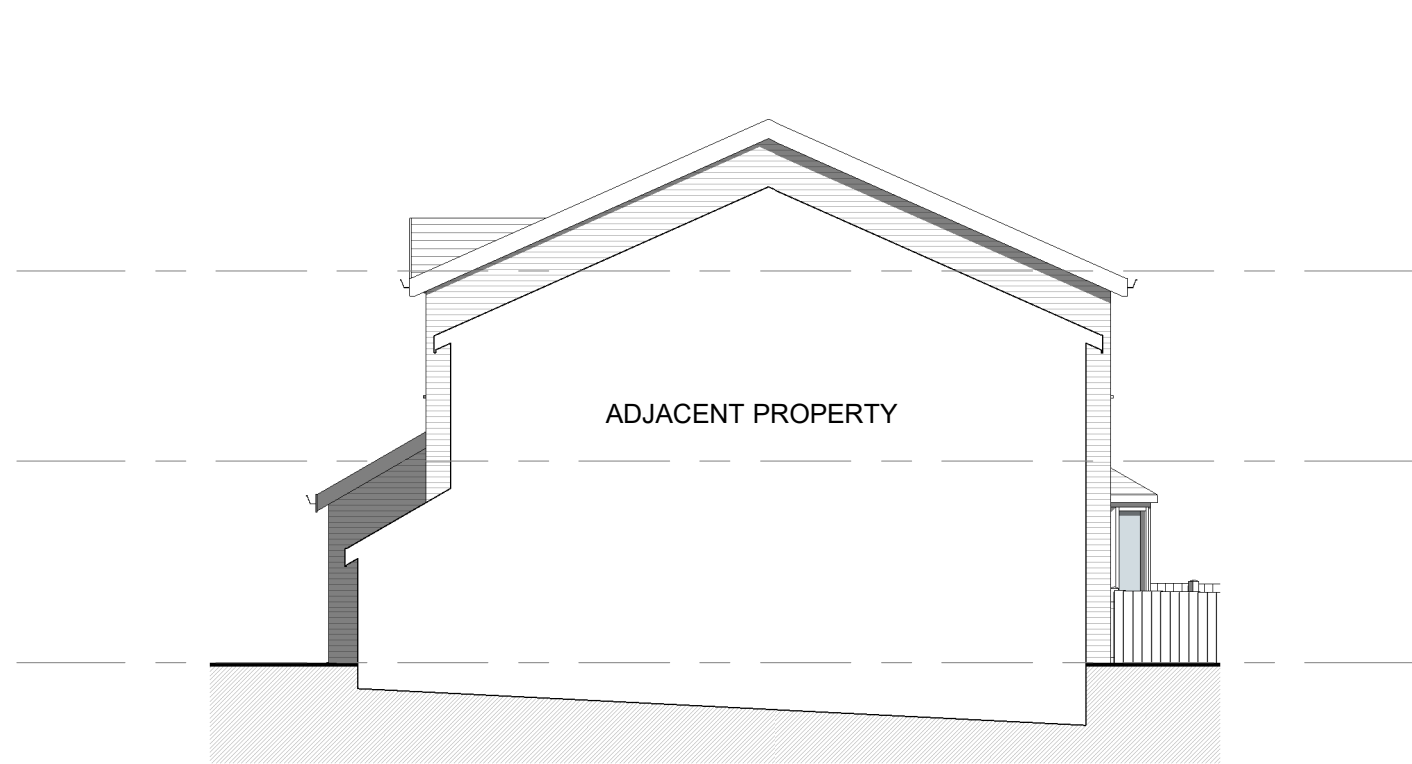

4. Right Side - Existing
1 : 100

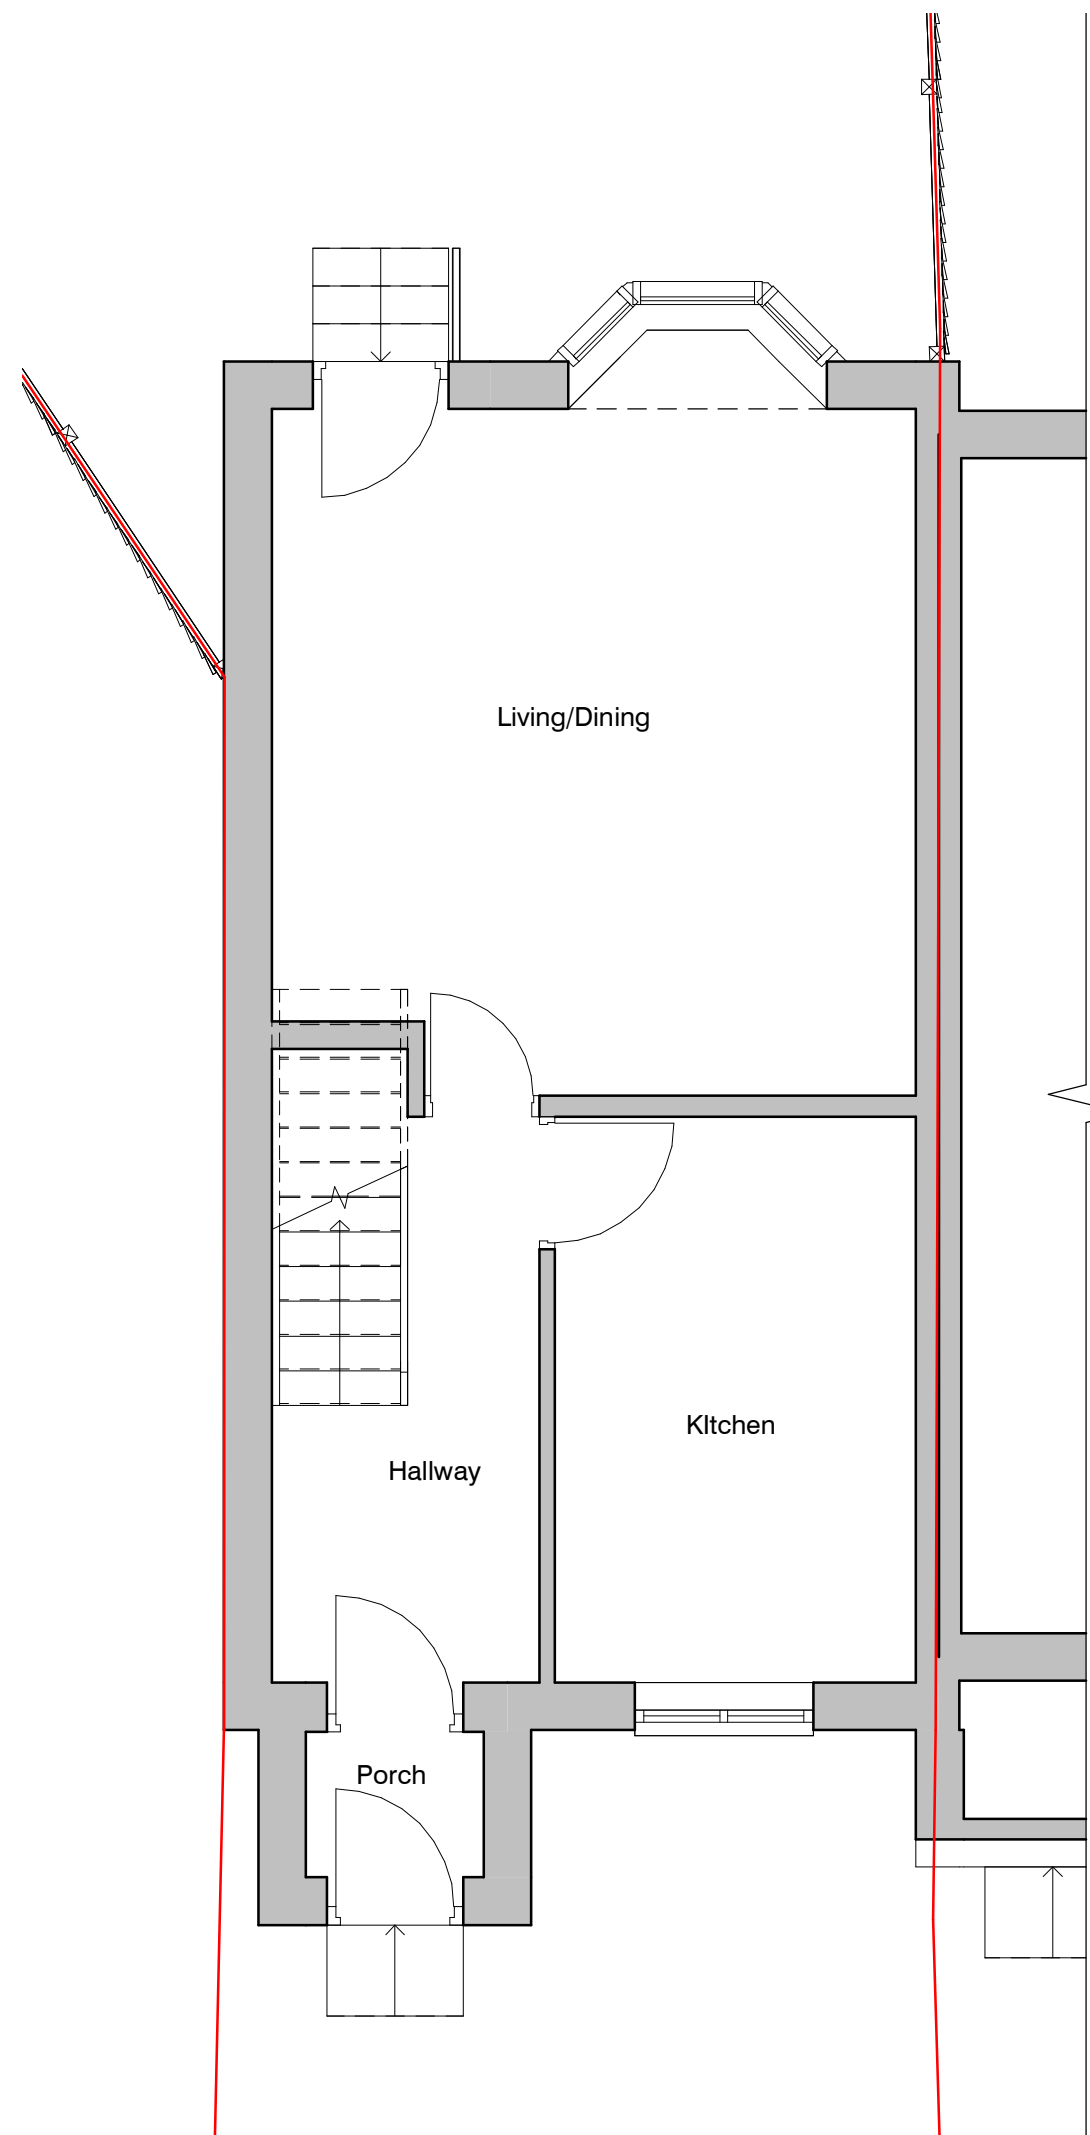

5. Level 0 - GA Existing
1 : 50

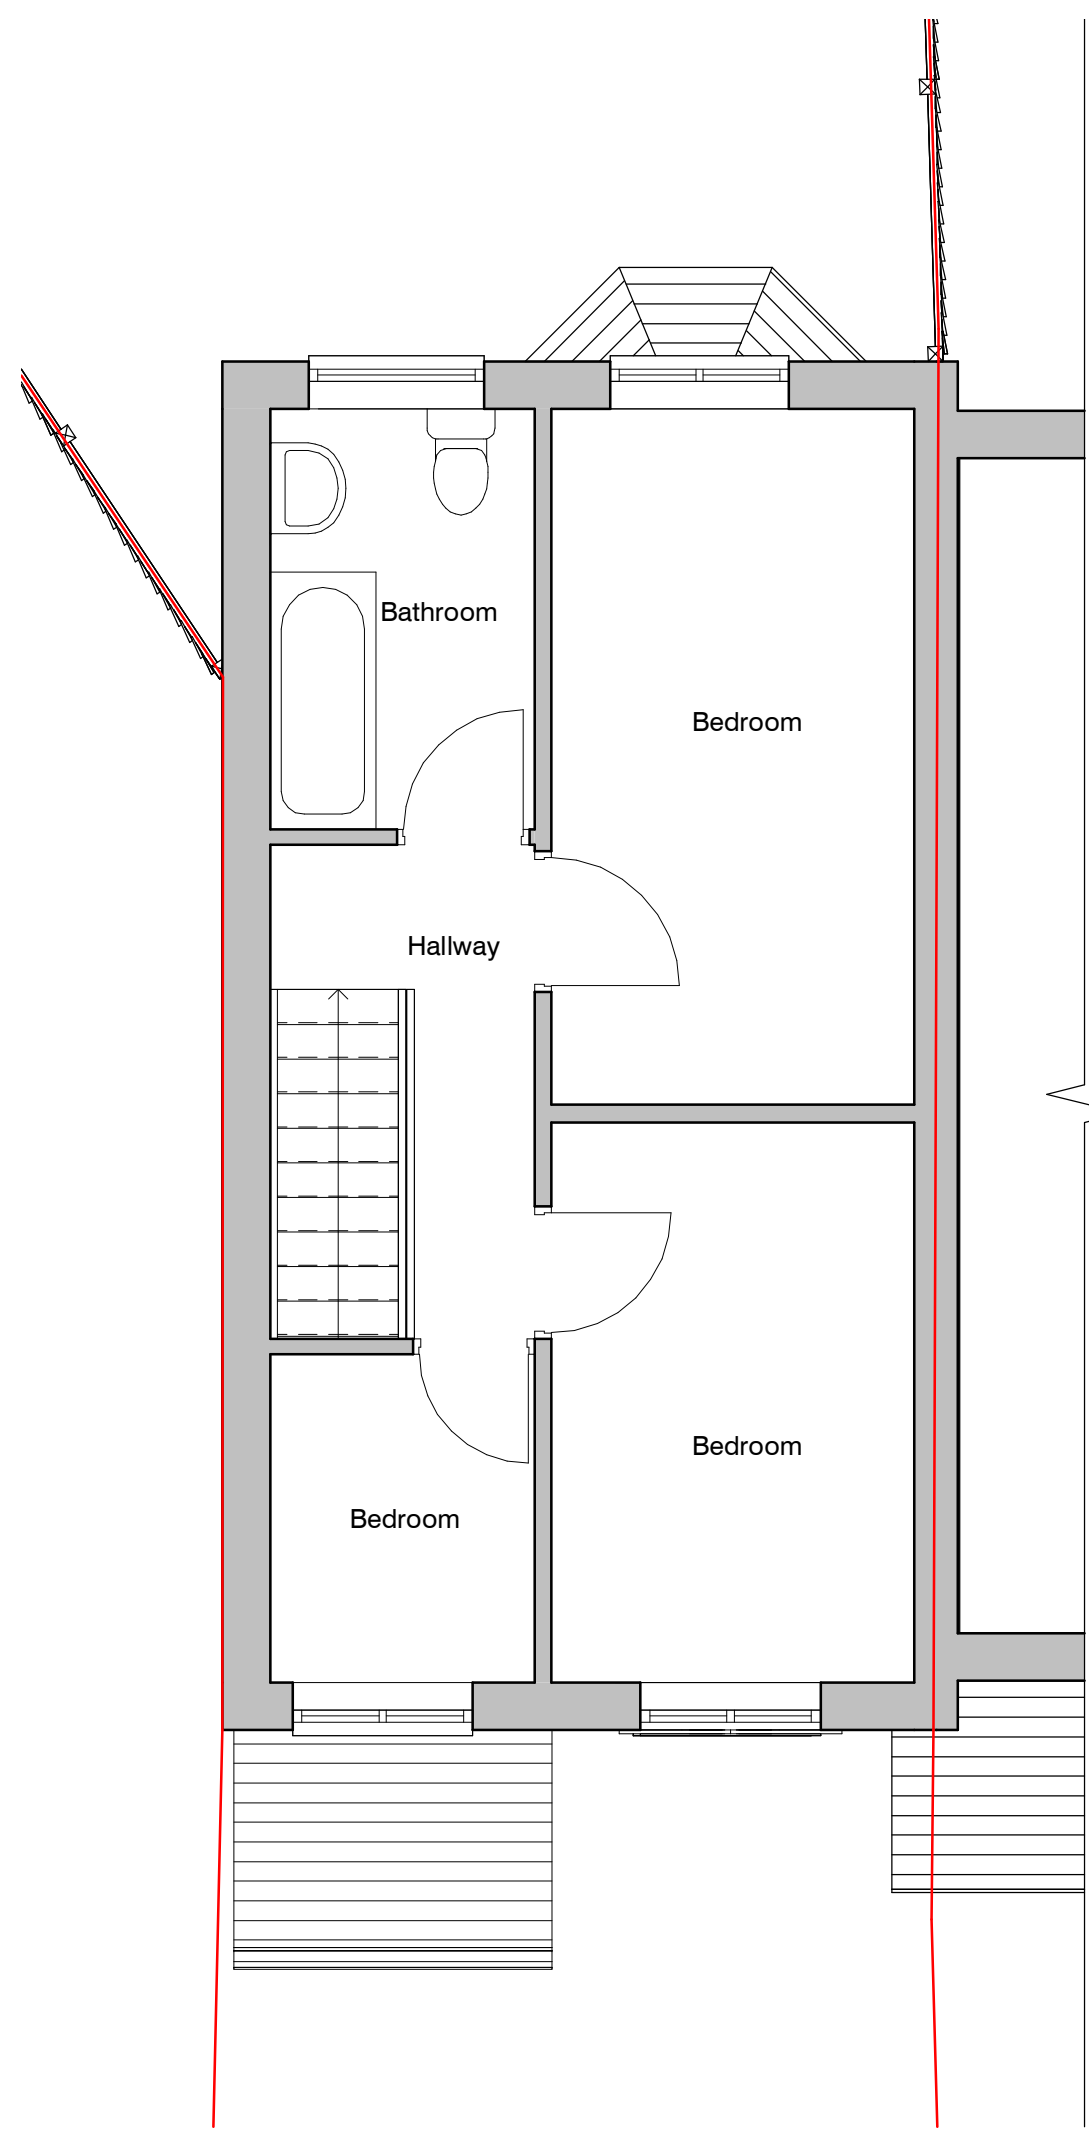

6. Level 1 - GA Existing
1 : 50

0.5 0 0.5 1 1.5 2 2.5
SCALE 1 : 50
m

1 0 1 2 3 4 5
SCALE 1 : 100
m

PROJECT	SCALE & A1	DATE	BY	DATE
27 Rainsough Brow	As indicated	15 July 2022	ET	
CLIENT	STATUS	PROJECT NO.	DRAWING NO.	REV.
Bahsir Tanweer	PLANNING	DA22068.	002.	
TITLE	NOTES			
Existing GA Plans and Elevations	THIS DRAWING MUST NOT BE REPRODUCED WITHOUT WRITTEN CONSENT OF DEBTAL ARCHITECTURE. ALL DIMENSIONS AND MATERIALS SHALL BE CHECKED AND CONFIRMED ON SITE AND CORRECTED TO AS SHOWN ON THE DRAWING. THE DRAWING SHALL BE ACCORDANCE WITH CURRENT STATUTORY LEGISLATION, RELEVANT CODES OF PRACTICE AND PREVIOUS REQUIREMENTS. ALL DIMENSIONS ON THIS DRAWING ARE IN MILLIMETRES UNLESS OTHERWISE STATED.			

DA DEBTAL
ARCHITECTURE
www.debtal.co.uk