


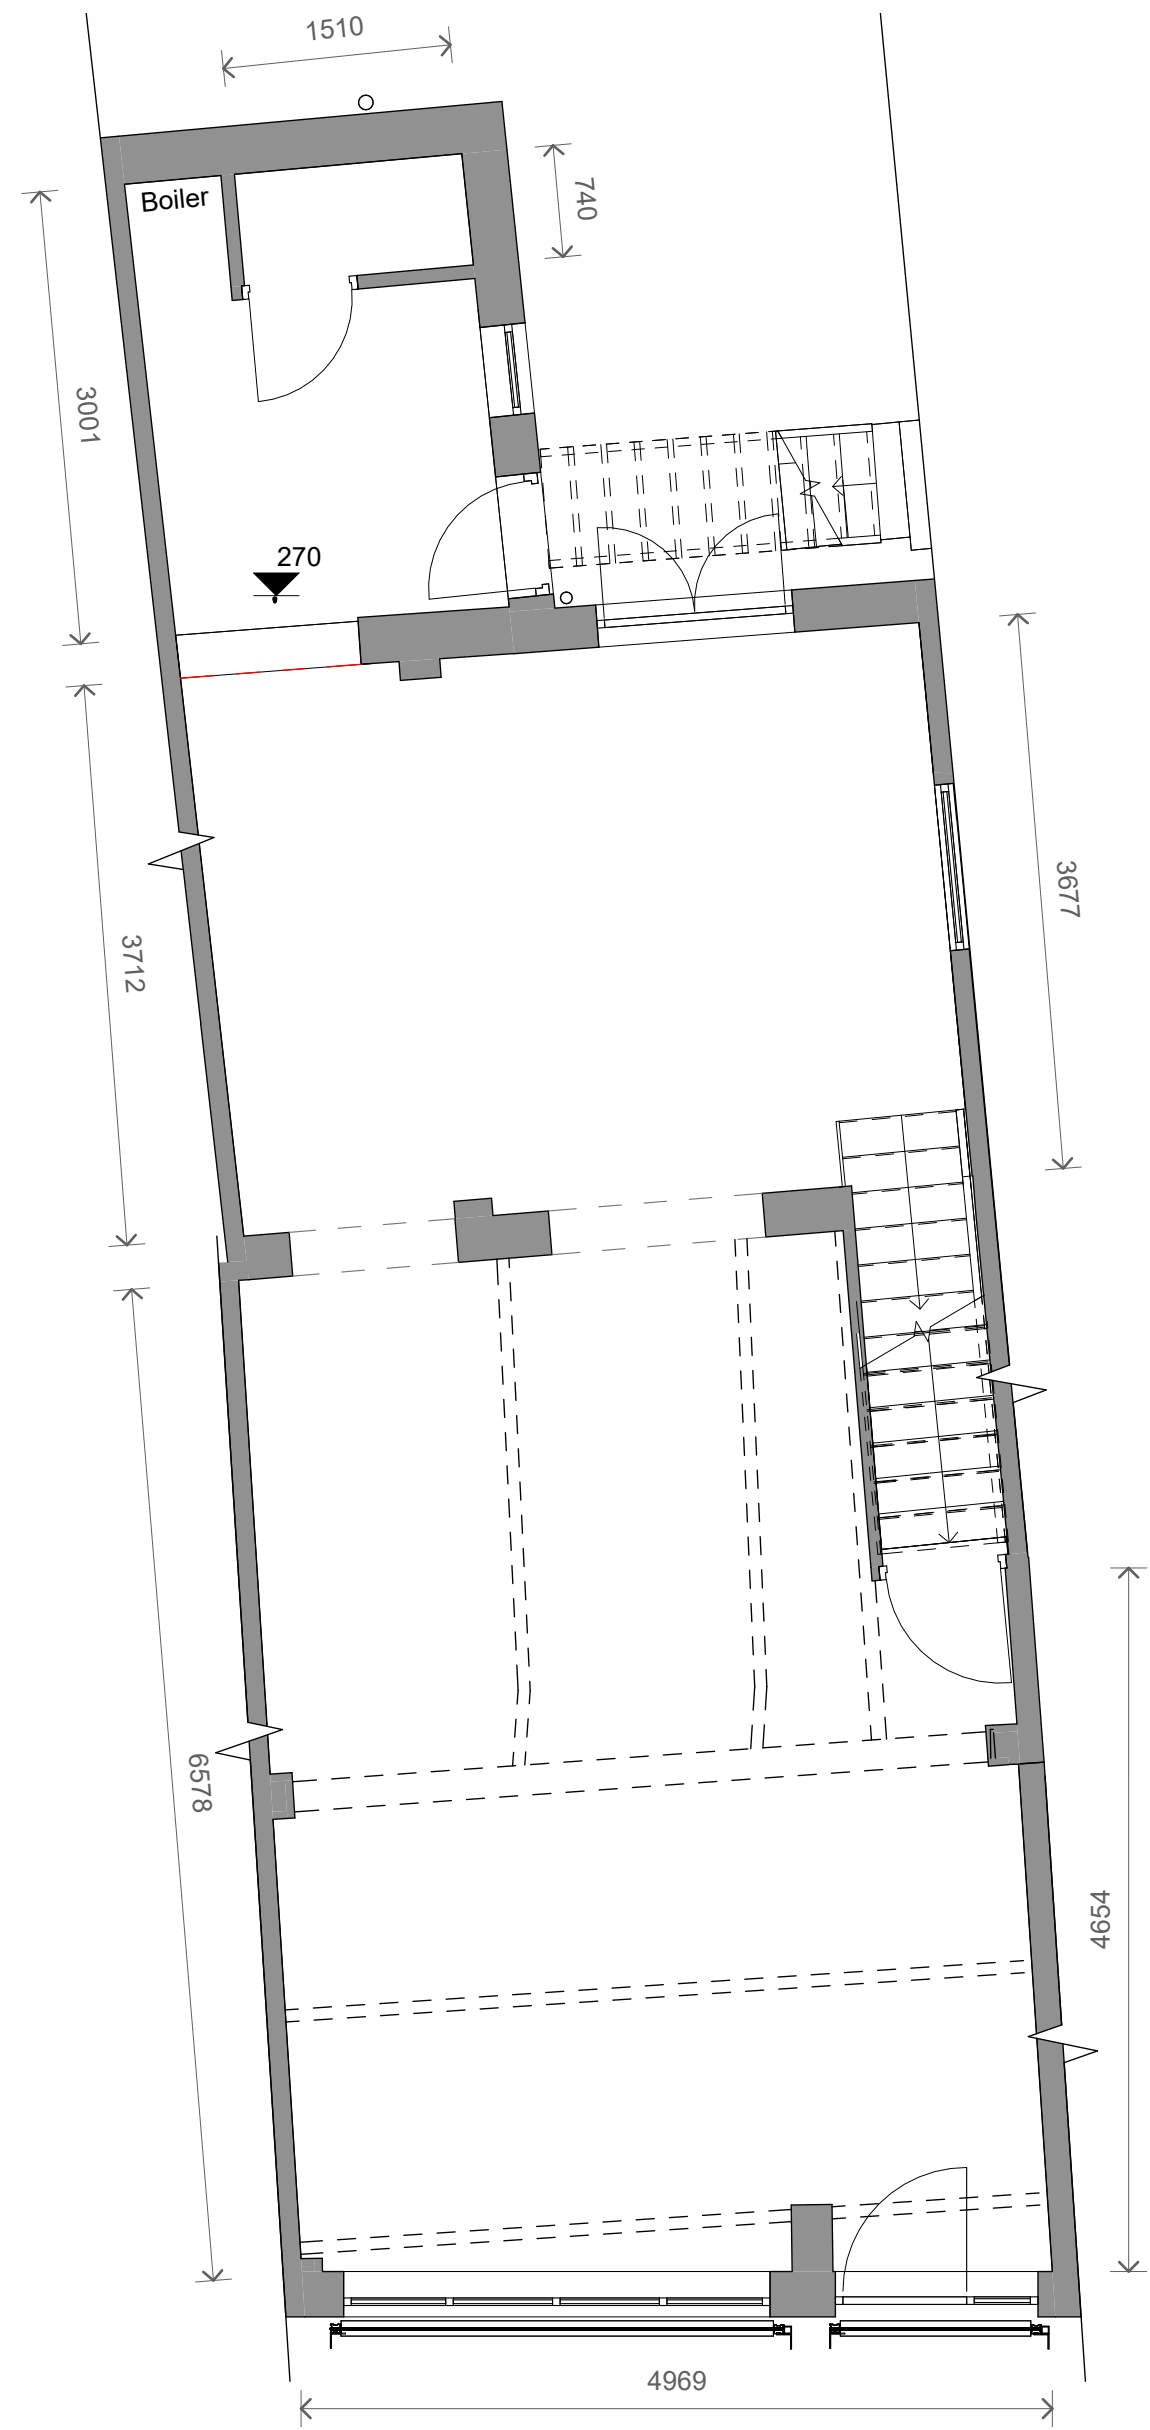


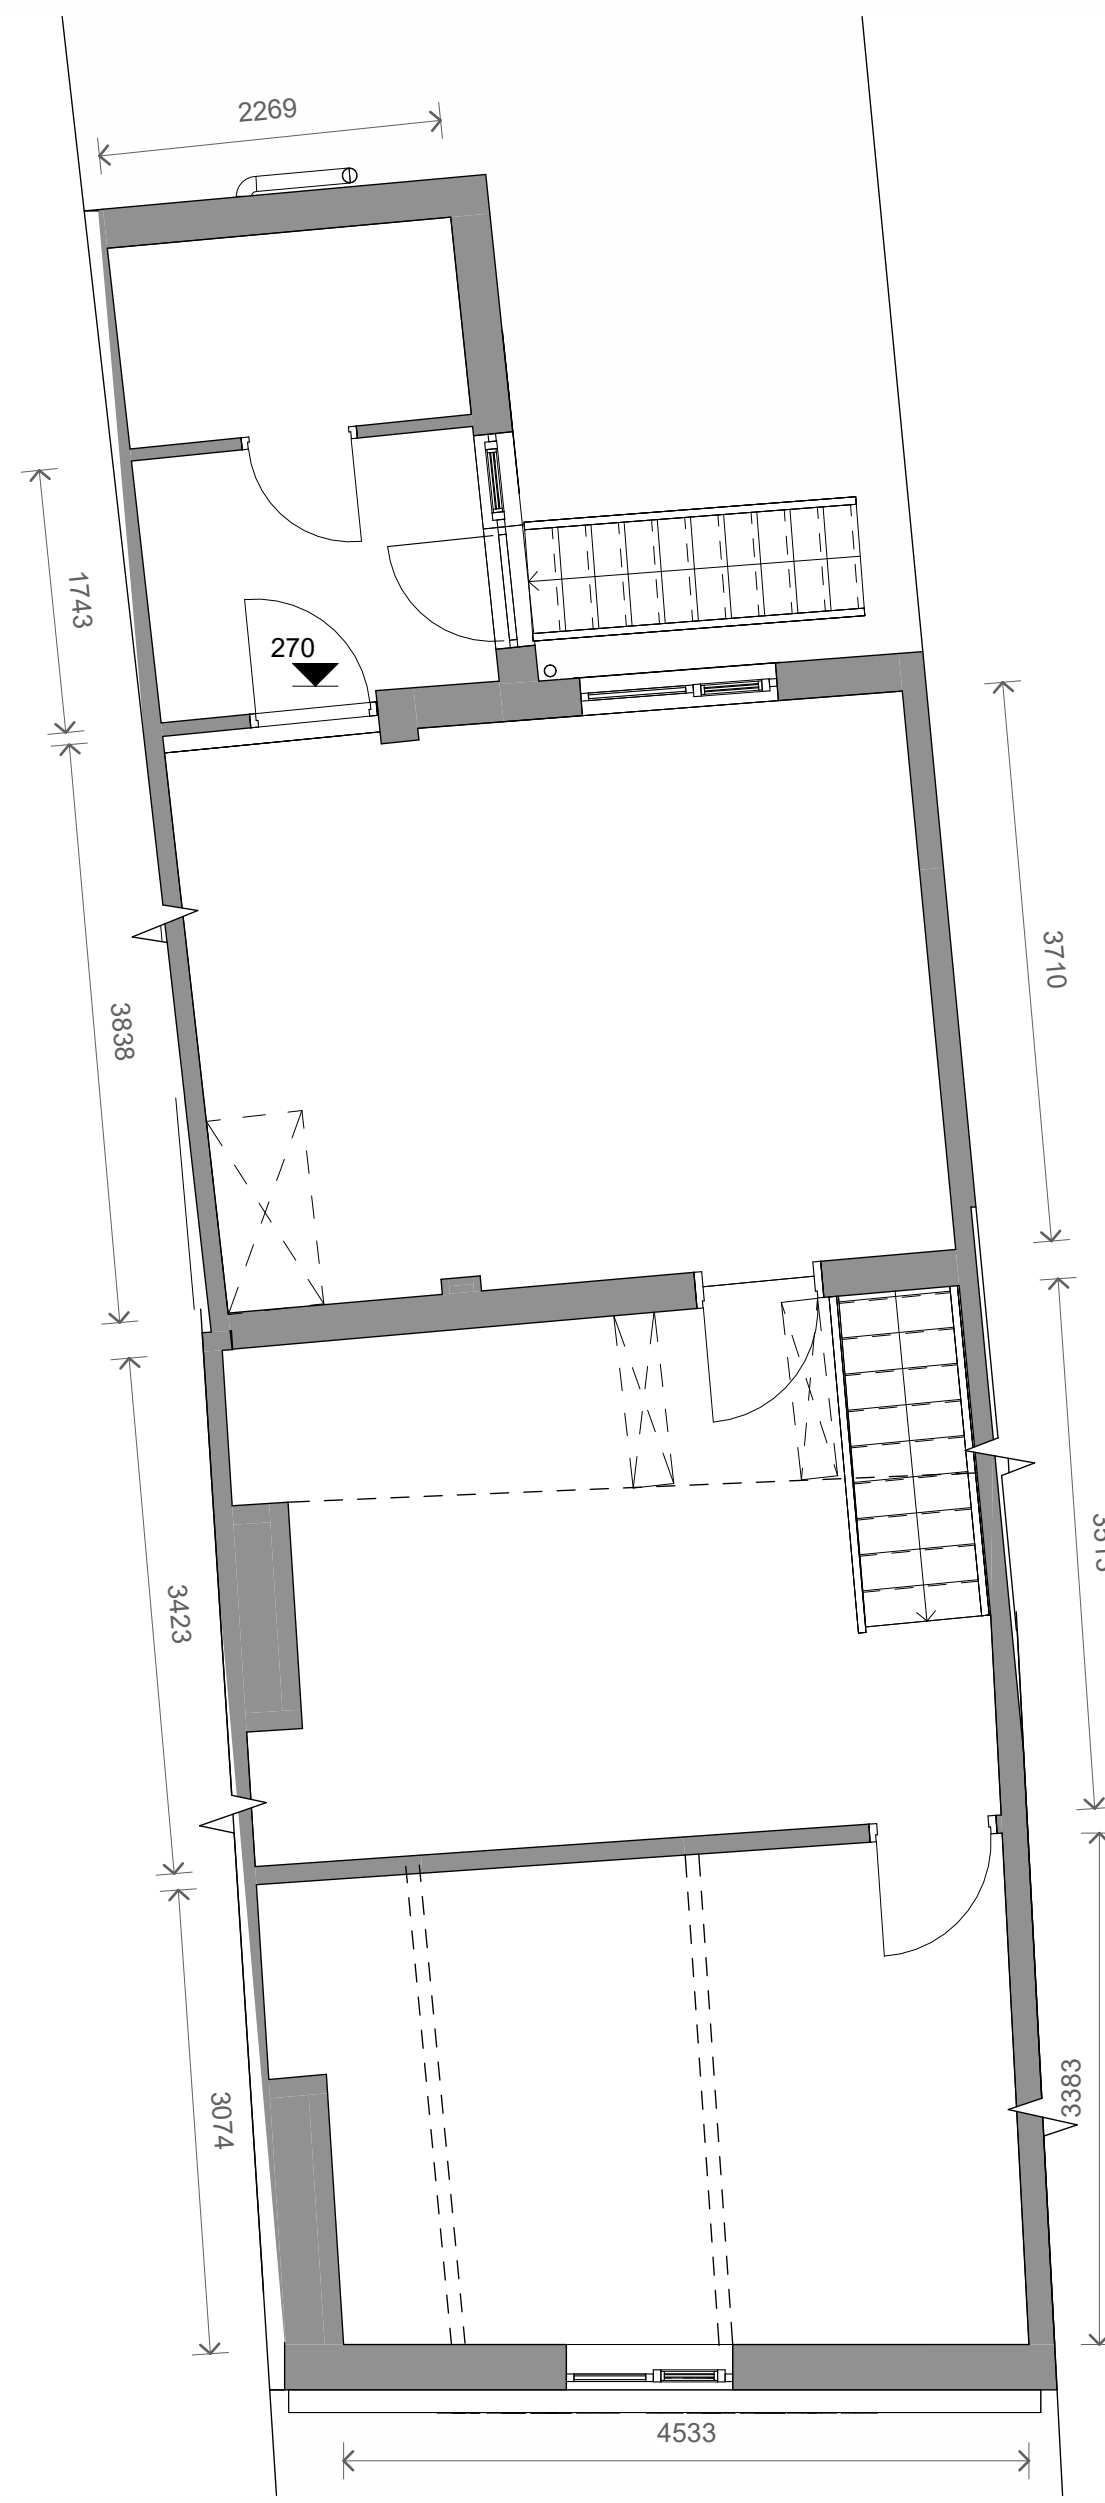

2 Level 0 - Existing
1 : 50

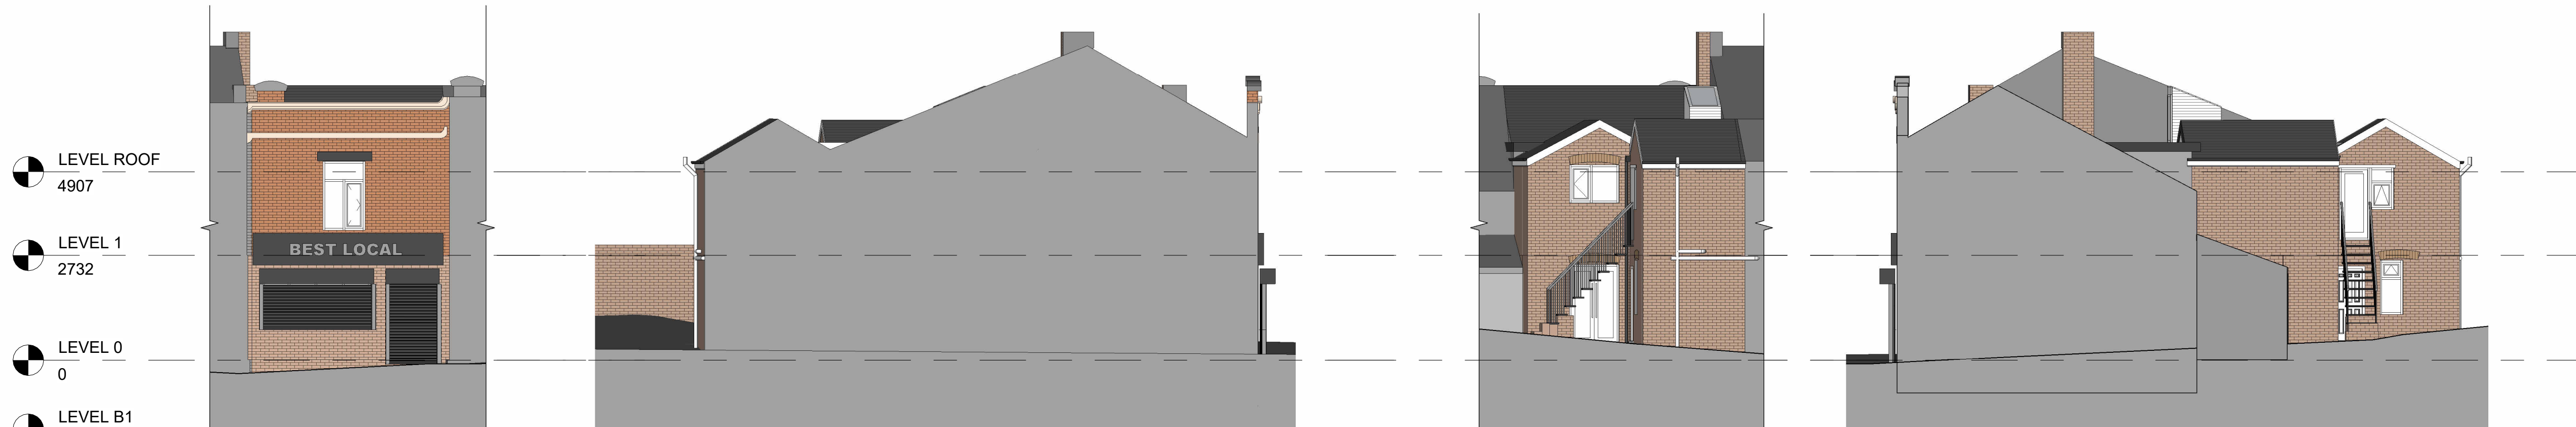

3 Level 1 - Existing
1 : 50

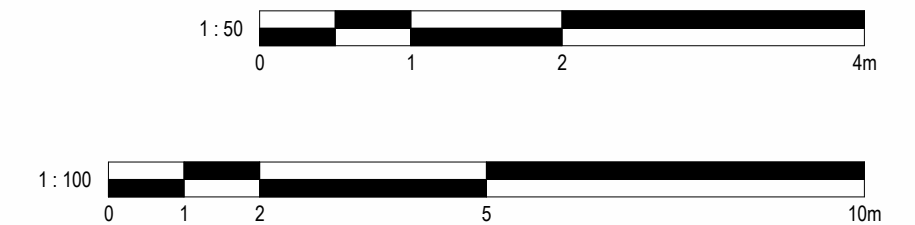

5 Front - Existing
1 : 100

6 Left Side - Existing
1 : 100

7 Rear - Existing
1 : 100

8 Right Side - Existing
1 : 100

1	Revised Plans	08/07/2026	JB
No.	Description	Date	Initial

PROJECT		
62 Bolton Street, Bury		
TITLE		
Existing Plans and Elevations		
STATUS		
DESIGN		
DRAWN BY	DATE	SCALE (@ A1)
CB	26/08/2025	As indicated
PROJECT NUMBER	DRAWING NUMBER	REV
GSS25153.1	002	1
GOLD SKETCH		
S T U D I O S		
www.goldsketch.co.uk info@goldsketch.co.uk 0161 792 9595		
NOTES		
©COPYRIGHT - ALL RIGHTS RESERVED. THIS DRAWING SHALL NOT BE REPRODUCED WITHOUT PRIOR WRITTEN CONSENT. DRAWING TO BE USED FOR THE STATUS INDICATED ONLY. ALL DIMENSIONS AND SETTING OF WALLS, FLOORS AND ROOFS TO BE IN ACCORDANCE WITH CURRENT BUILDING REGULATIONS AND THE COMPANIONSHIP OF ANY WORK. ALL WORK AND MATERIALS TO BE IN ACCORDANCE WITH CURRENT BUILDING REGULATIONS AND THE COMPANIONSHIP OF ANY WORK. ALL DIMENSIONS ON THIS DRAWING ARE IN MILLIMETERS UNLESS OTHERWISE STATED.		