


C3 Dwelling - 59m² - 1B/2P

2 Level 0 - Proposed
1 : 50

3 Level 1 - Proposed
1 : 50

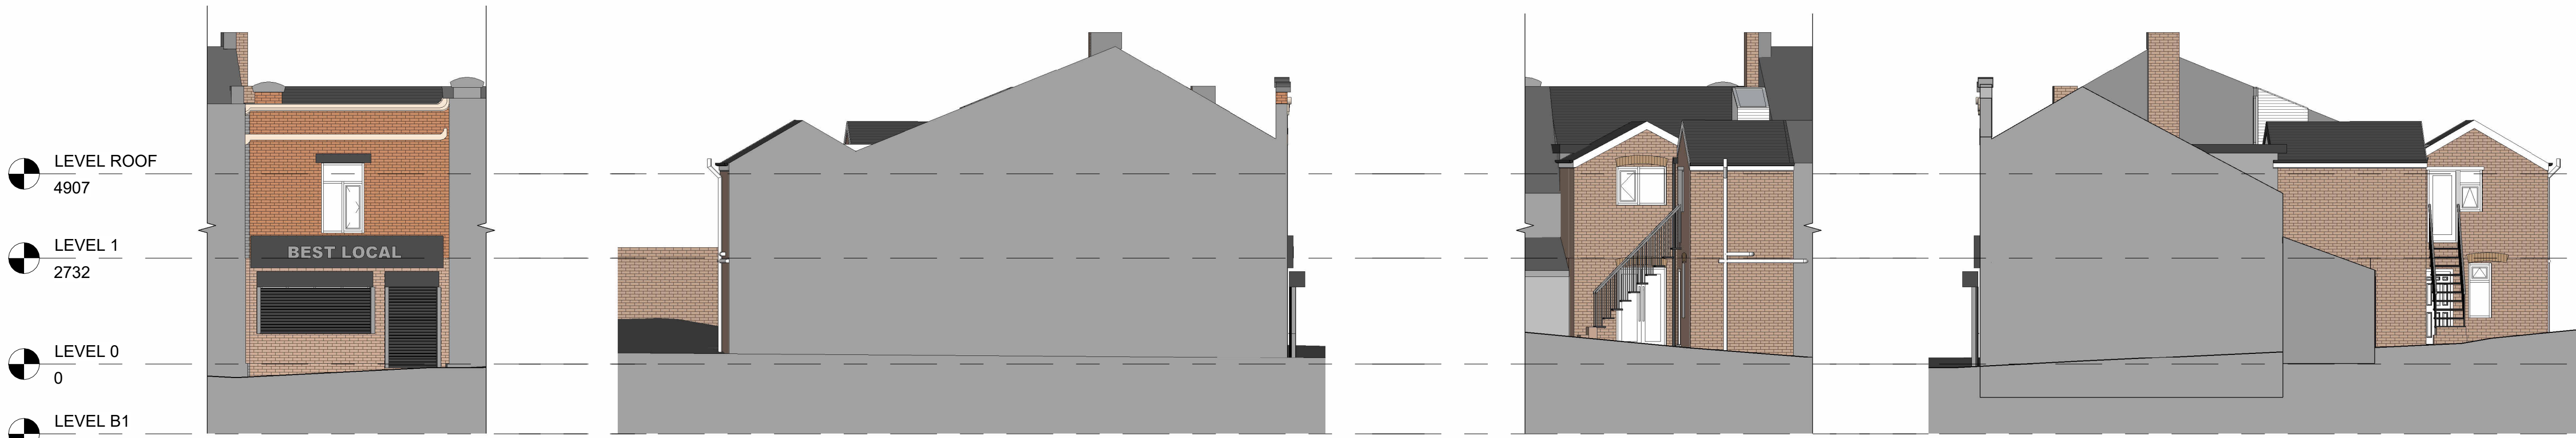

5 Front - Proposed
1 : 100

6 Left Side - Proposed
1 : 100

7 Rear - Proposed
1 : 100

8 Right Side - Proposed
1 : 100

2	Revised Plans	08/07/2026	JB
1	Planning	30/10/2025	CB
No.	Description	Date	Initial

PROJECT			
62 Bolton Street, Bury			
TITLE			
Proposed Plans and Elevations			
STATUS			
DESIGN			
DRAWN BY	DATE	SCALE (@ A1)	
CB	26/08/2025	As indicated	
PROJECT NUMBER	DRAWING NUMBER	REV	
GSS25153.1	003	2	
GOLD SKETCH			
S	T	U	D I O S
www.goldsketch.co.uk		info@goldsketch.co.uk 0161 792 9595	
NOTES			
© COPYRIGHT - ALL RIGHTS RESERVED.			
THIS DRAWING AND ANY PARTS THEREOF CANNOT BE REPRODUCED WITHOUT PRIOR WRITTEN CONSENT.			
DRAWING TO BE USED FOR THE STATUS INDICATED ONLY.			
ALL DIMENSIONS AND SETTING OUT SHALL BE CHECKED AND CONFIRMED ON SITE. ANY DISCREPANCIES TO BE REPORTED TO THE			
ARCHITECT IMMEDIATELY. THE DRAWING IS THE PROPERTY OF GOLD SKETCH. ALL DIMENSIONS AND MATERIALS TO BE IN ACCORDANCE WITH CURRENT BUILDING			
REGULATIONS. RELEVANT CODES OF PRACTICE AND BRITISH STANDARDS. ALL DIMENSIONS ON THIS DRAWING ARE IN MILLIMETRES UNLESS			
OTHERWISE STATED.			