


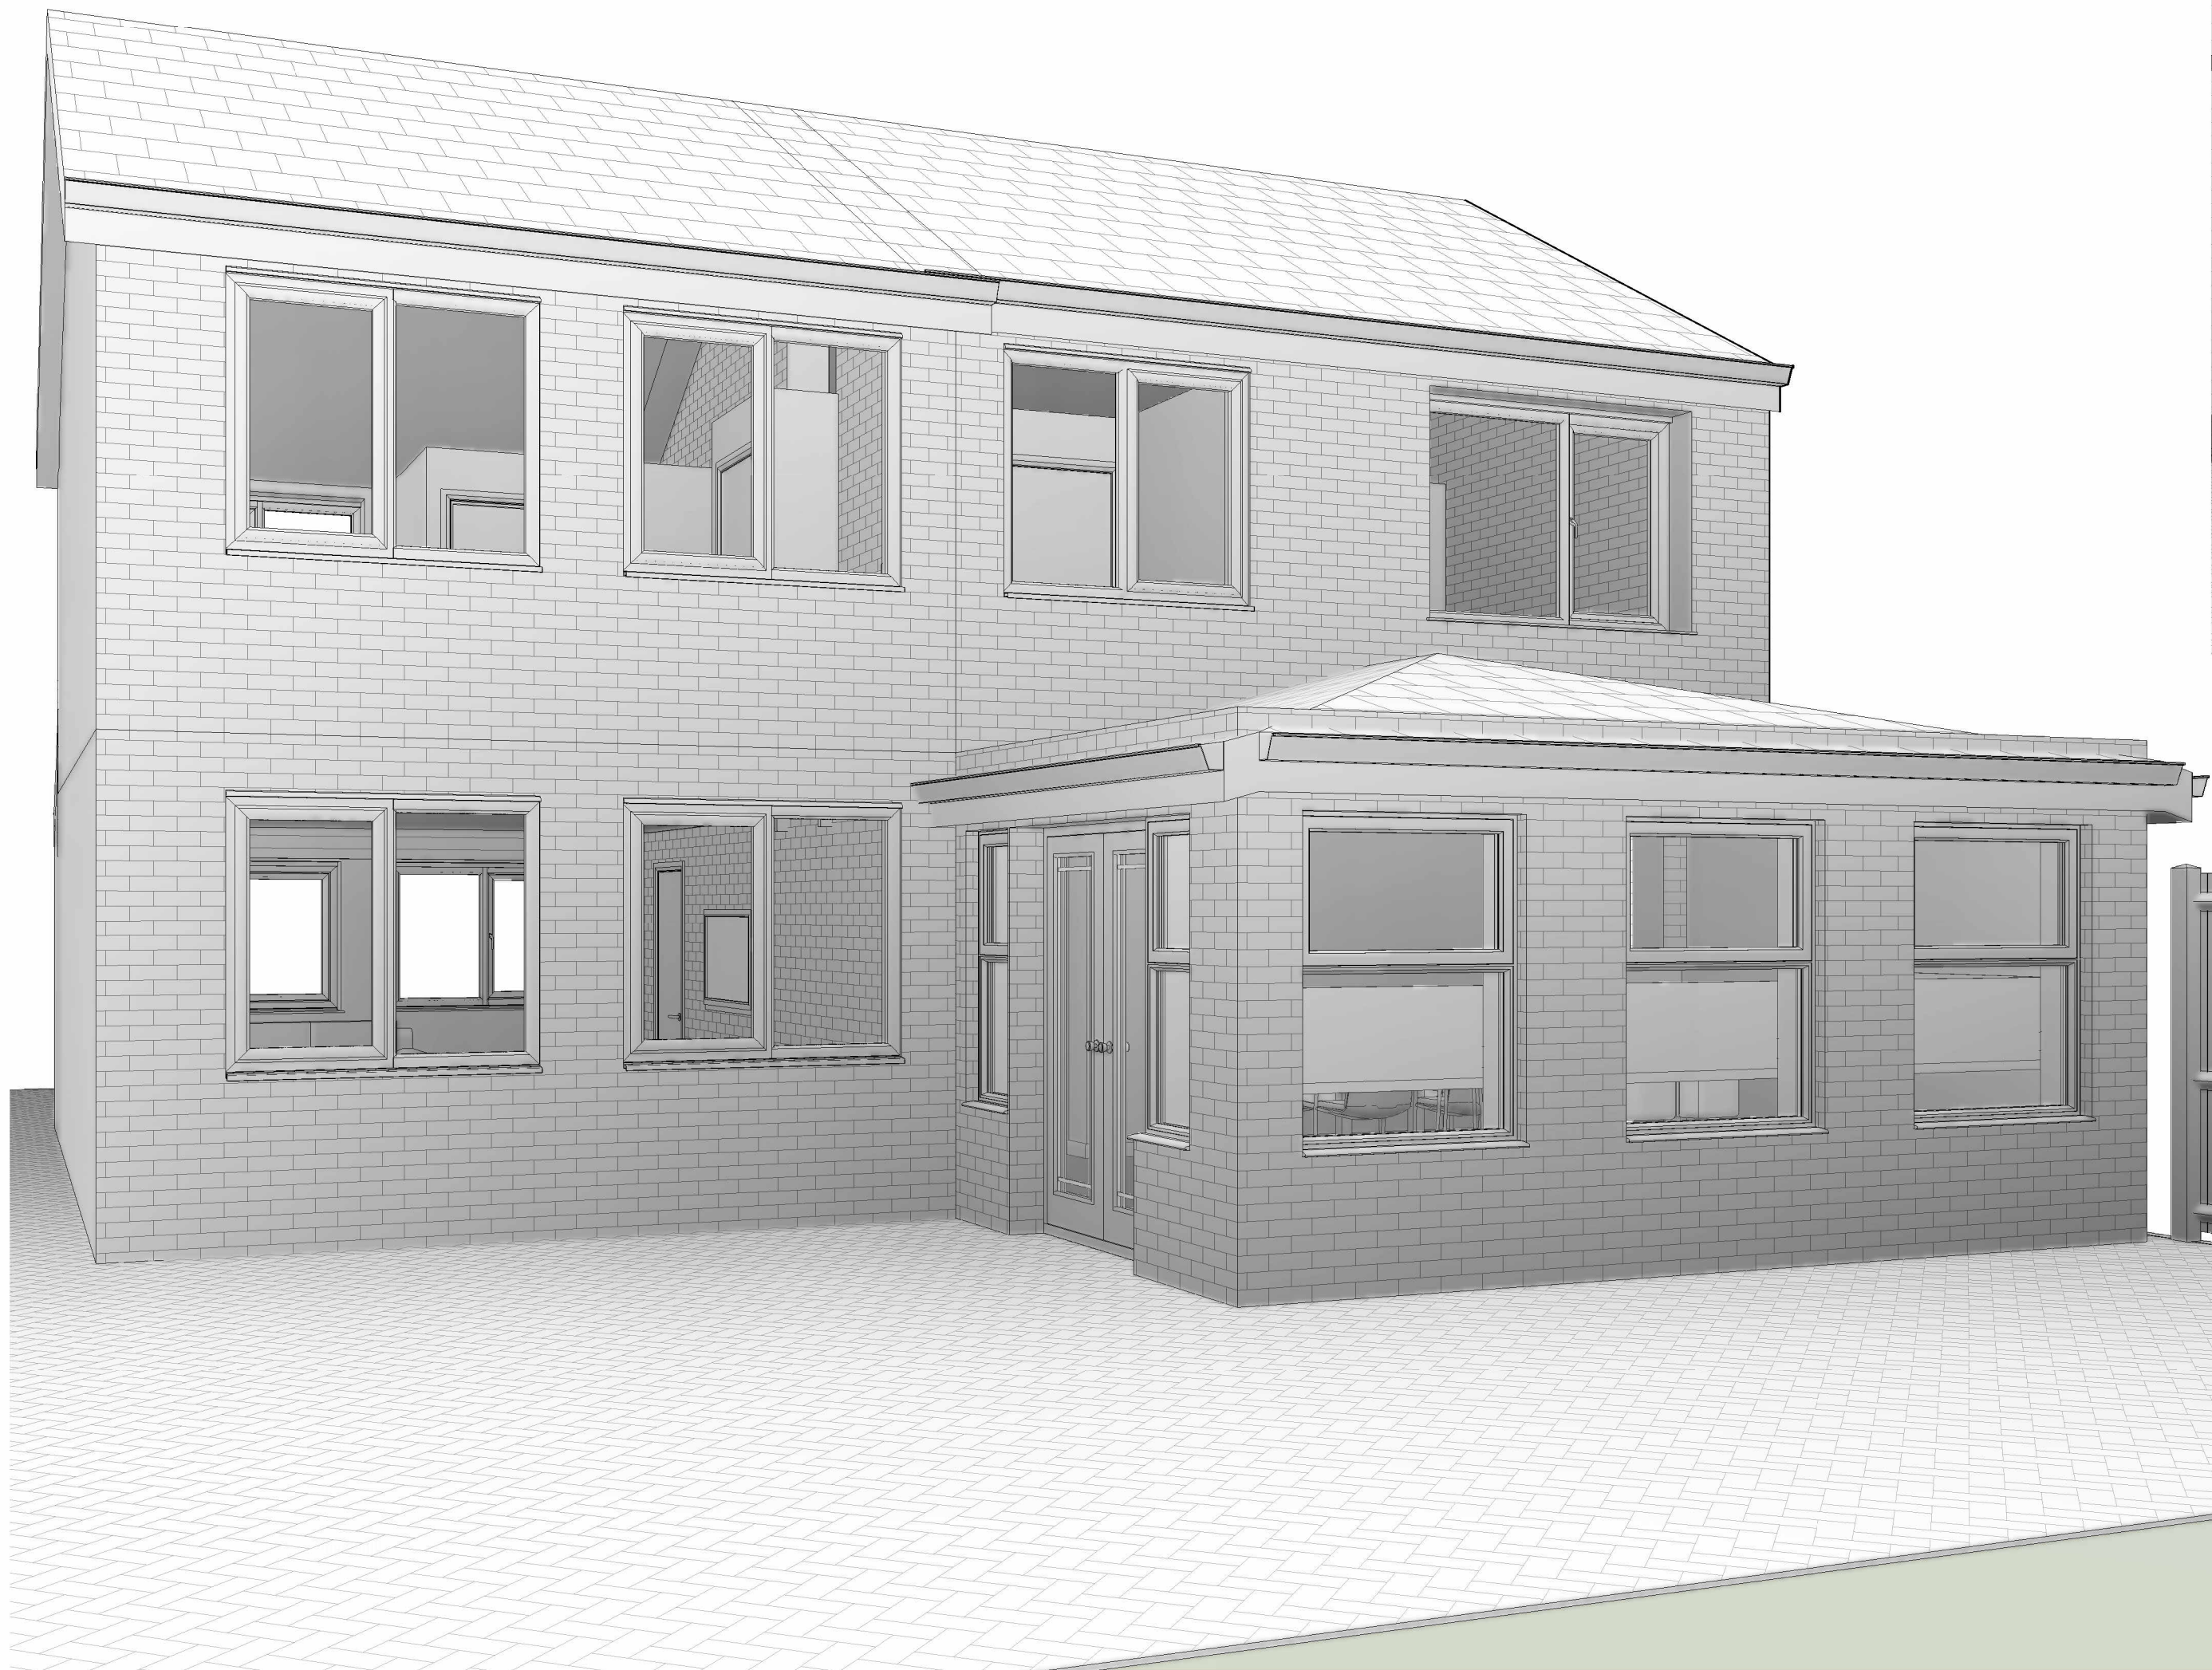

1 3D View 16



2 3D View 17

Rev	Description	Date	Dr by	App by
original by NK		date created 07/24/21		approved by NK



client name MR ZAHID - 4 WOBURN DRIVE, BURY, BL9 8DA			
project SIDE DOUBLE STOREY EXTENSION			
drawing 3D VISUALS			
computer file C:\Users\mkhen\Dropbox\NKARC\4 WOBURN DRIVE BL9 8DA\4 WOBURN DRIVE BL9 8DA.vr		plot date	
project number 2021.0042.2247		scale @A1	
drawing number A106		rev F	issue status
This drawing is to be read in conjunction with all related drawings. All dimensions must be checked and verified on site before commencing any work or producing shop drawings. The originator should be notified immediately of any discrepancy. This drawing is copyright and remains the property of NK Architectural.			