



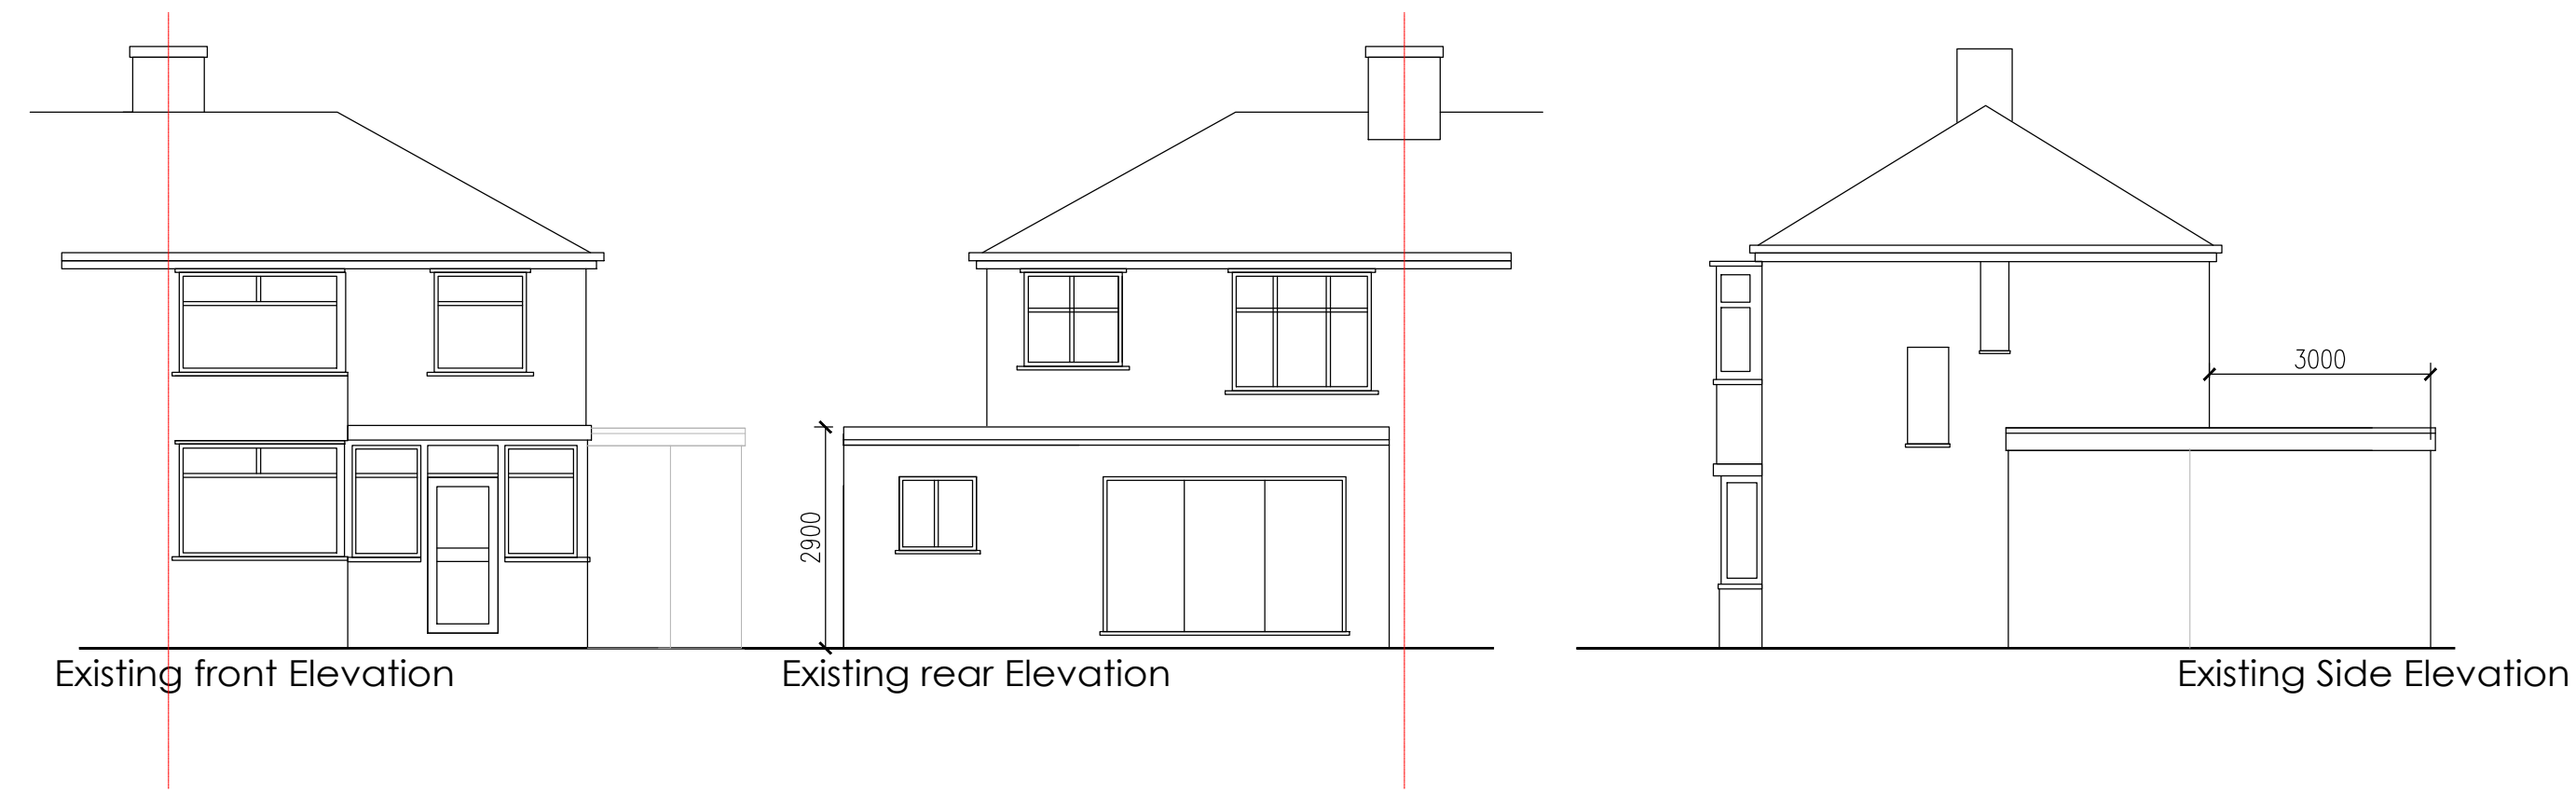

PERMITTED DEVELOPMENT ELEVATIONS
8, SANDRINGHAM GRANGE, PRESTWICH

SCALE 1:100 @ A3

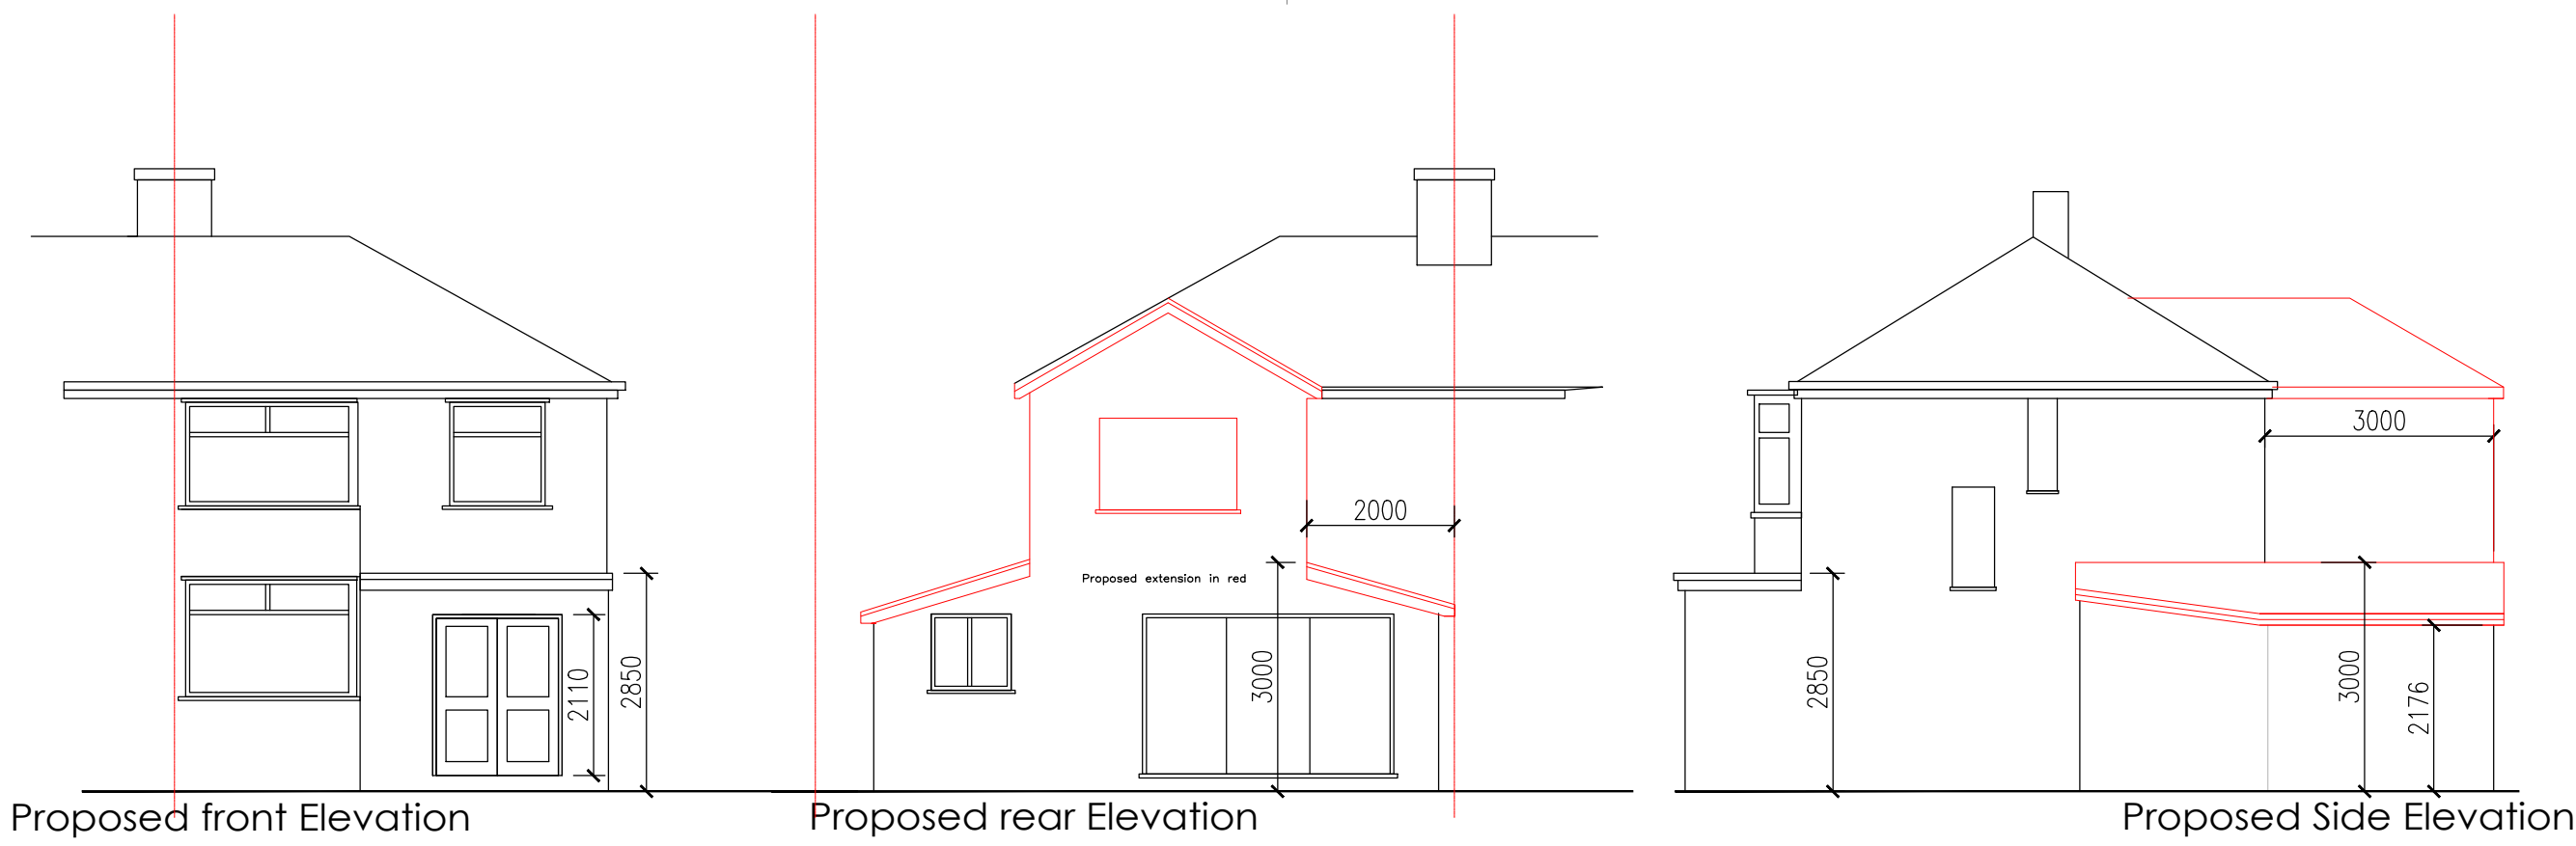

FOB Design (UK) Ltd
 72A Water Lane,
 Wilmslow, Cheshire. SK9 5BB
 01625 251644
 office@fob-design.com www.fob-design.com

REV	DATE	DRAWN BY
XXX		
XXX		
XXX		
XXX		
Drawn XXX	Status XXX	Date APR 23
Checked XXX	Original A3	Scale 1:1@A3
PL 05		B