


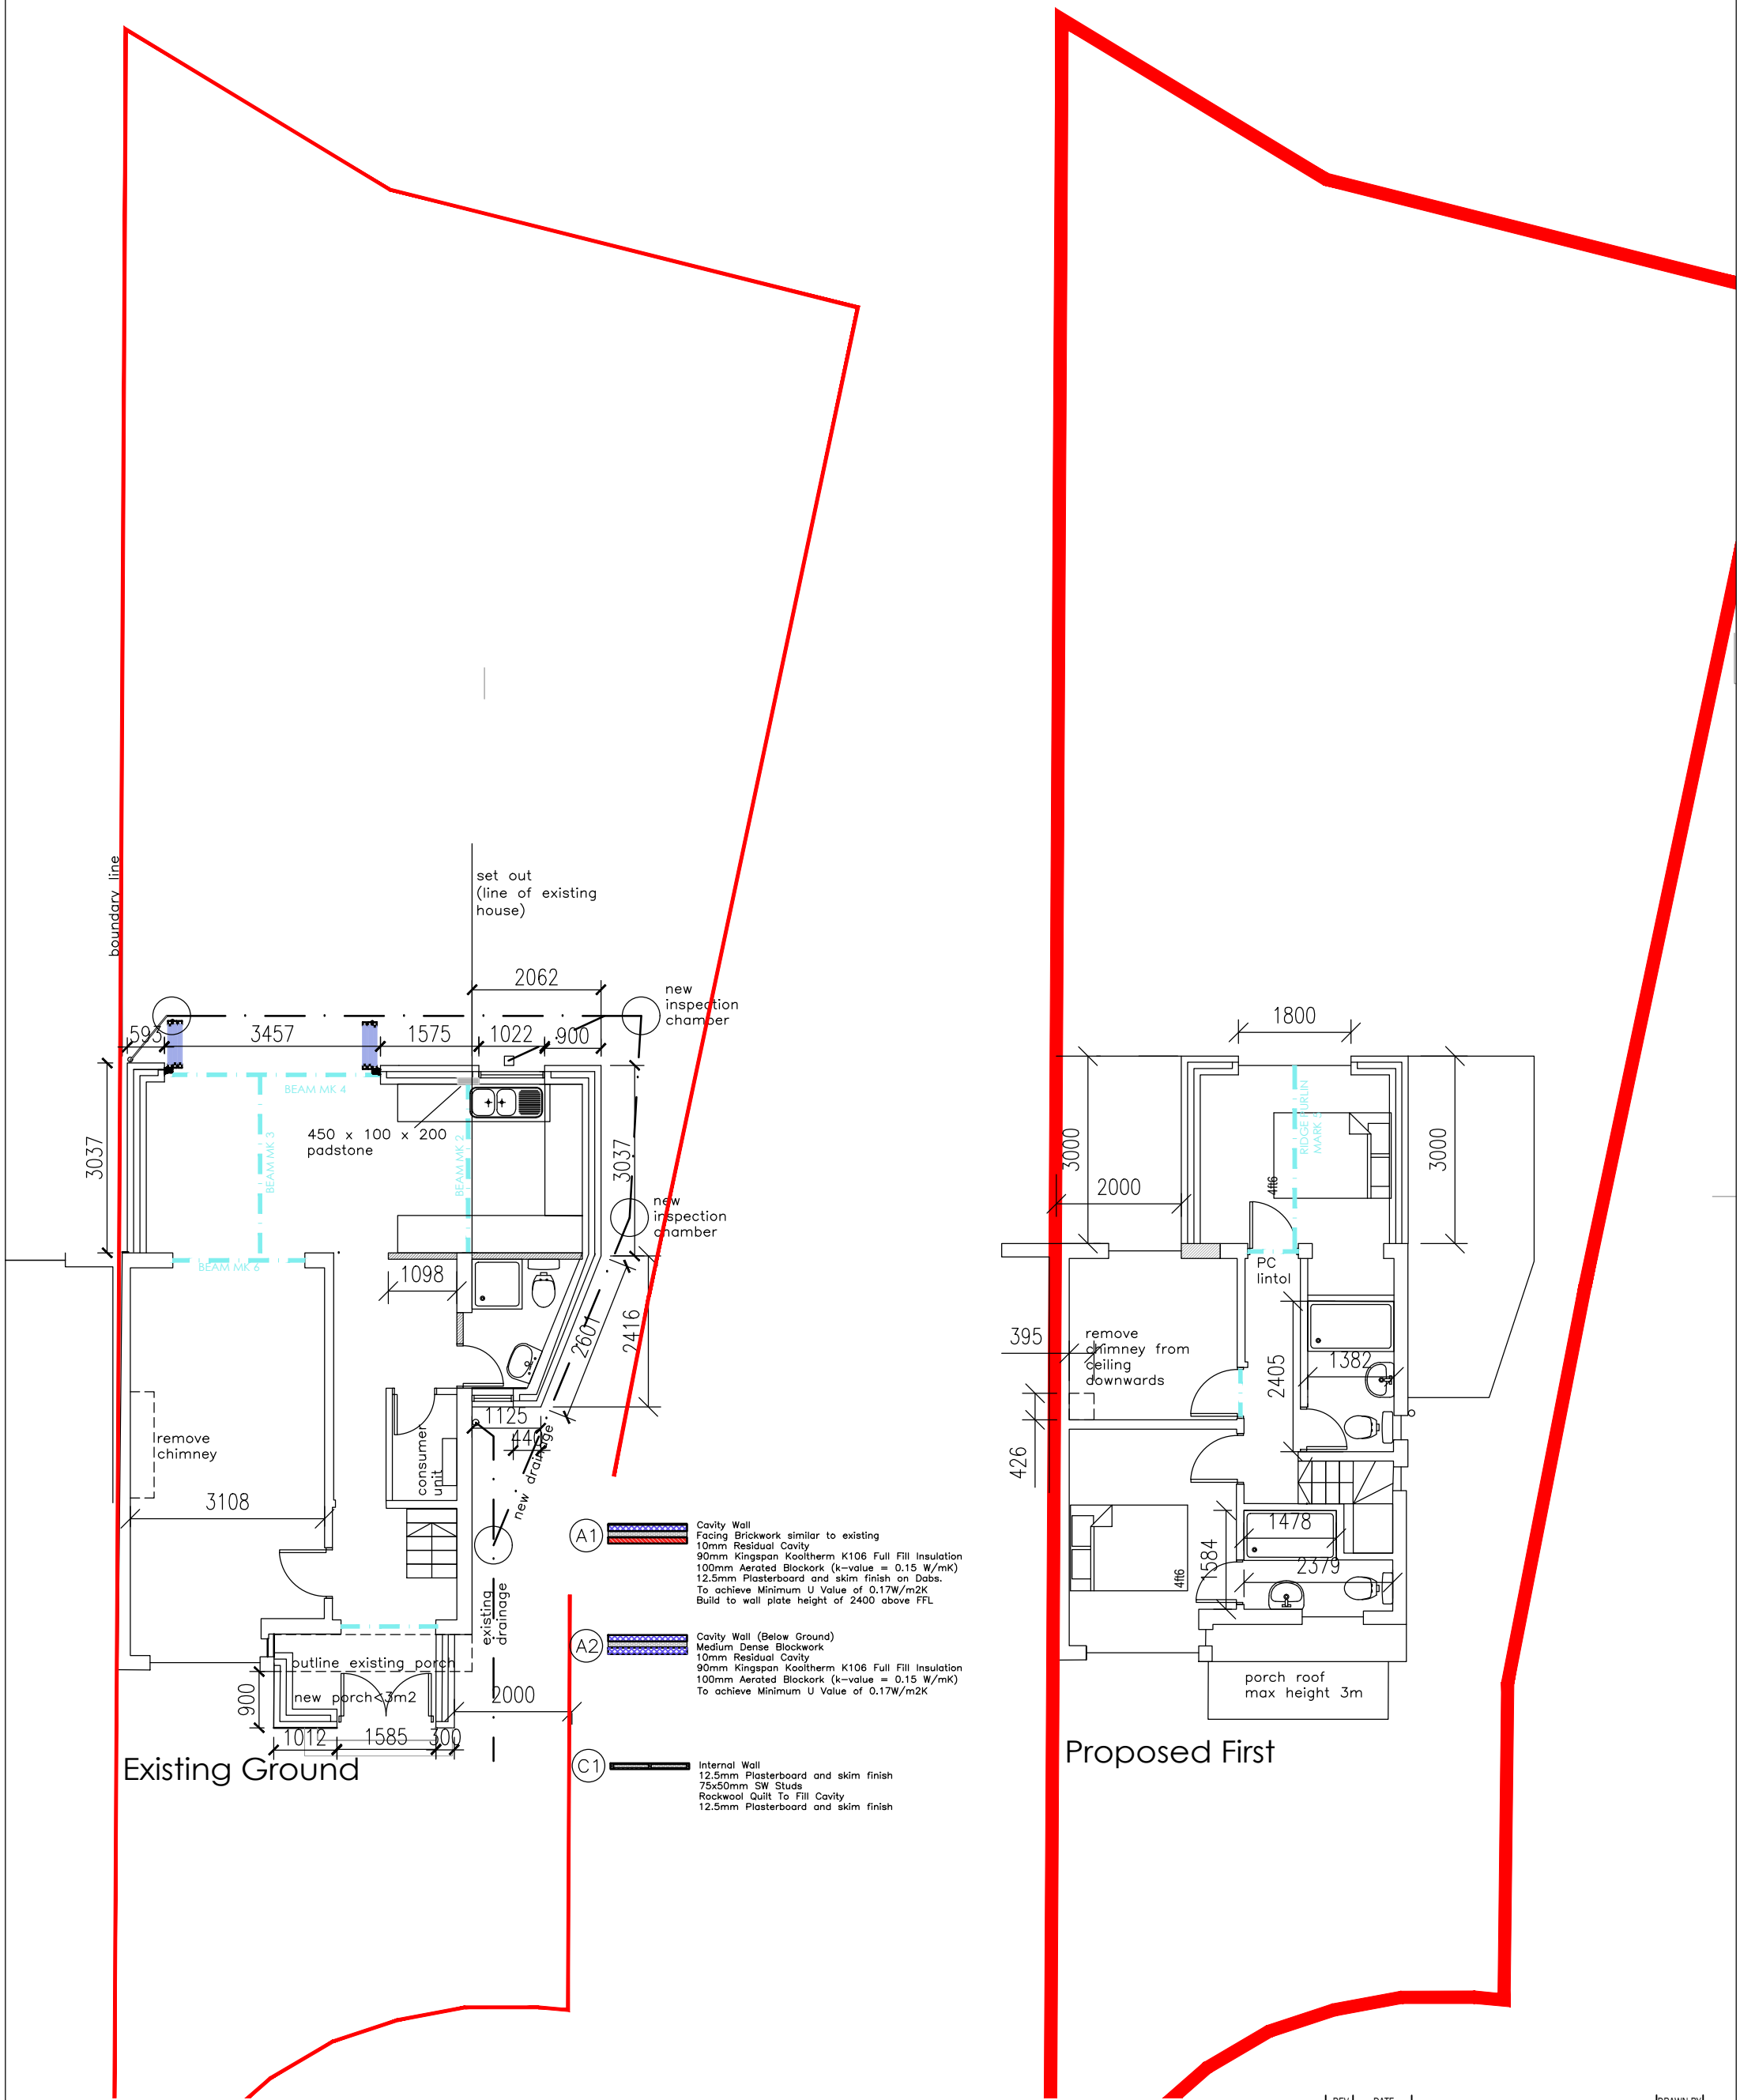

PERMITTED DEVELOPMENT PLANS
8, SANDRINGHAM GRANGE, PRESTWICH

SCALE 1:100 @ A3



FOB Design (UK) Ltd
72A Water Lane,
Wilmslow, Cheshire, SK9 5BB
01625 251644
office@fob-design.com www.fob-design.com

REV	DATE	DRAWN BY
XXX		
XXX		
XXX		
XXX		
Drawn XXX	Status XXX	Date APR 23
Checked XXX	Original A3	Scale 1:1@A3
PL 06		B