



NOTE:- AS ADVISED BY APPLICANTS, THEY OWN THEIR PROPERTY ON A FREEHOLD TENURE SO OVER AND ABOVE THE NEED TO OBTAIN BOTH LPA + LABC APPROVALS FROM BURY COUNCIL - THERE IS NO REQUIREMENT TO OBTAIN ANY LAND USES CONSENTS / APPROVALS etc

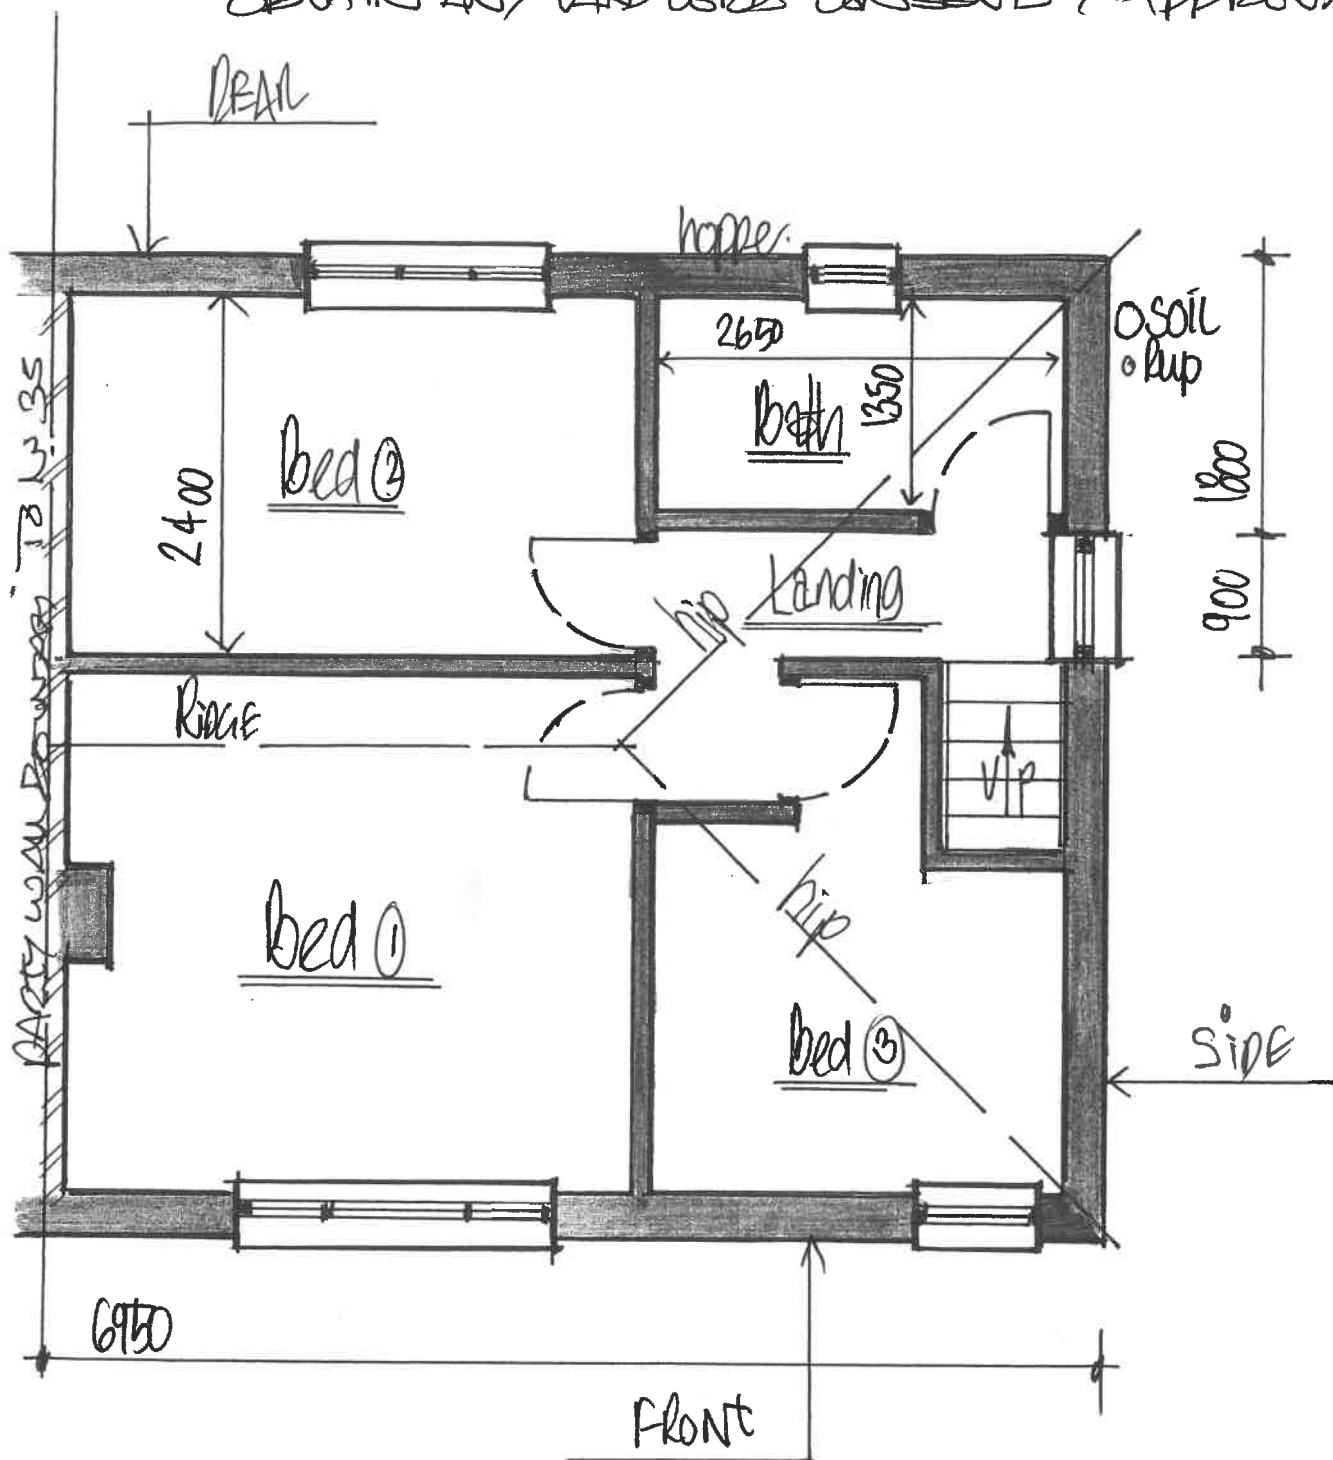

1:50 EXISTING "1ST FLOOR" PLAN

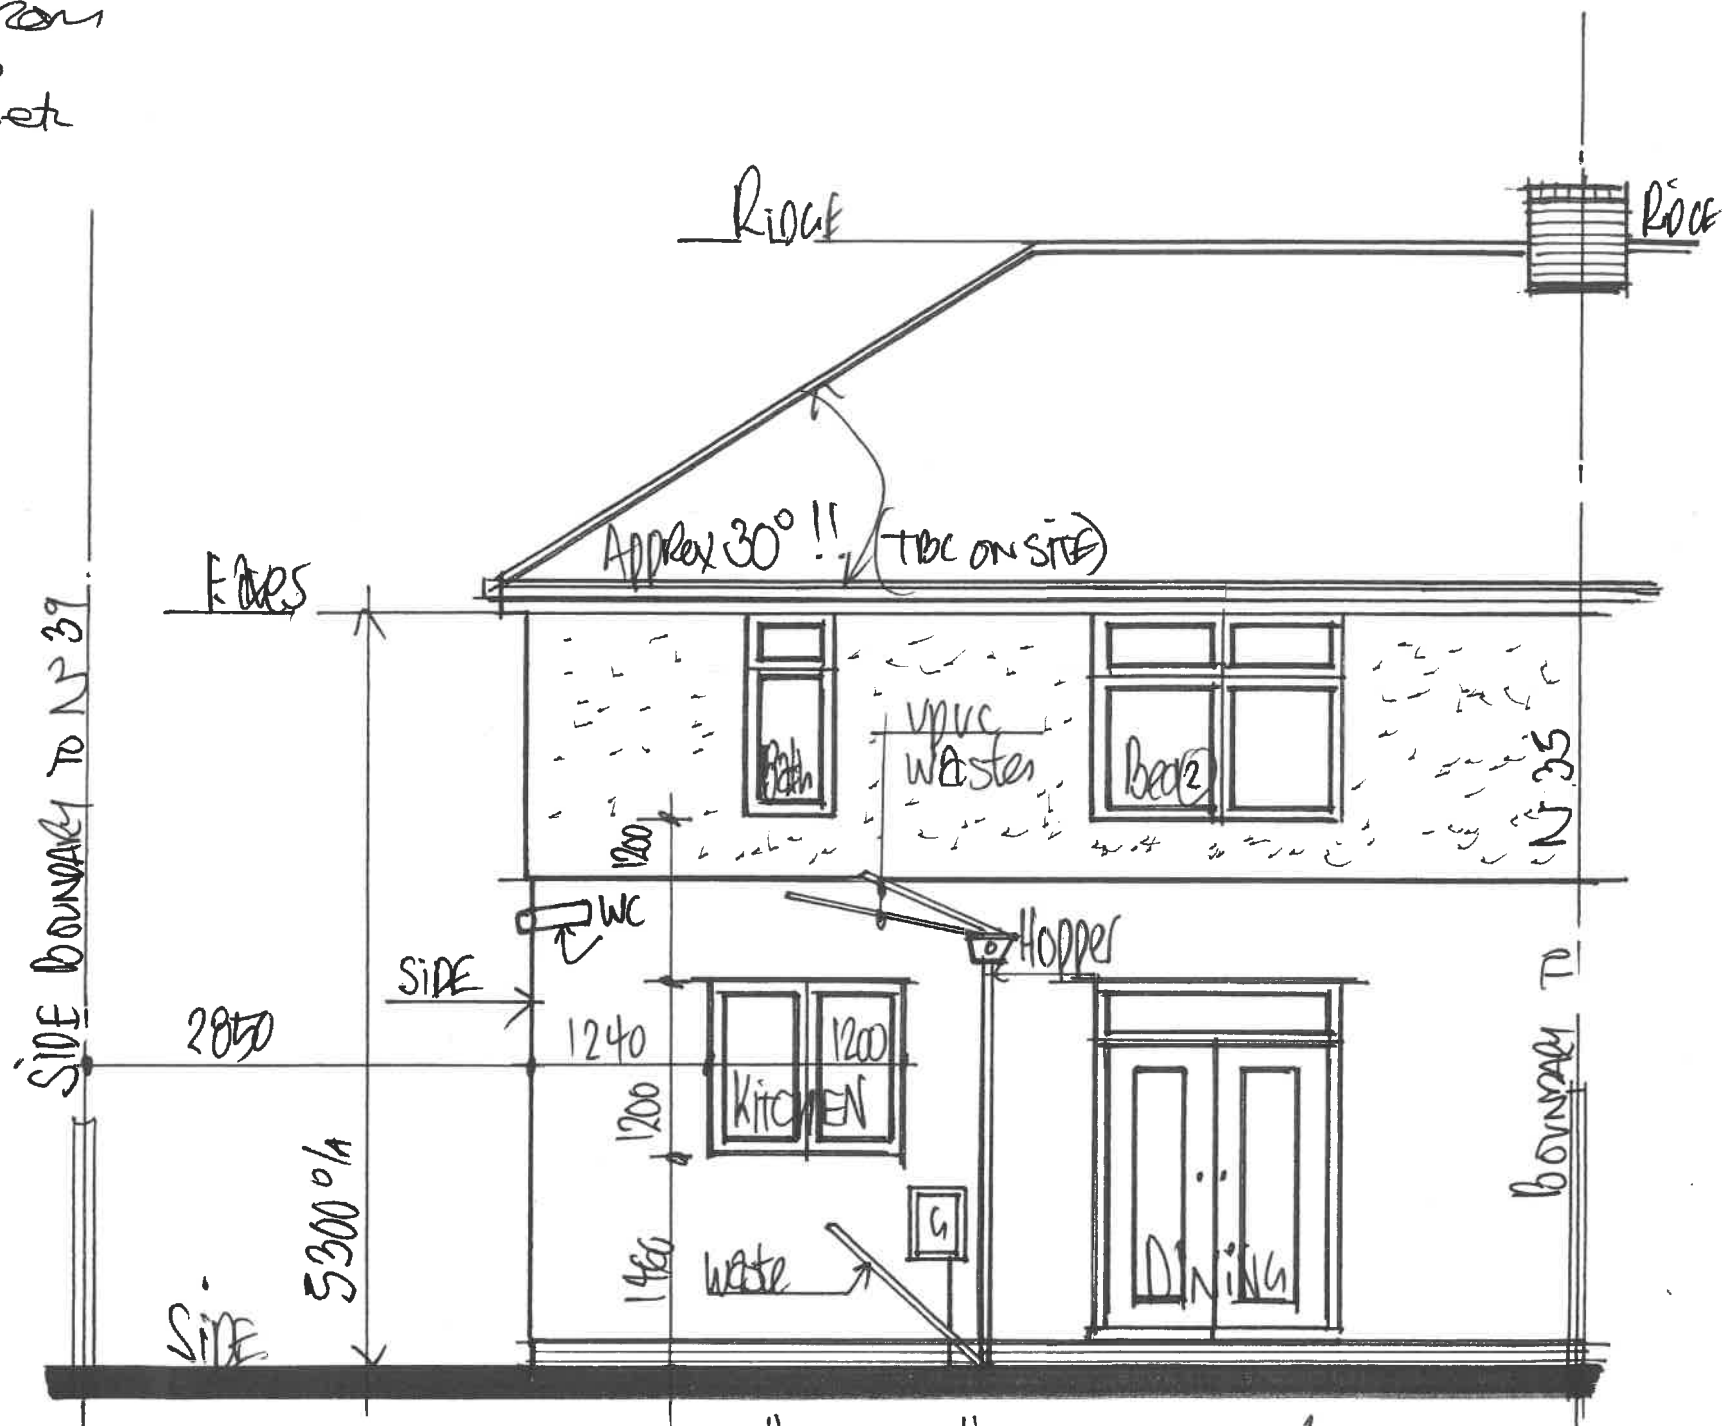

1:50 EXISTING "REAR" - ELEVATION

GENERAL NOTES:- THESE PLANS, DETAILS AND DRAWINGS HAVE BEEN PRODUCED, DETAILED AND DRAWN UP FOR THE SOLE PURPOSES OF APPLYING TO BURY COUNCIL'S "PLANNING DEPT AND BUILDING CONTROL IN ORDER TO OBTAIN THE RELEVANT AND NECESSARY "HOUSEHOLD PLANNING PERMISSION" AND "BUILDING REGULATIONS" FOR PLANS/PAN CHECKING APPROVALS ONLY!!