

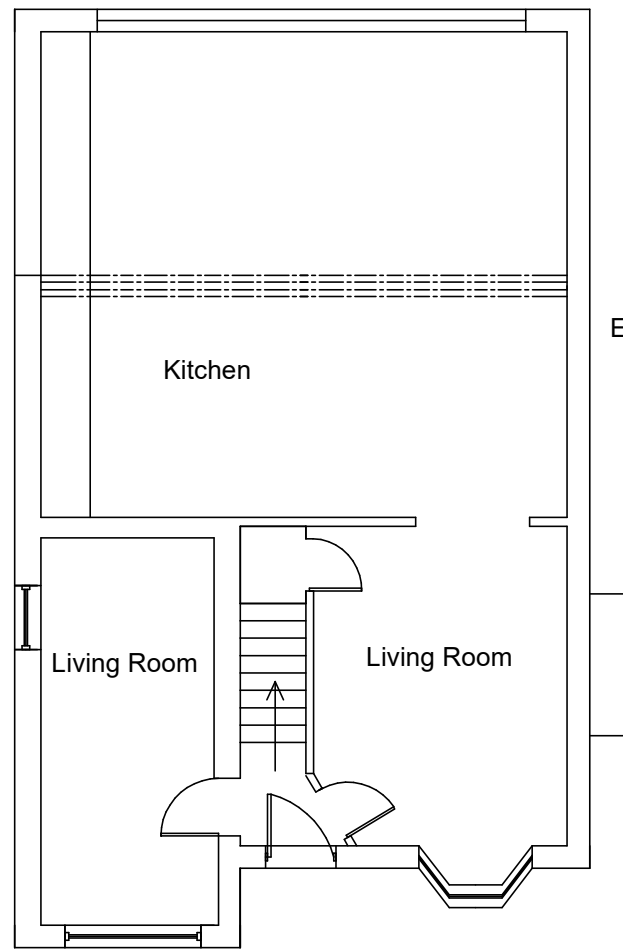


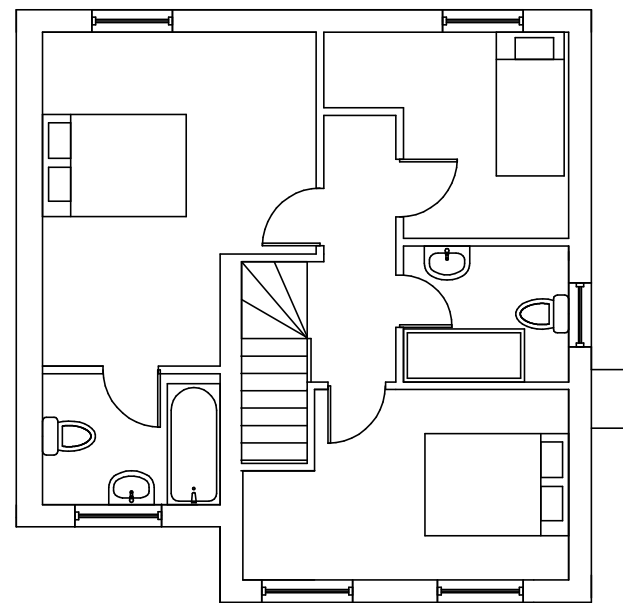

EXISTING GROUND FLOOR

PROPOSED GROUND FLOOR

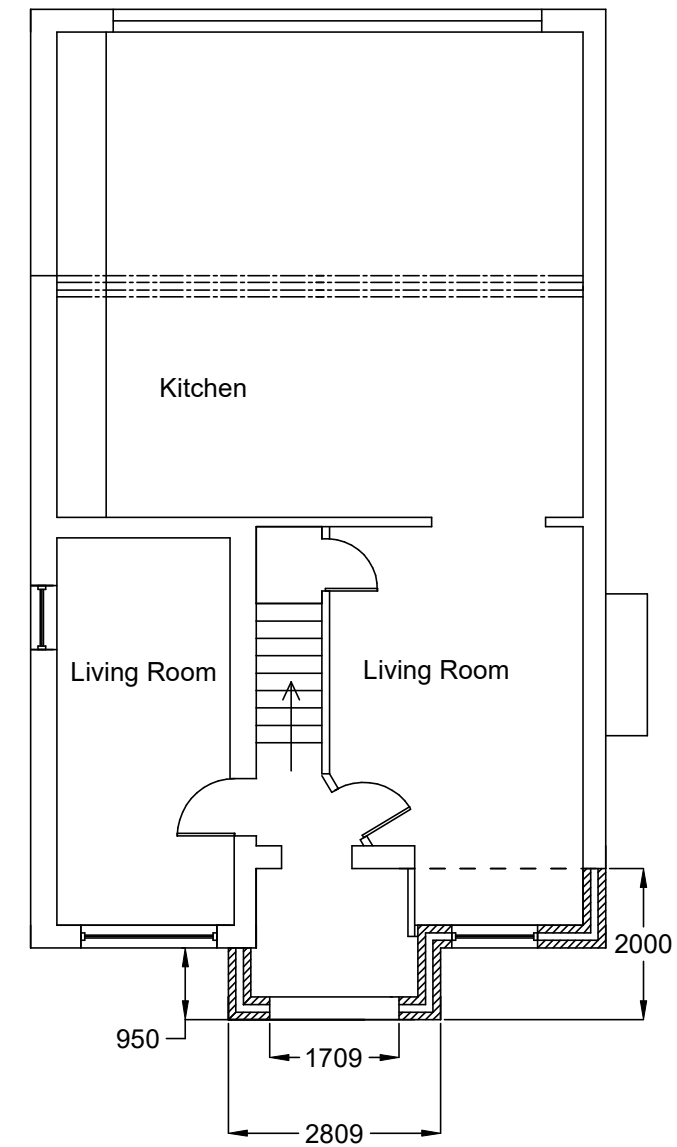

EXISTING FIRST FLOOR- (NO CHANGE)

EXISTING MATERIALS- FACING BRICK/ CLAY ROOF TILES
 PROPOSED MATERIALS- FACING BRICK/ CLAY ROOF TILES
 WITH SLATE TILE CLADDING TO PORCH

93 Hutchinson Way
 Mr Jason Dunn
 PART FRONT EXTENSION/PORCH

Drawing 4 -Existing and Proposed
 Plans

Drawing Number 2212-04a

Loganbuilding@outlook.com

07904 649901
 Scale 1:100@A3