



LOCATION PLAN 1:1250

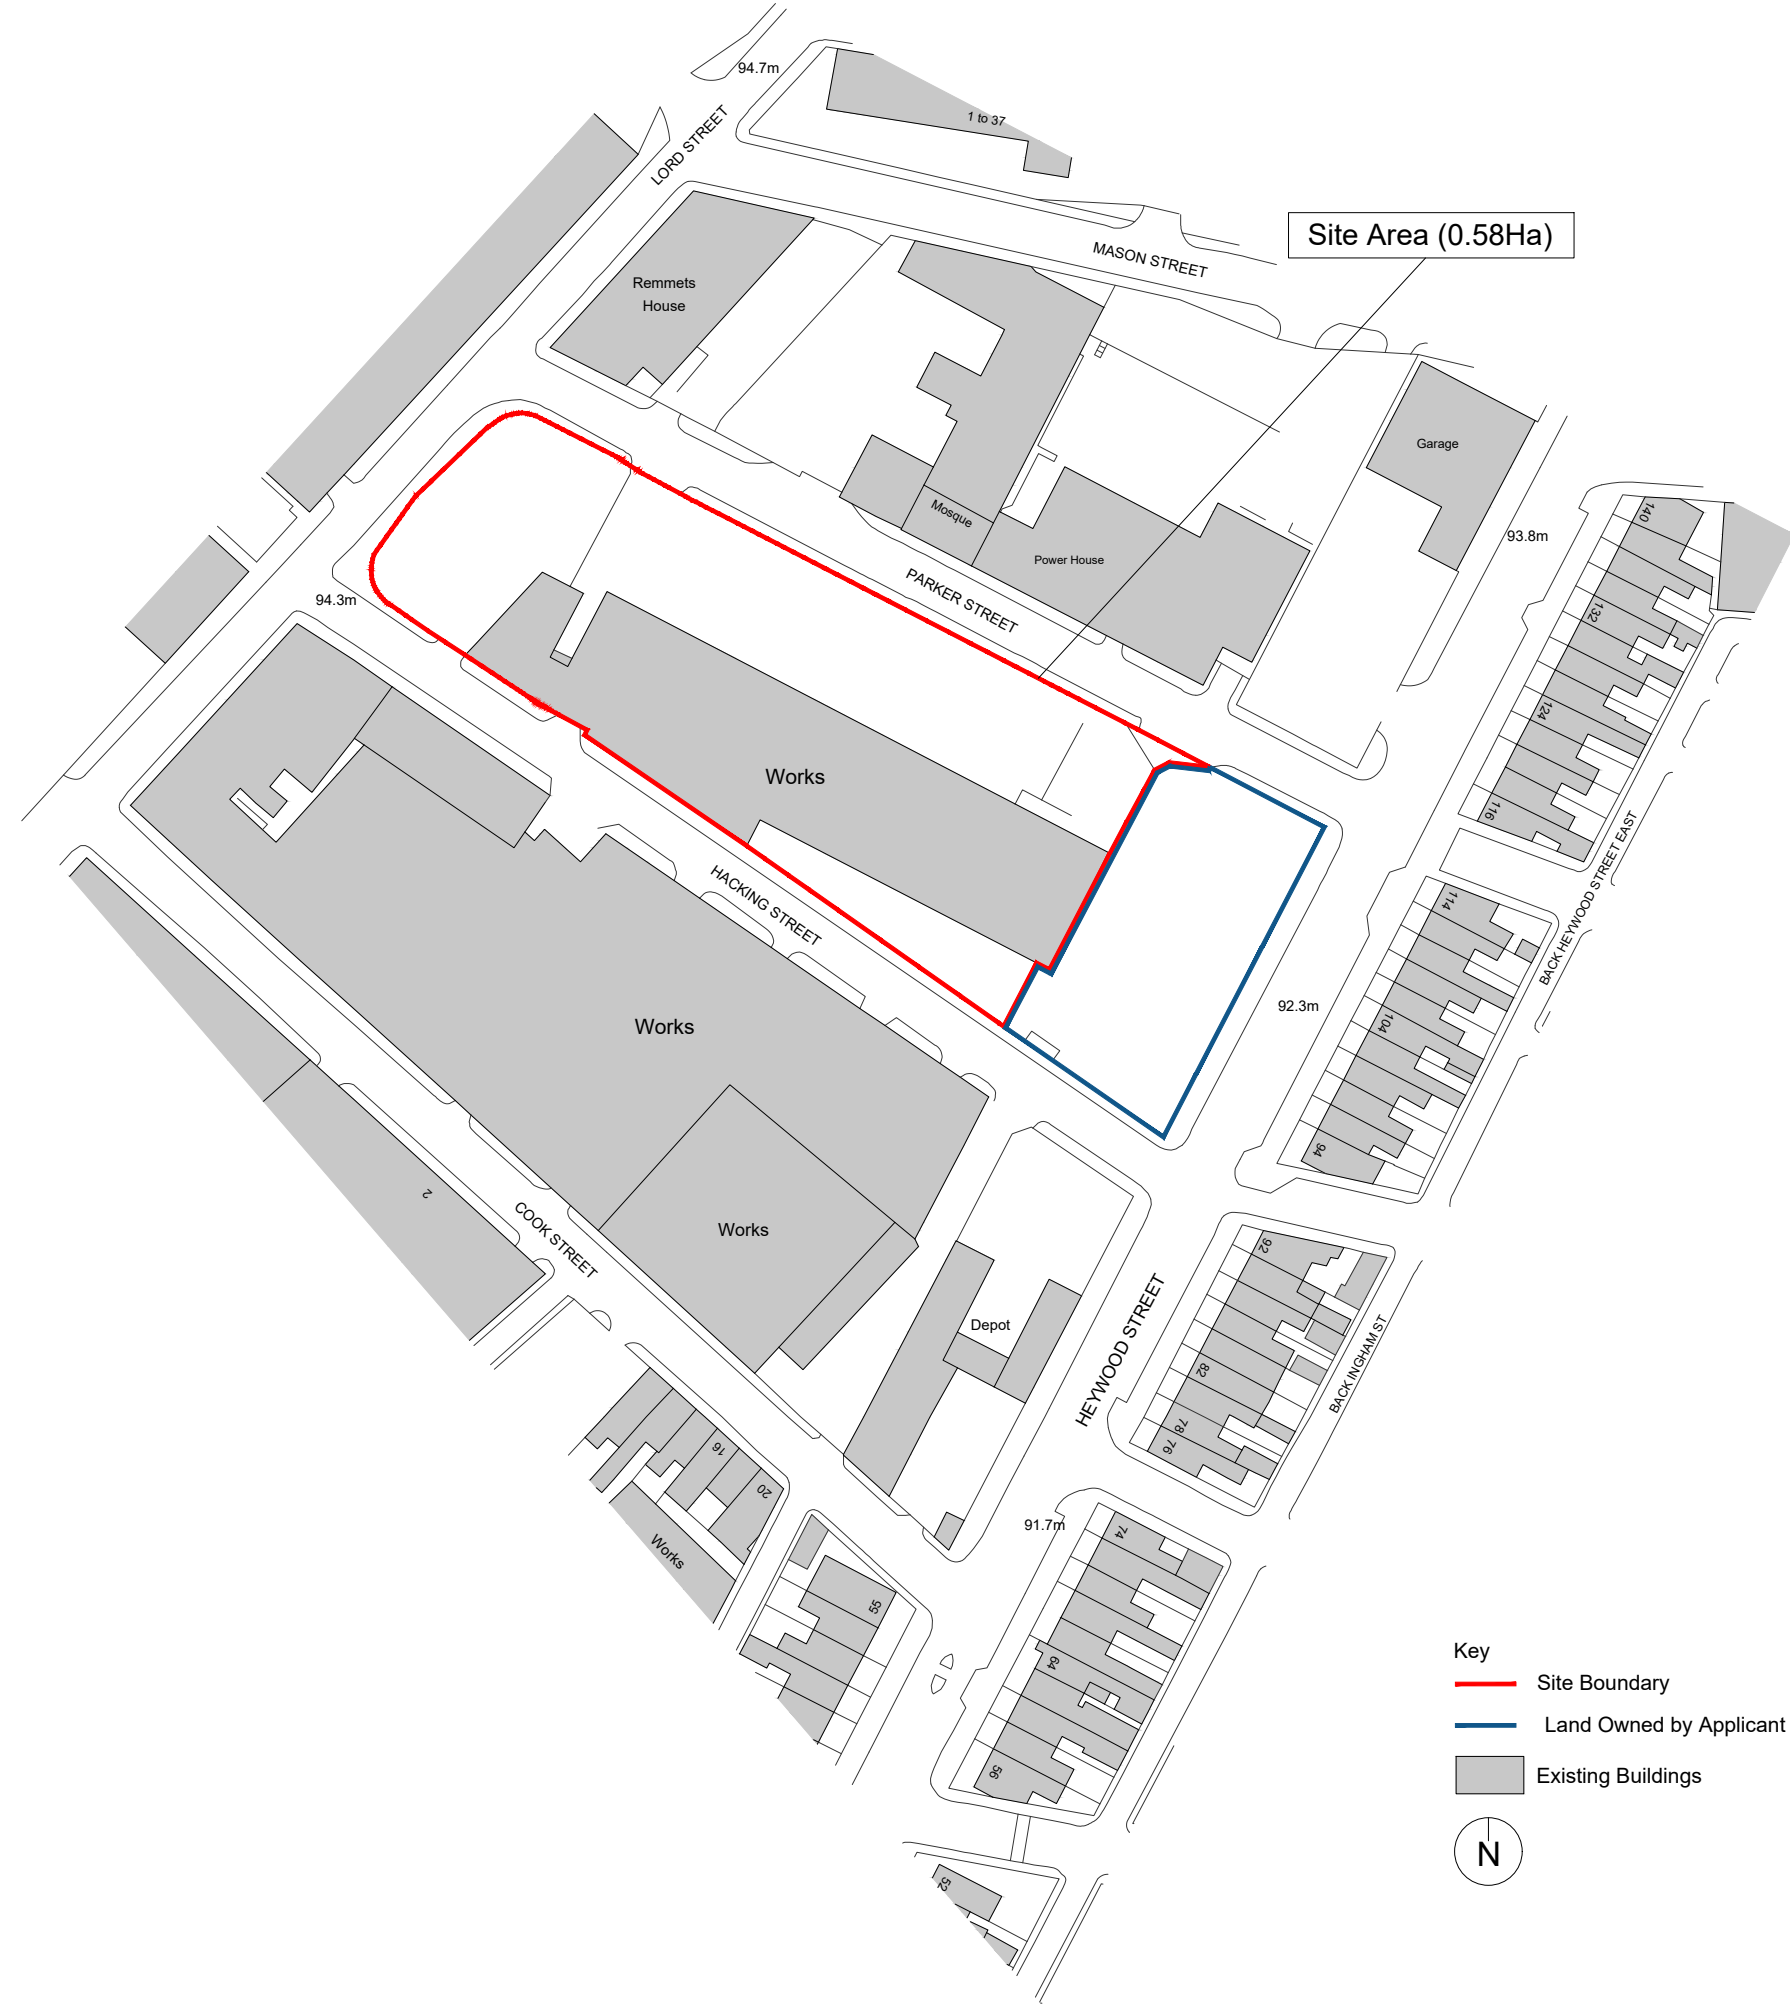

LOCATION PLAN - Existing Parking 1:1250

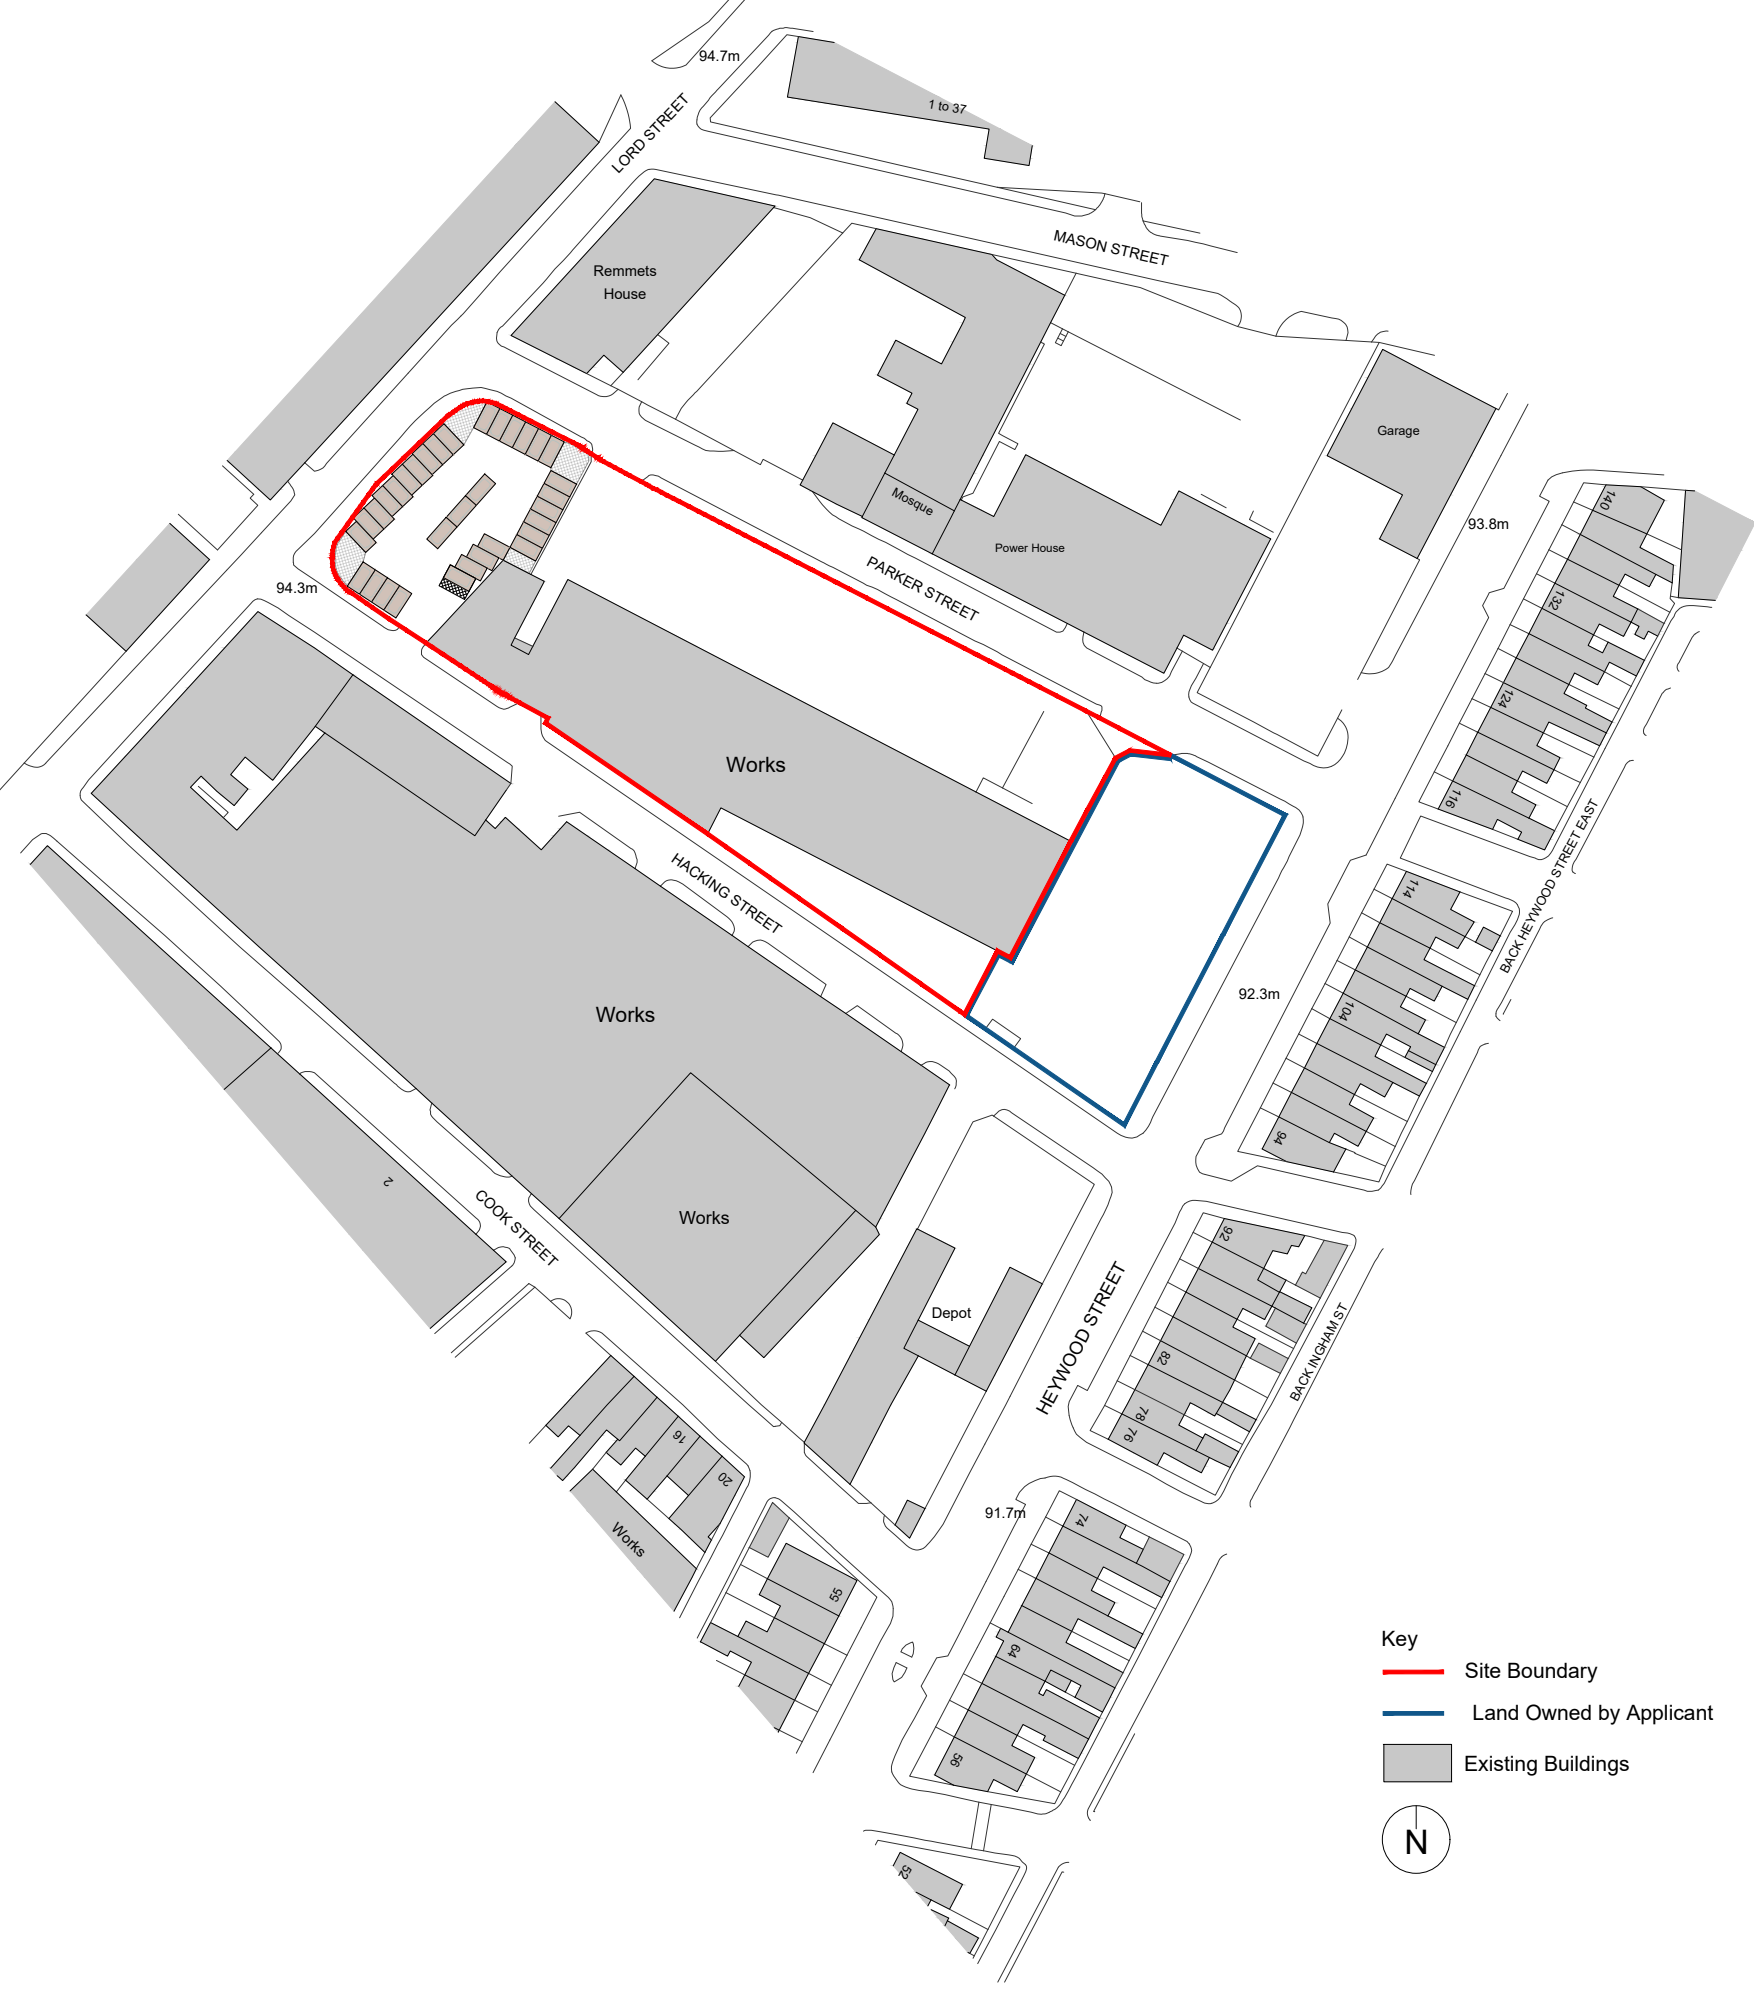

PROPOSED SITE PLAN 1:500



PROPOSED STRUCTURE 1:50

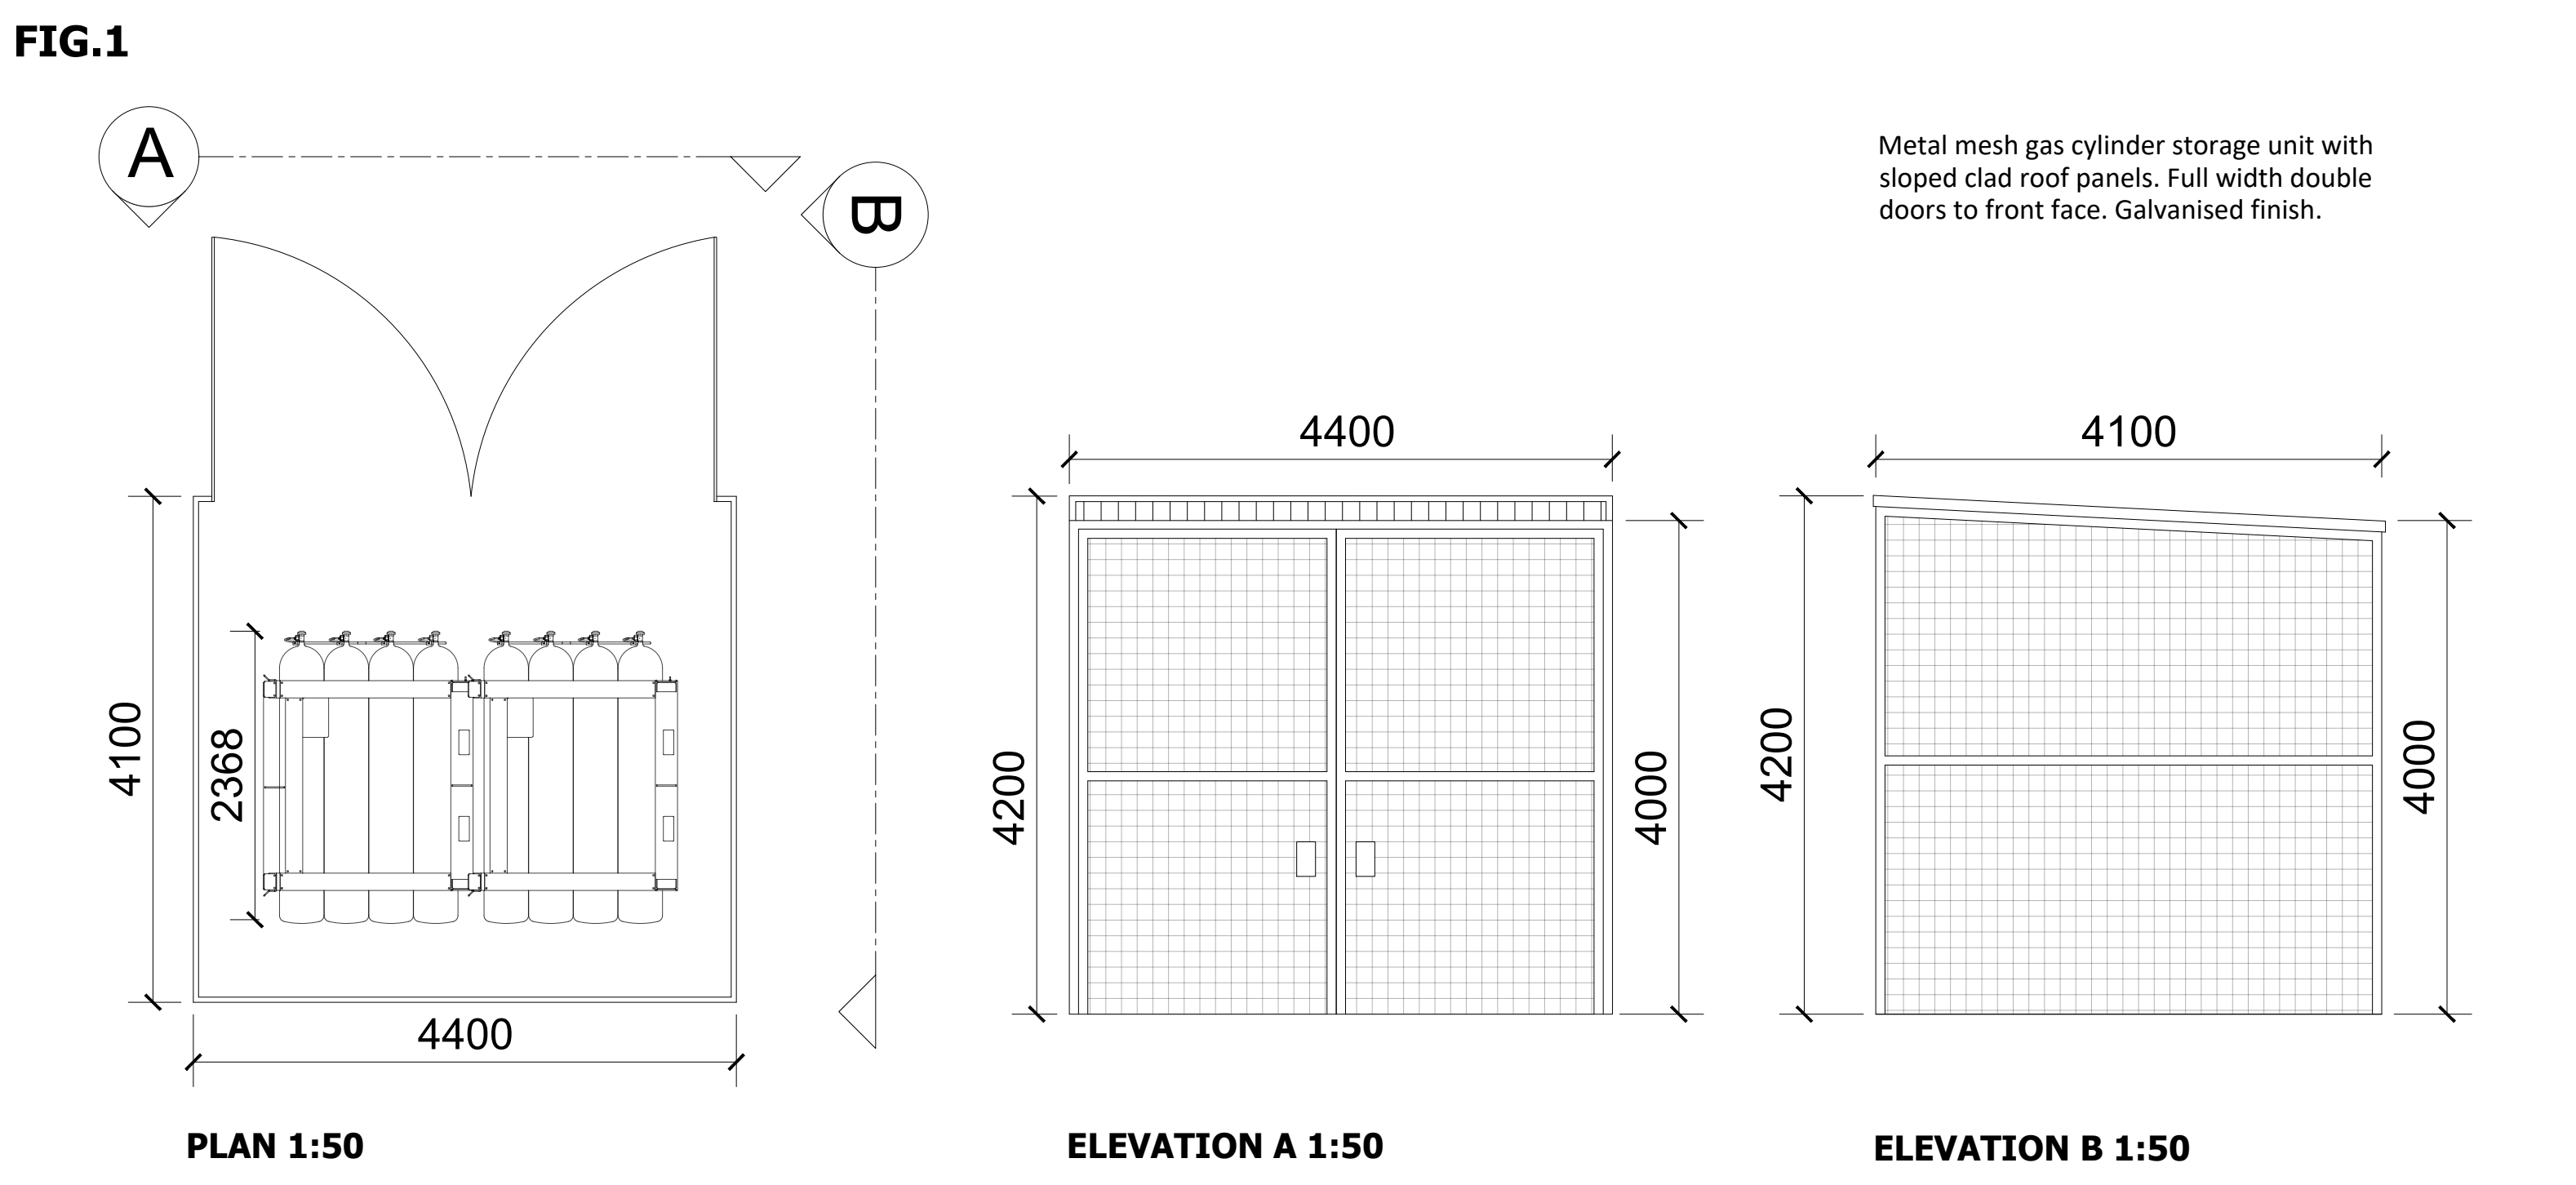


FIG.2


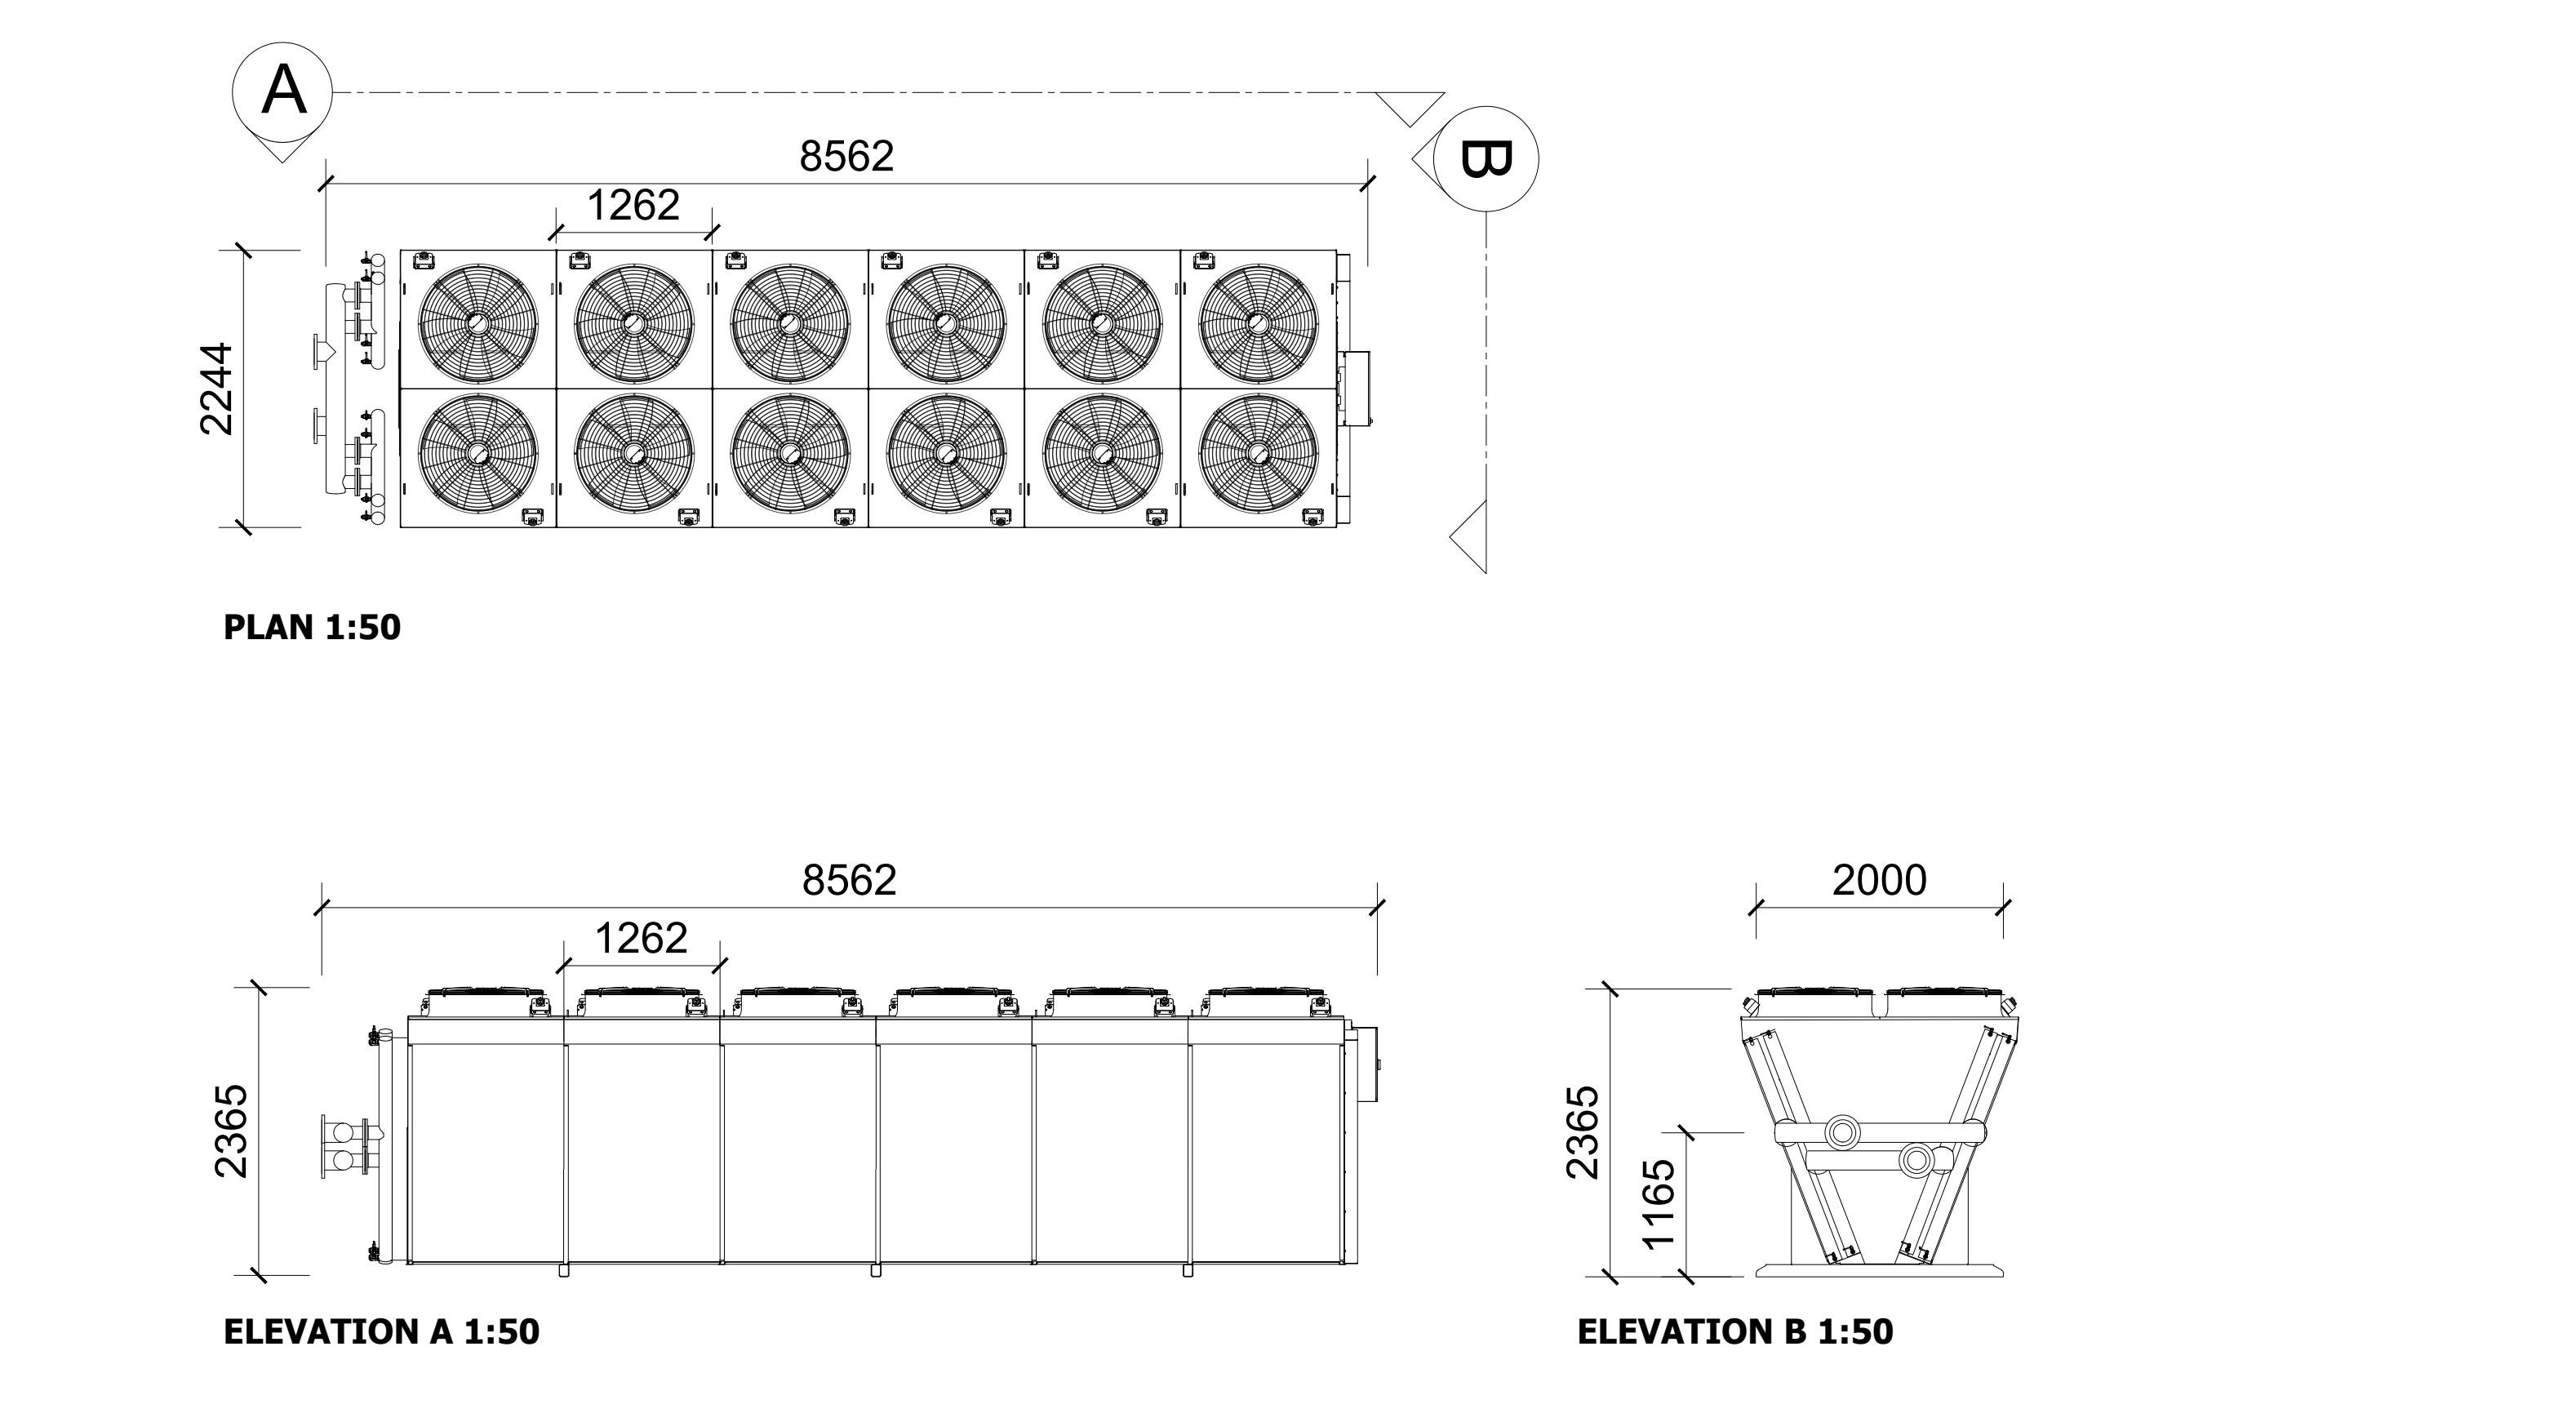


FIG.3



ELEVATIONS 1:200

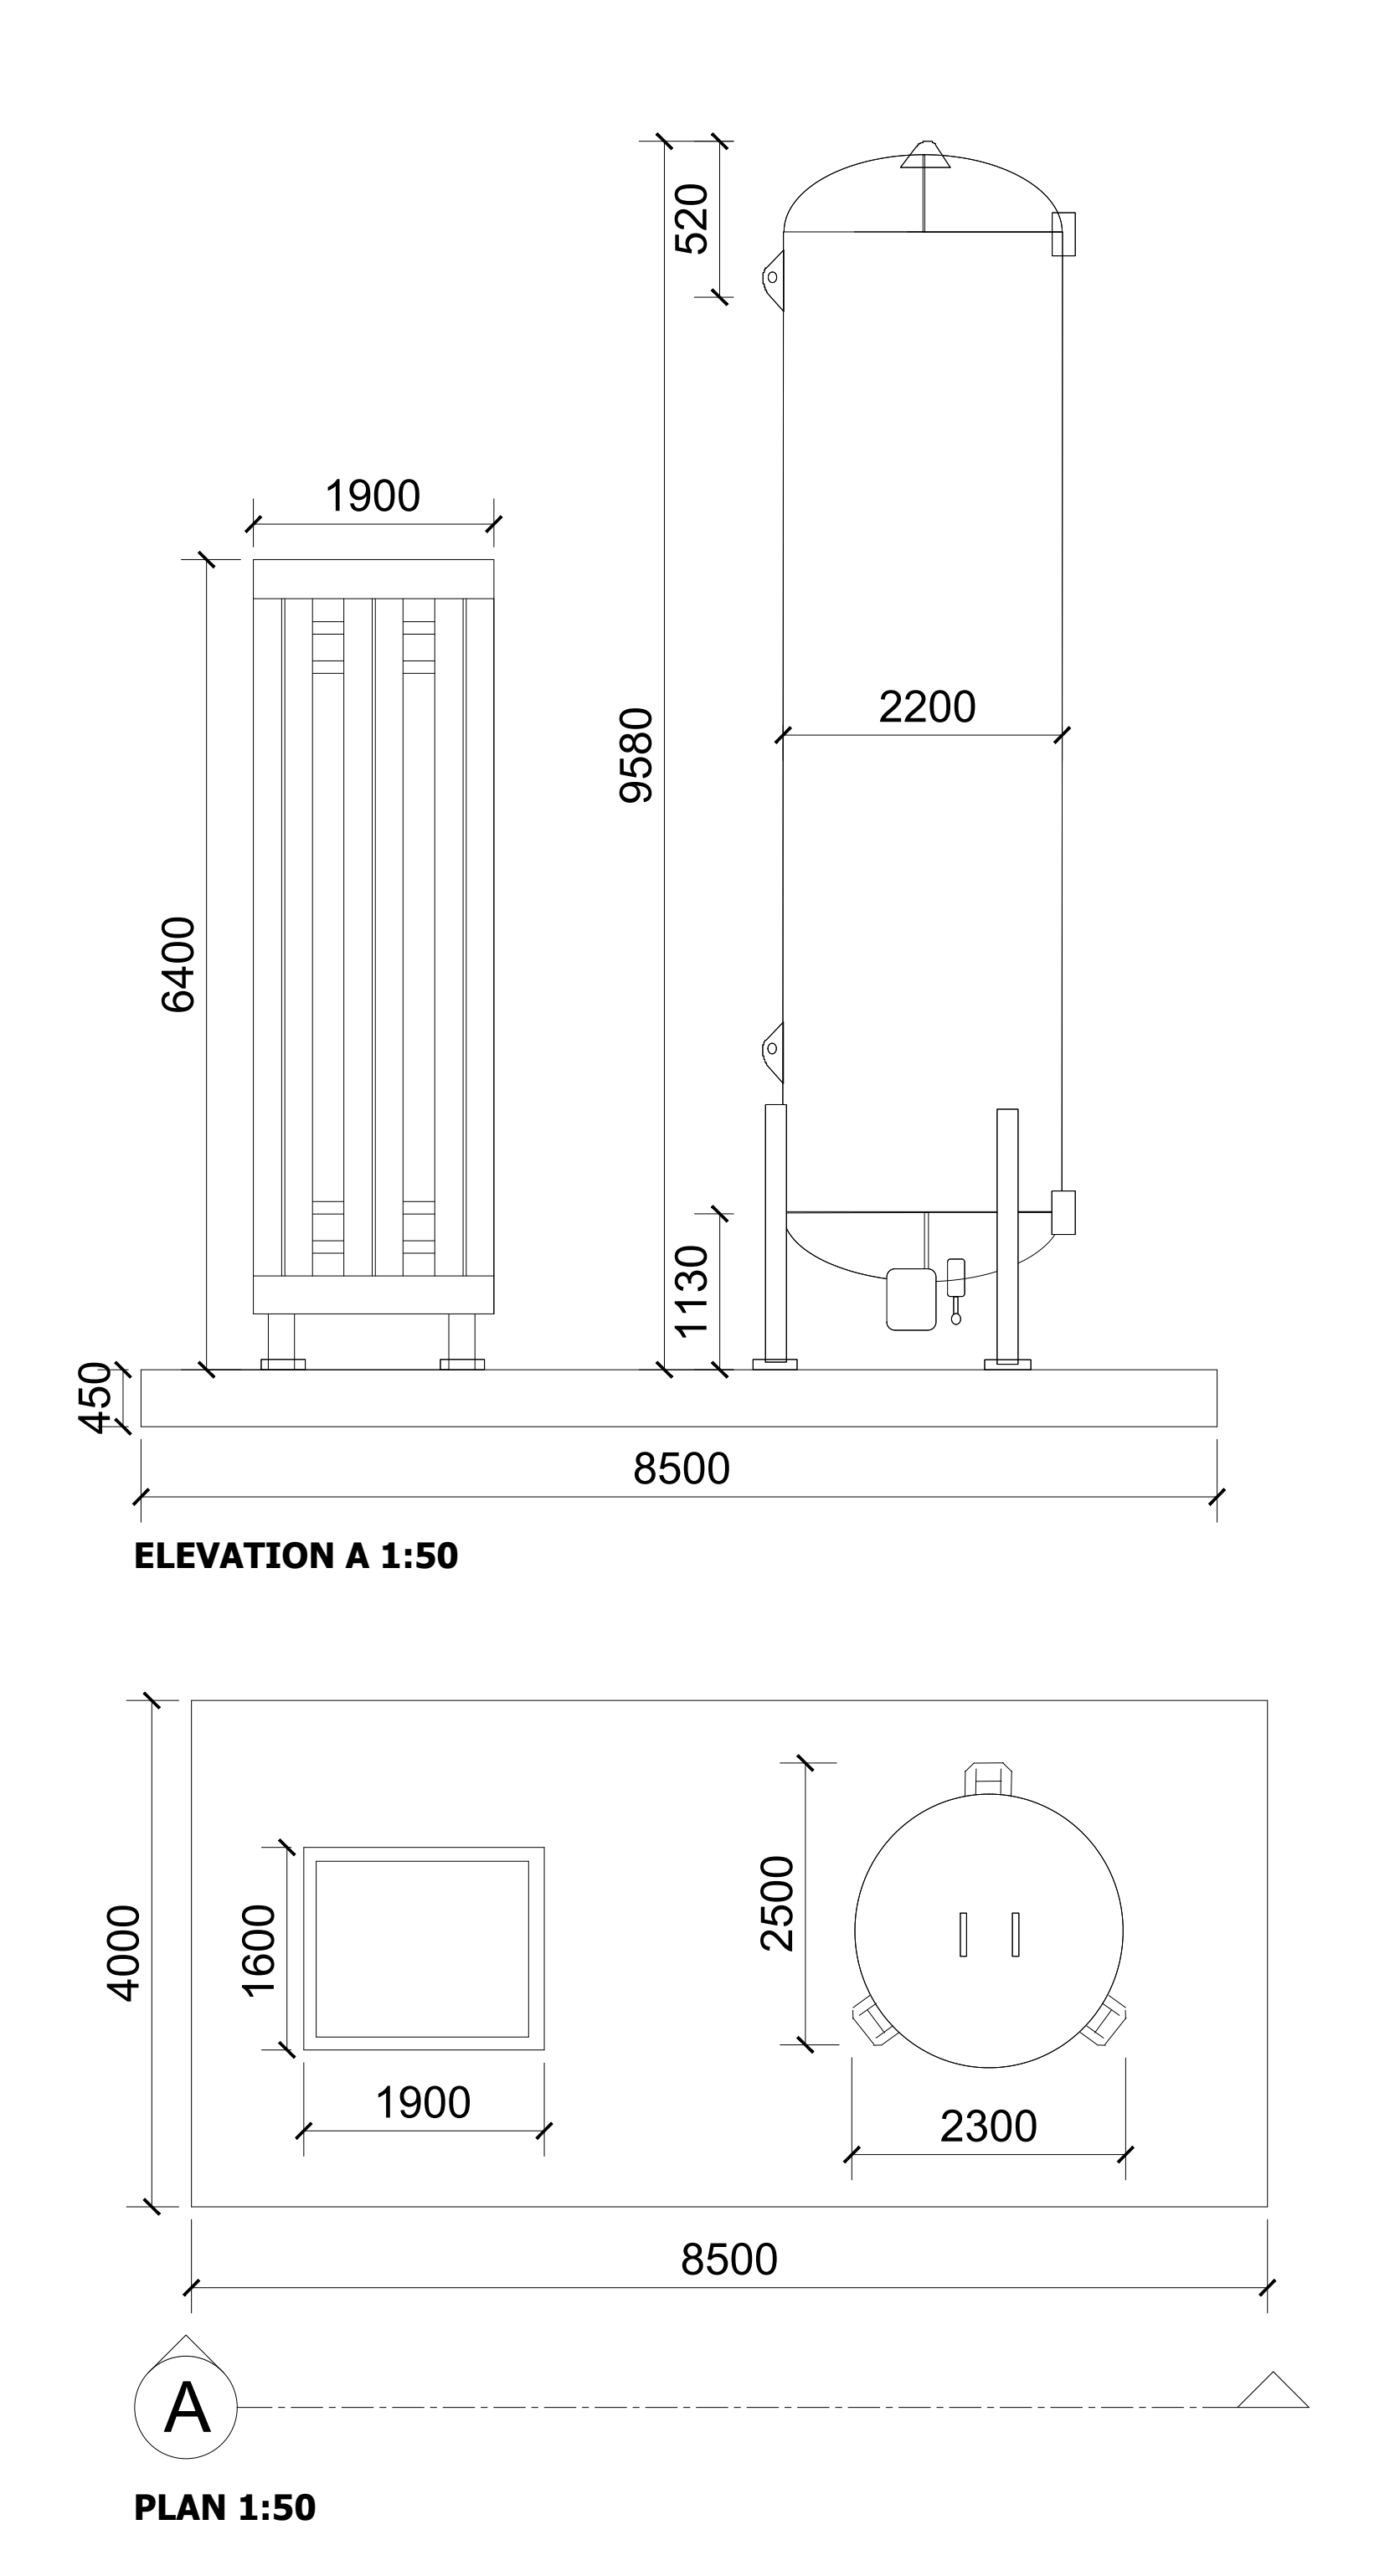