


Proposed Residential Development to Site at Redisher Finishing Techniques Ltd.



SECTION A ~ A ELEVATION (1:100)

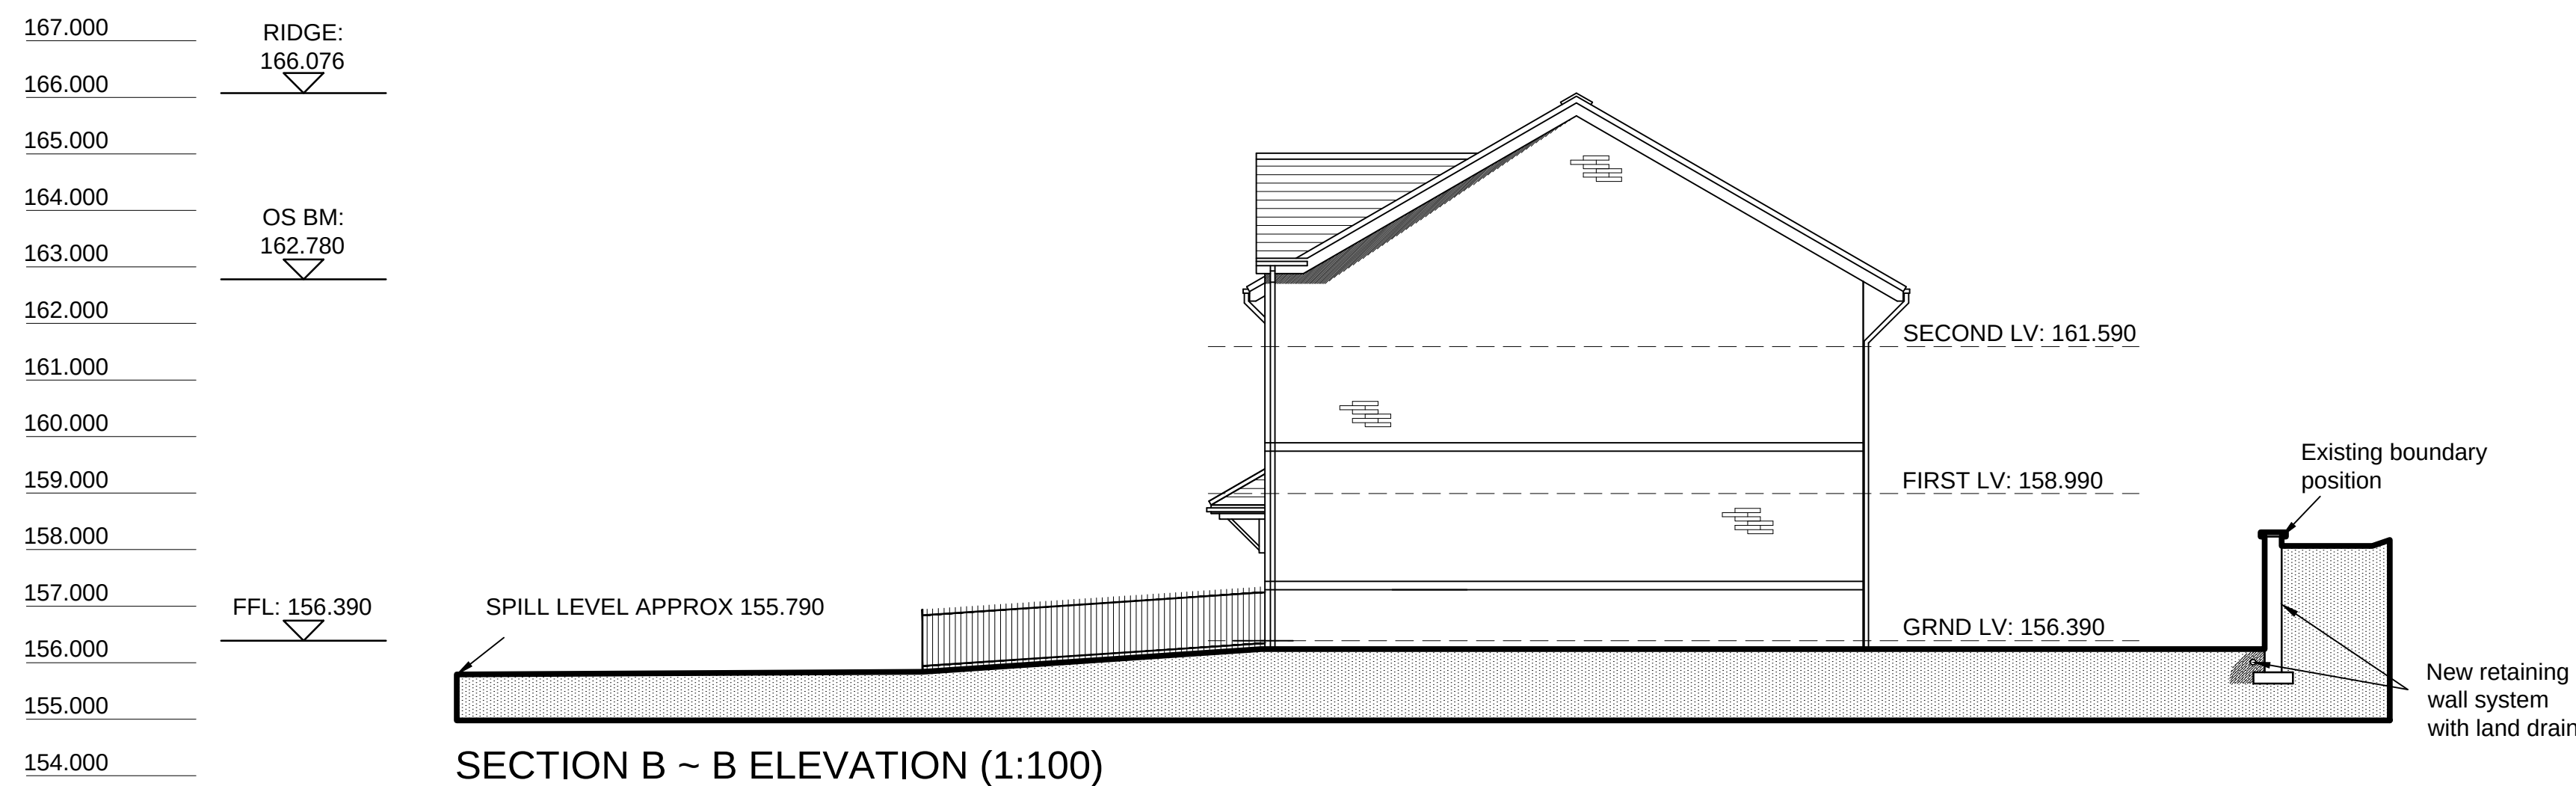

SECTION B ~ B ELEVATION (1:100)

Revisions: -

6 SCHOOL ST, RADCLIFFE, MANCHESTER, M26 3BP.
TEL: 0161 724 8027
FAX: 0161 725 9095
EMAIL: info@tommyerscough.co.uk

Client: Redisher Finishing Techniques Ltd

Project: Proposed Residential Development

Drawing Number: 1411 / 102 - Sections

Drawn By: JMS
Date: 22-09-11
Scale: A1 @ 1:100
Checked By:

