



Existing Street Scene along Humber Drive



Proposed Street Scene along Humber Drive

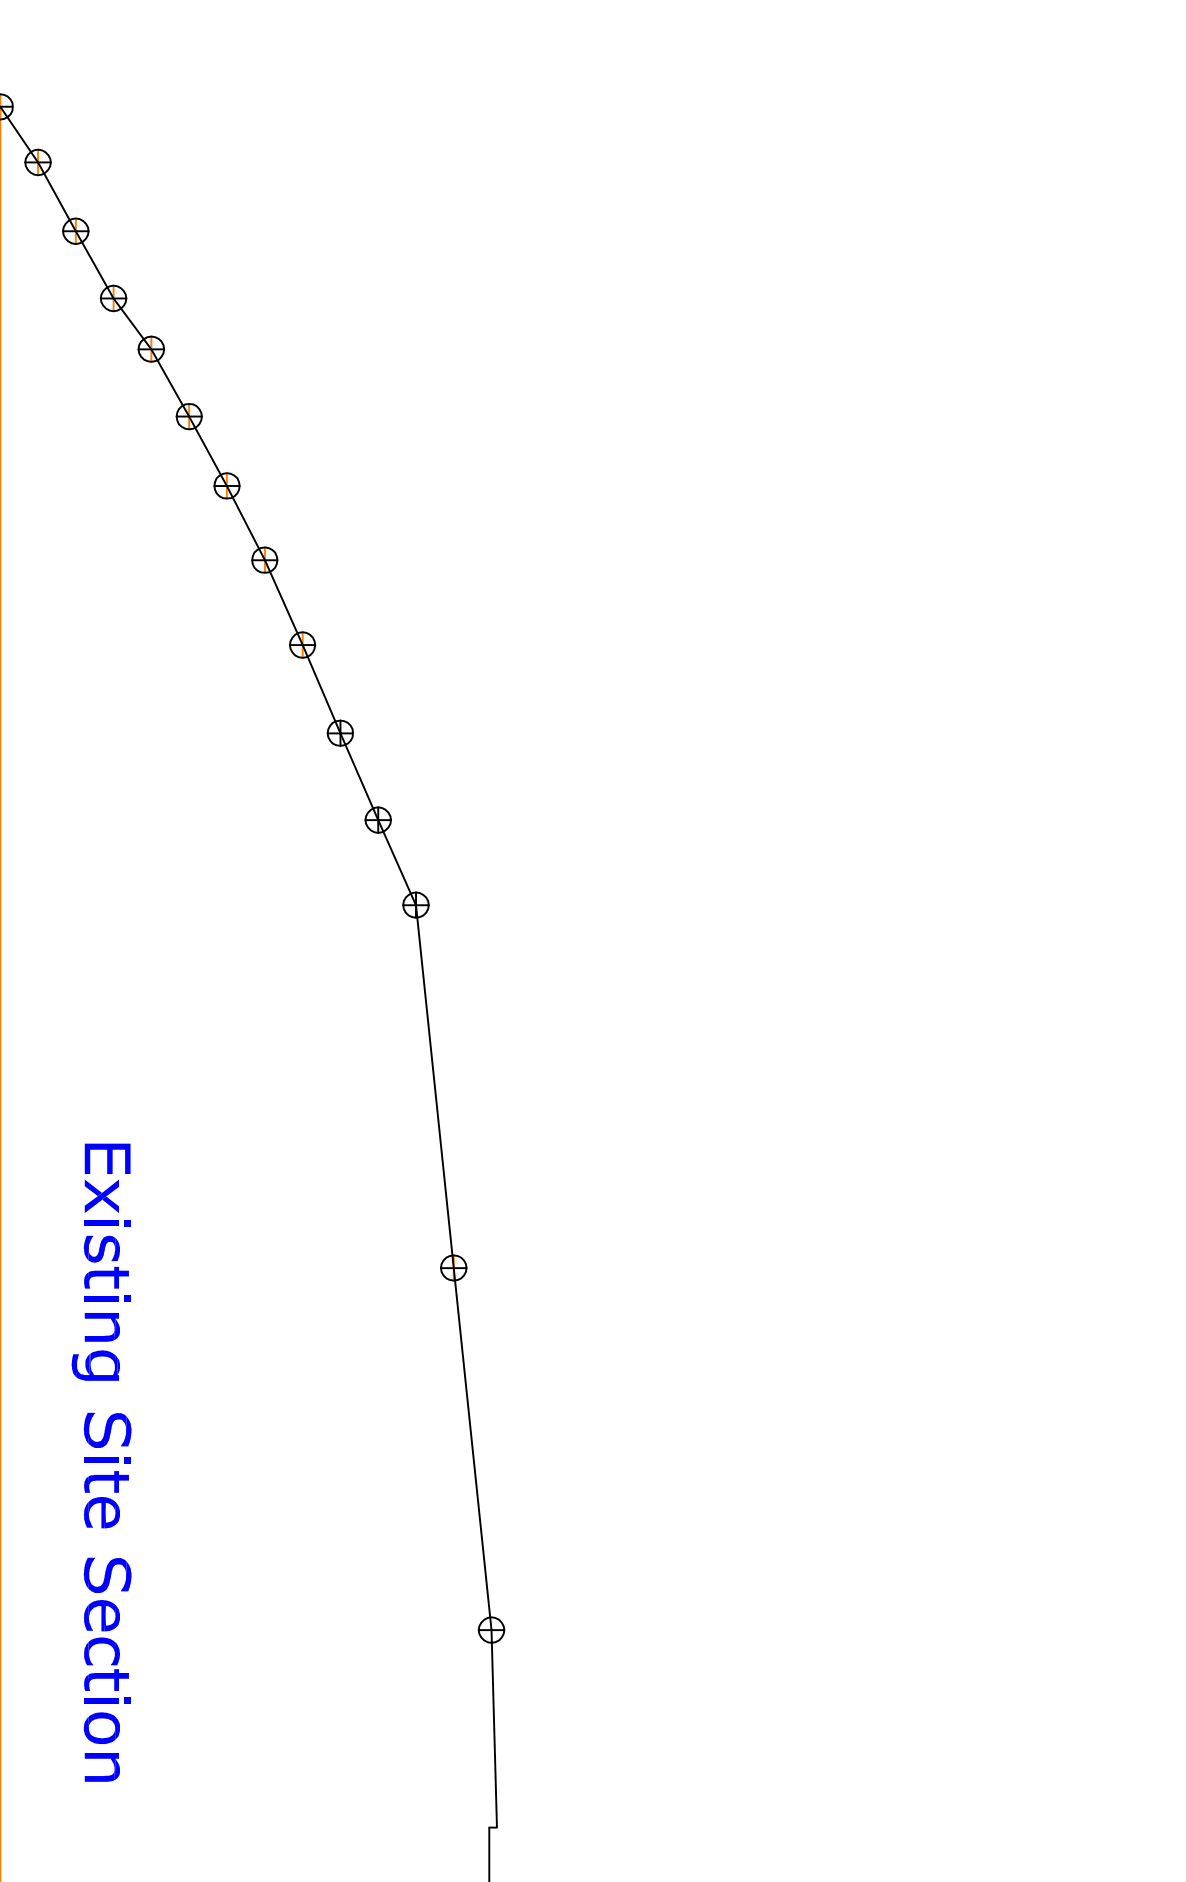

Existing Site Section

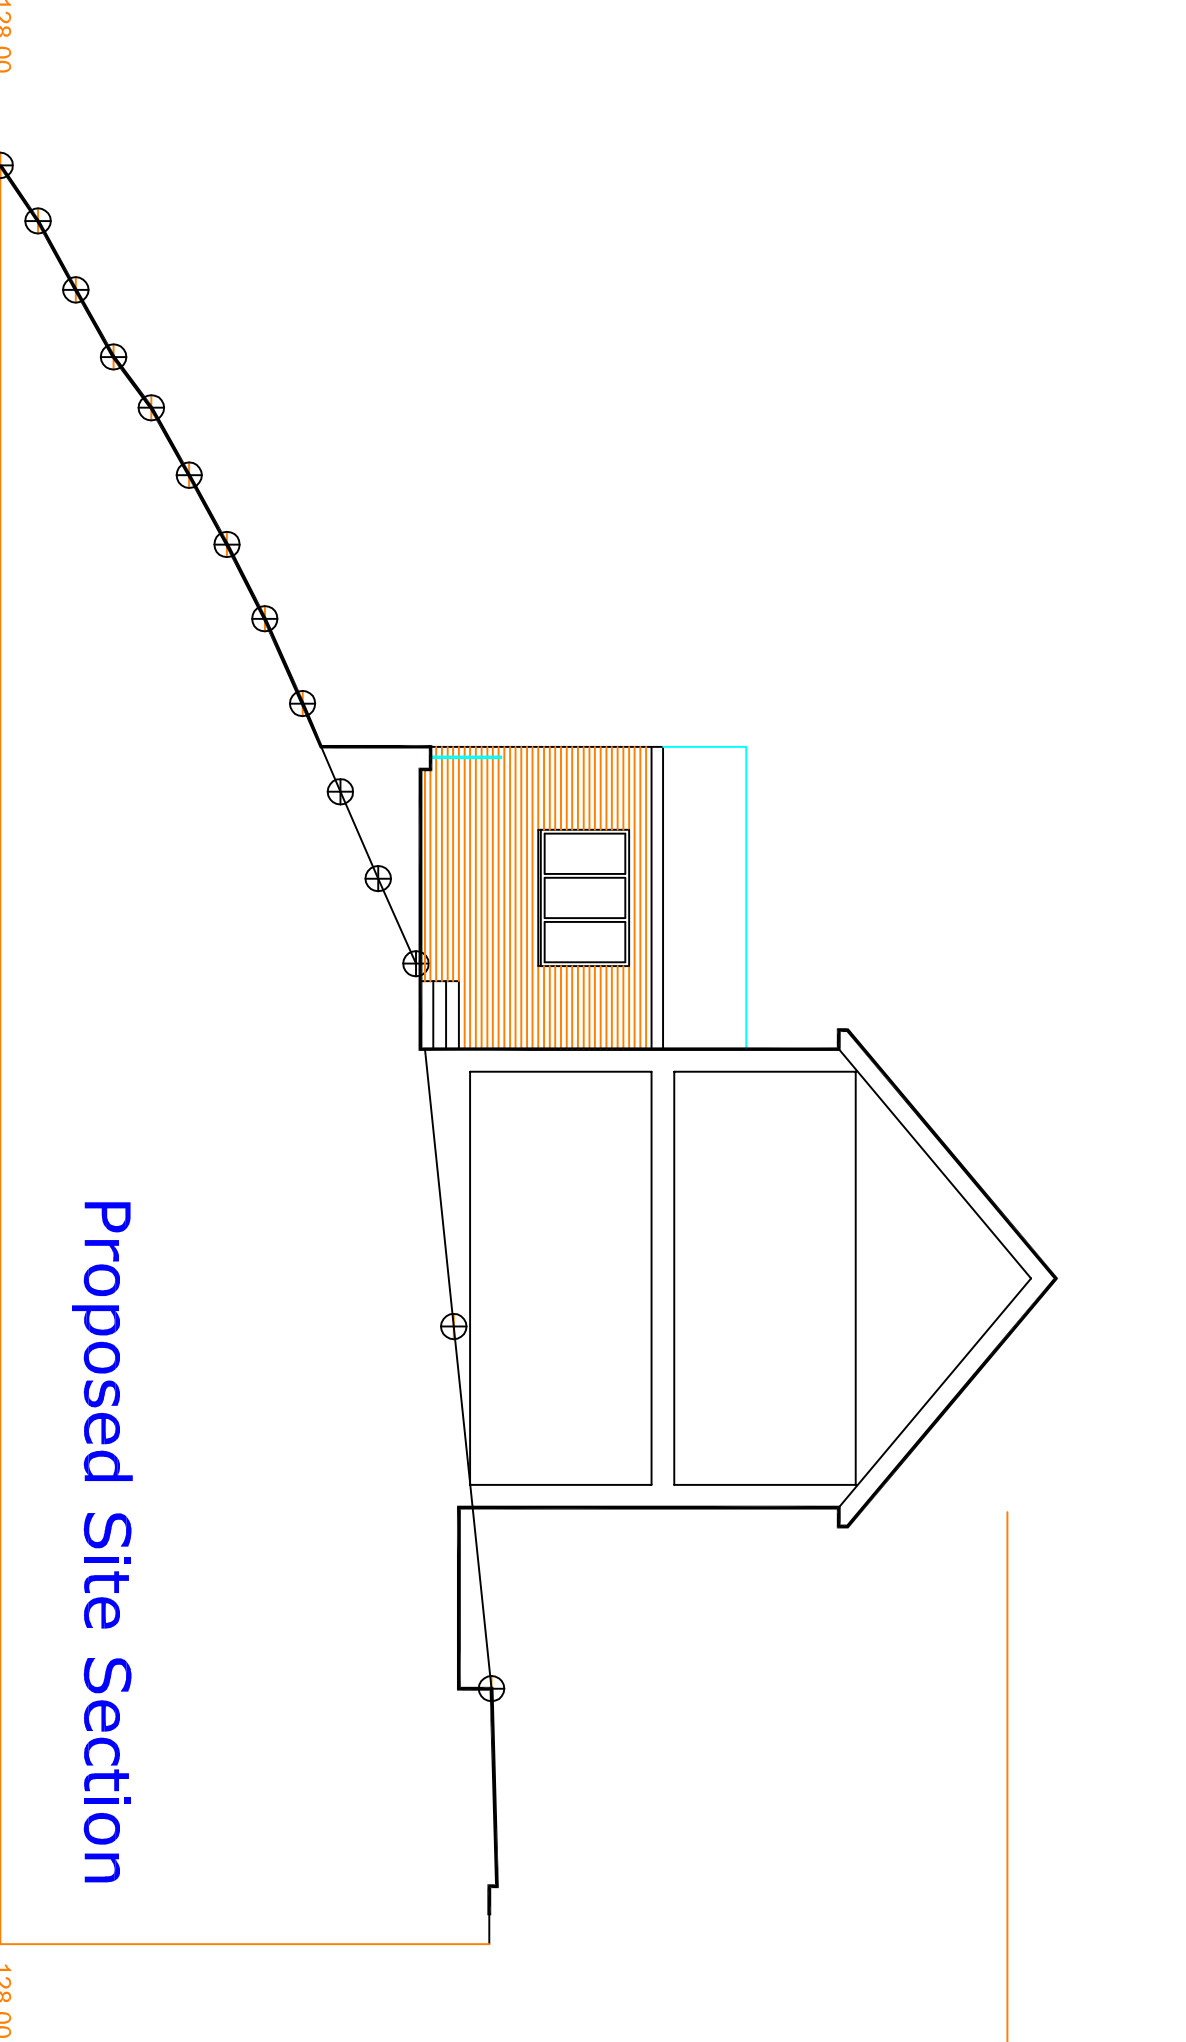

Proposed Site Section

This drawing and design concept is the property of PPV design. It should not be reproduced without written permission

2 Helmsore Road, Holcombe Village  
Ramsbottom, Lancashire BL8 4PA  
Gary Dearden BArch (hons) DipArch RIBA  
garr@ppv-design.co.uk www.ppv-design.co.uk  
T. 01706 822751 M. 07712 669482

01234567m

Land adjacent 51 Humber Drive  
Bury BL9 6SJ

scale 1:100 at A1  
May 2022

SBI-07

Existing and Proposed  
Street Scenes and  
Site Sections

PPV design Ltd