


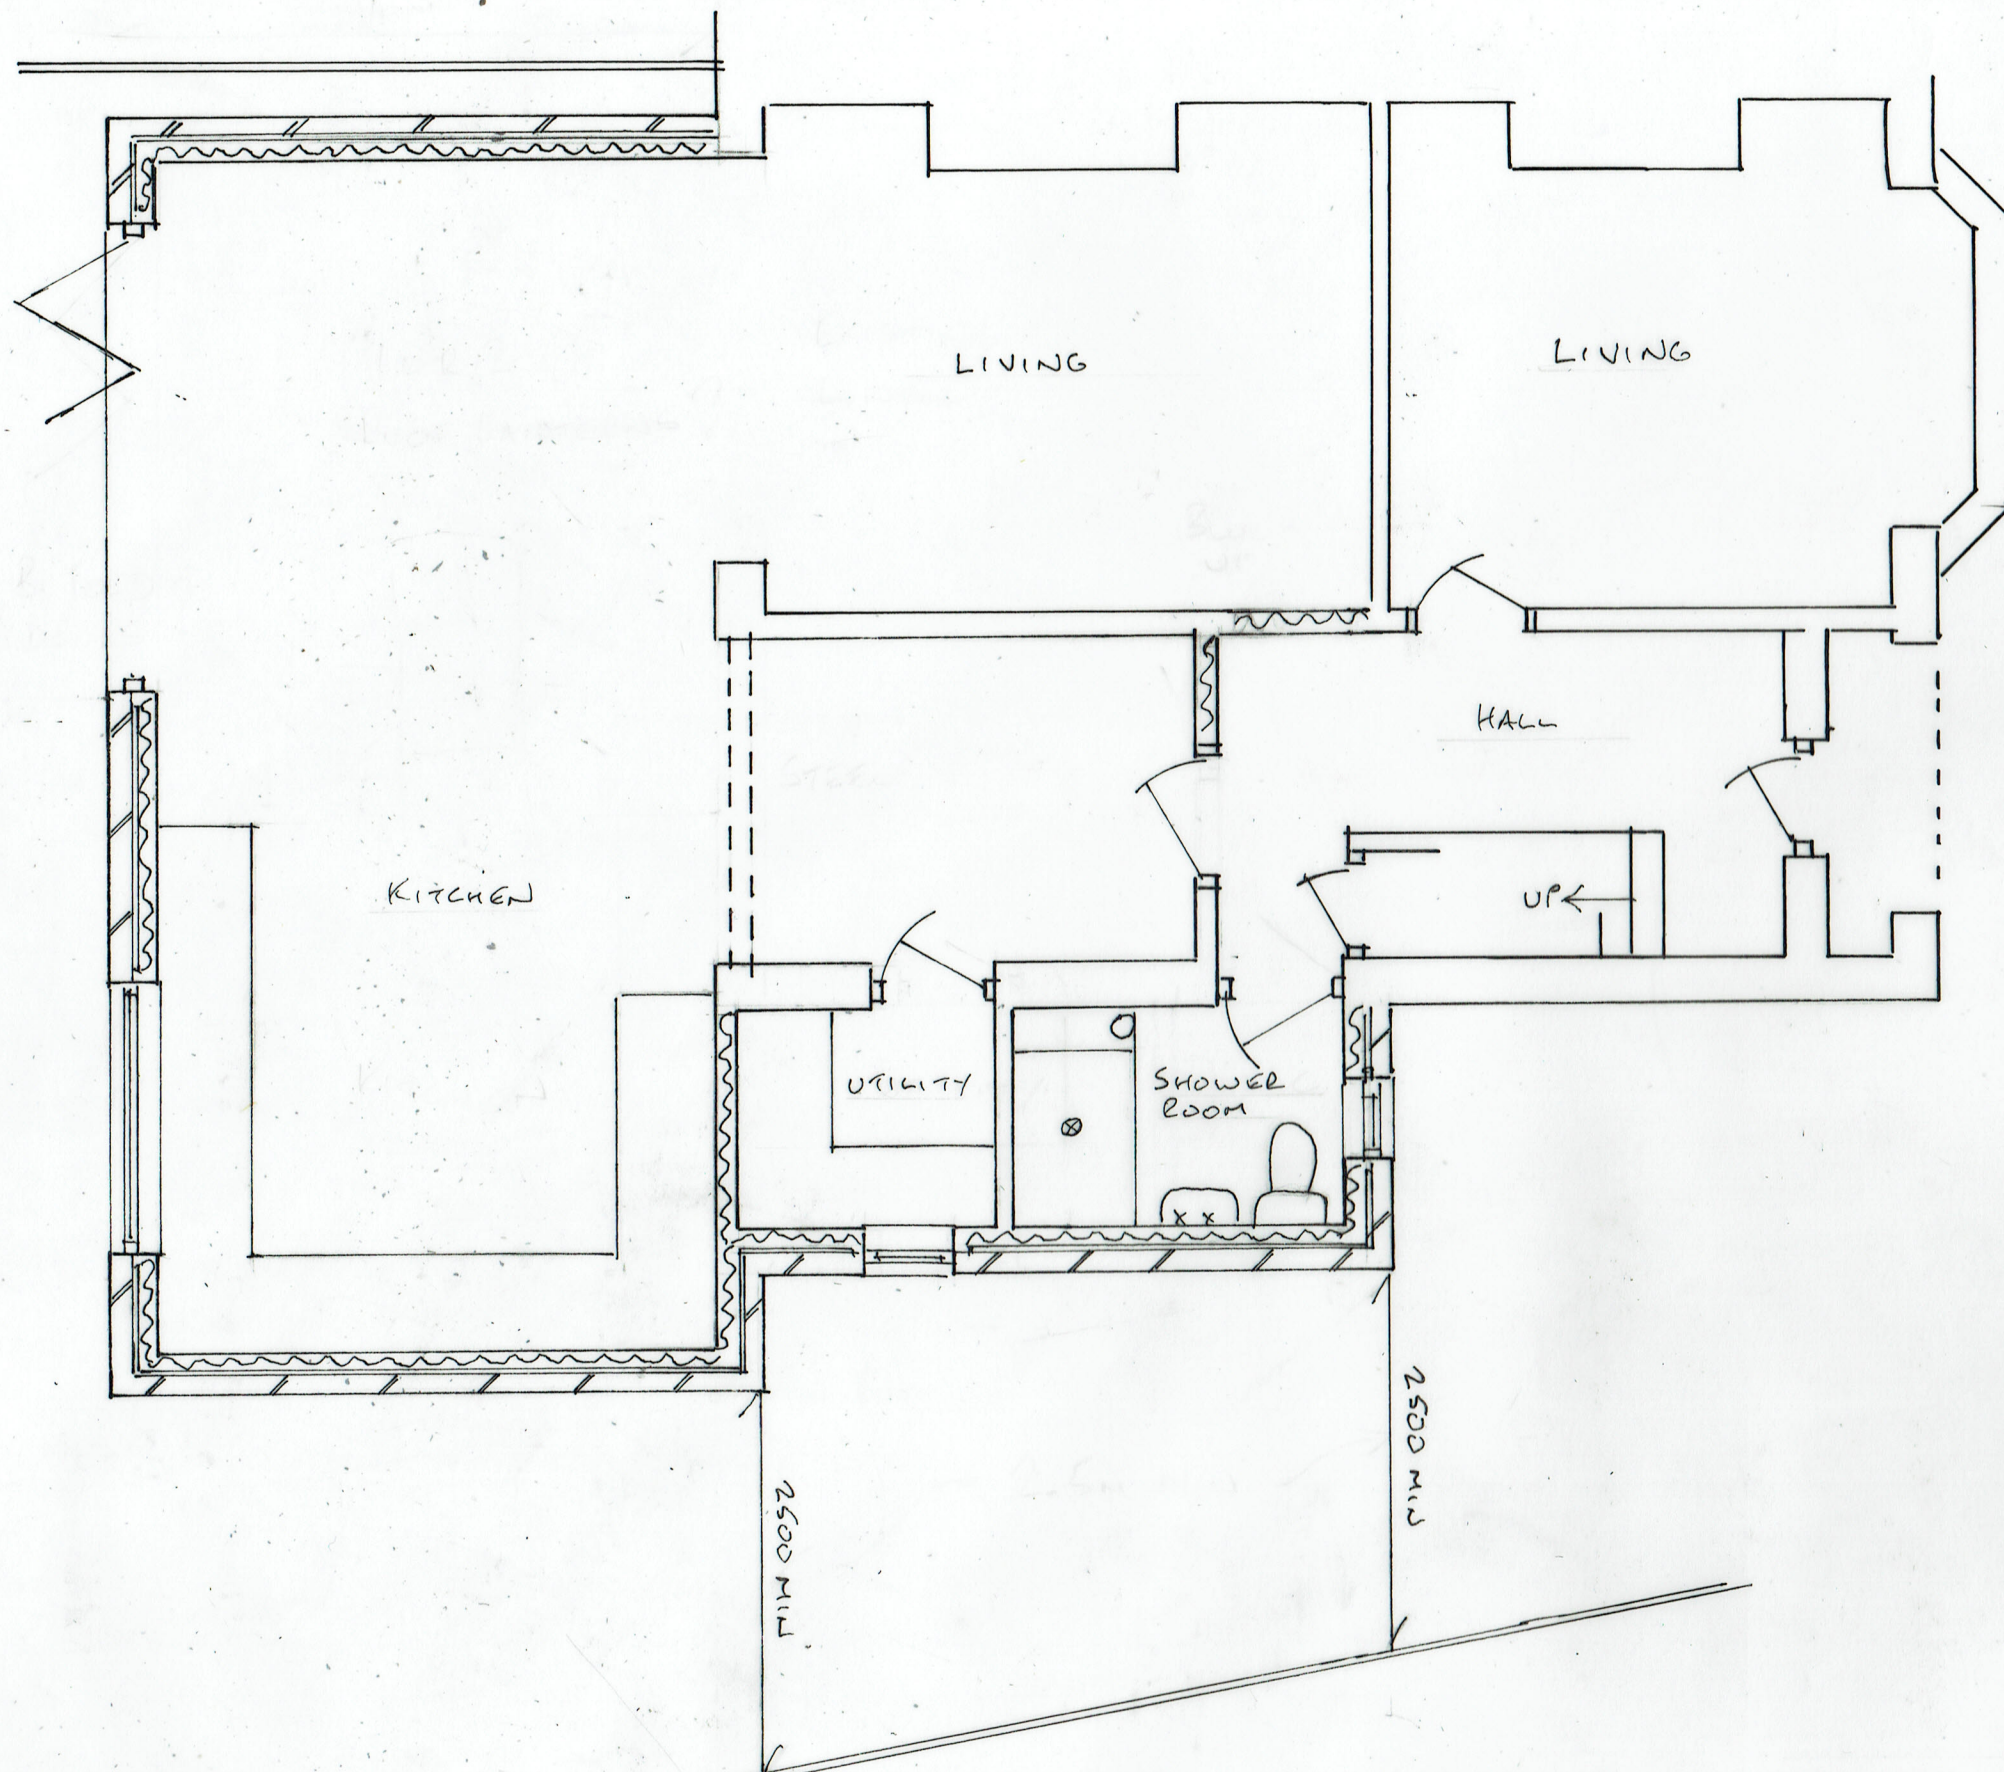

2 PROPOSED PLAN

23/04/2022

22/693/02

SINGLE STOREY SIDE/REAR EXTENSION
21 THROSTLE GROVE, BURY BLB 1EB

0 METRES 5
SCALE 1:50 @ A3