
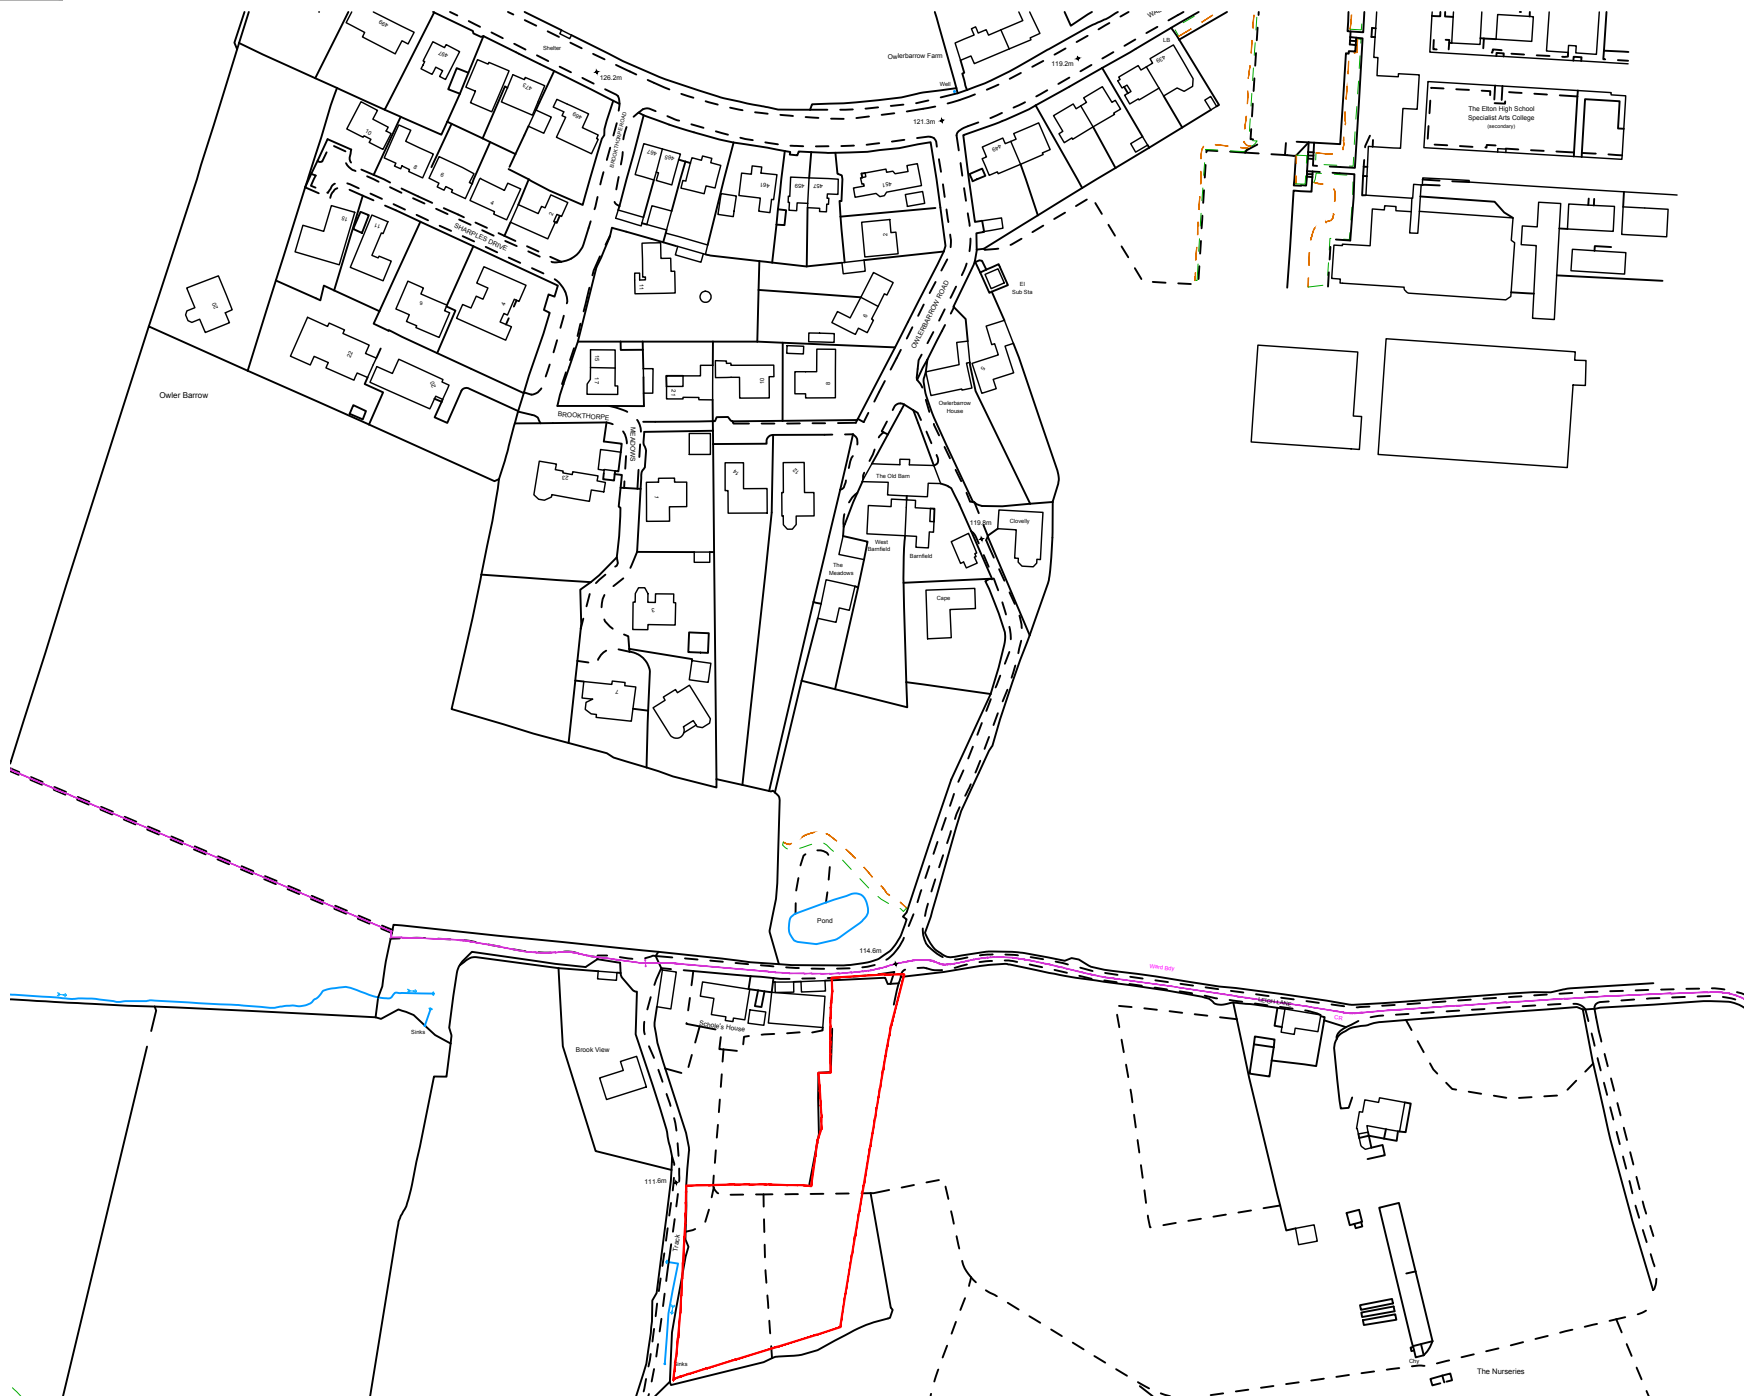


1:2500

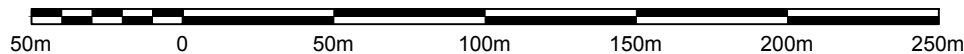

--	--/--/----	----		---	----
Rev	Date	Description		Rev By	Chk'd
Project Title					
PROPOSED NEW BUILD					
LAND AT LEIGH LANE					
ELTON					
BURY					
Client					
MR F LORD					
Status					
PLANNING					
Scale		1:2500		Drawing Size	
				A4	
Drawn By		JSM		Checked By	
				JSM	
				Date	
				03/23	
Drawing Title					
LOCATION PLAN					
Job-Dwg No					
419BUR-100					
ABODE					
MANCHESTER 0161 711 0858					
No.1 Spinningfields, WeWork (Abode)					
Quay Street, Manchester, M3 3JE					
LONDON 020 3053 8255					
1 Knightsbridge Green, 7th Floor, Office 7.02					
London, SW1X 7NE					
info@abode-architecture.co.uk www.abode-architecture.co.uk					