

SP Architectural

This drawing (or any part thereof) is not to be copied, transmitted or disclosed to any third party or unauthorised person without the prior written consent of SP Architectural.



This Drawing is to be read in coincidence with all other relevant drawings prepared by consultants and sub-contractors.

Do not scale from this document. Work only in accordance to printed dimensions.

Report any discrepancies to the drawing author or representatives thereof.

© ALL RIGHTS RESERVED. no part of this drawing may be reproduced or transmitted in any form or by any means without the written consent of the copyright holder.

Once printed & distributed this document is assumed 'Uncontrolled'.

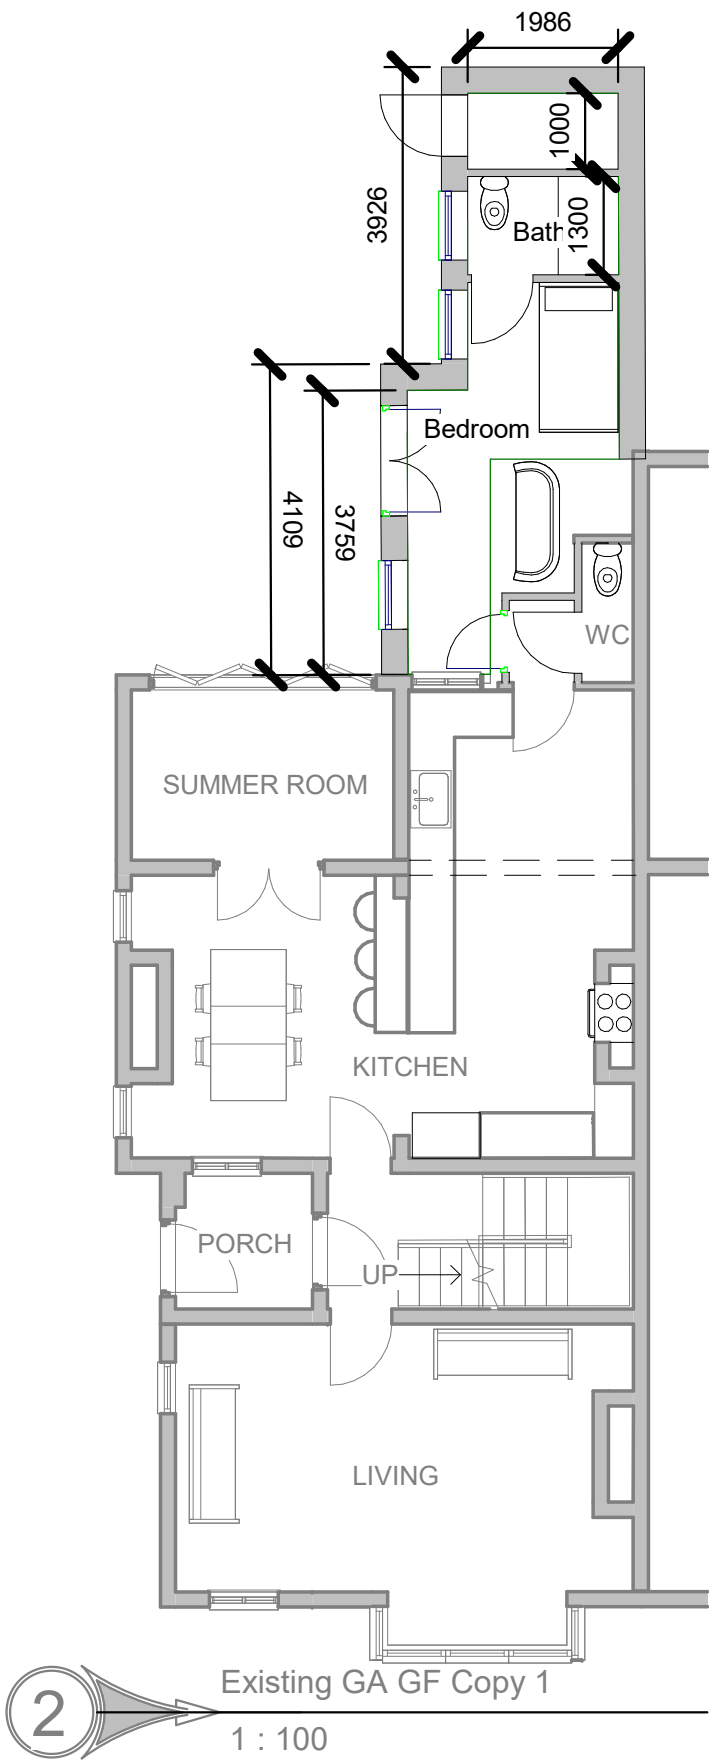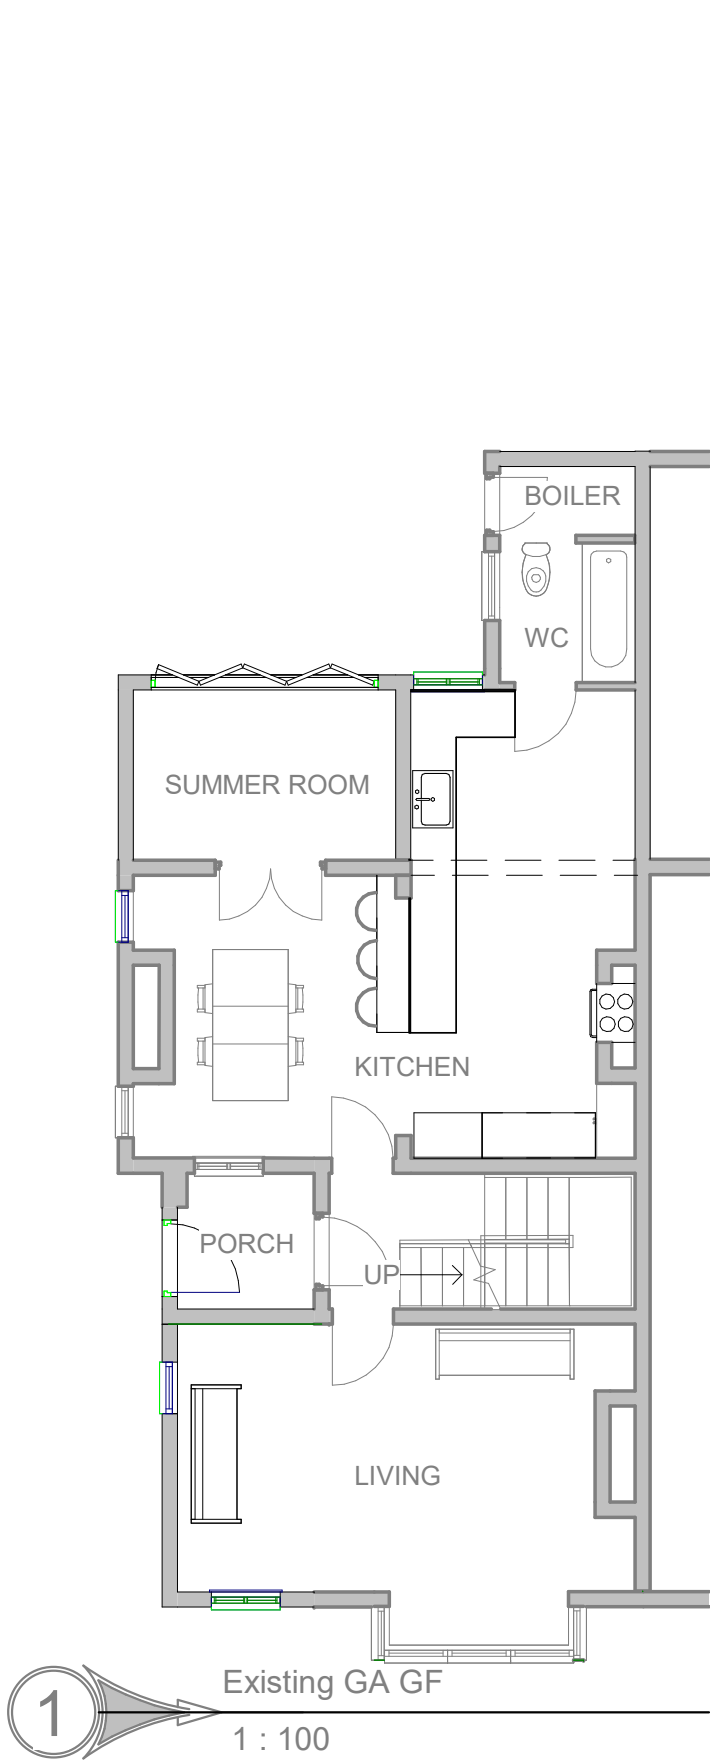

P1	13/04/26	Initial Planning Issue	SP
----	----------	------------------------	----

Rev #:	Issue Date:	Description:	Issued By:
--------	-------------	--------------	------------

CLIENT:
Luke Barnett

PROJECT:
Rear Extension
37 Lowes Road, Bury
BL9 6PW

DRAWING TITLE:
Existing and proposed GA
03

THIS DRAWING HAS BEEN PRODUCED UNSING AUTODESK™ REVIT

DRAWN: SP	CHECKED: SP	APPROVED: SP
---------------------	-----------------------	------------------------

SCALE: PER VIEW	DATE: 13/04/26	SHEET SIZE: A3
---------------------------	--------------------------	--------------------------

PROJECT NUMBER: PR58	SUITABILITY CODE:
--------------------------------	--------------------------

DRAWING CLASSIFICATION: