




1. Front - Existing
1 : 100

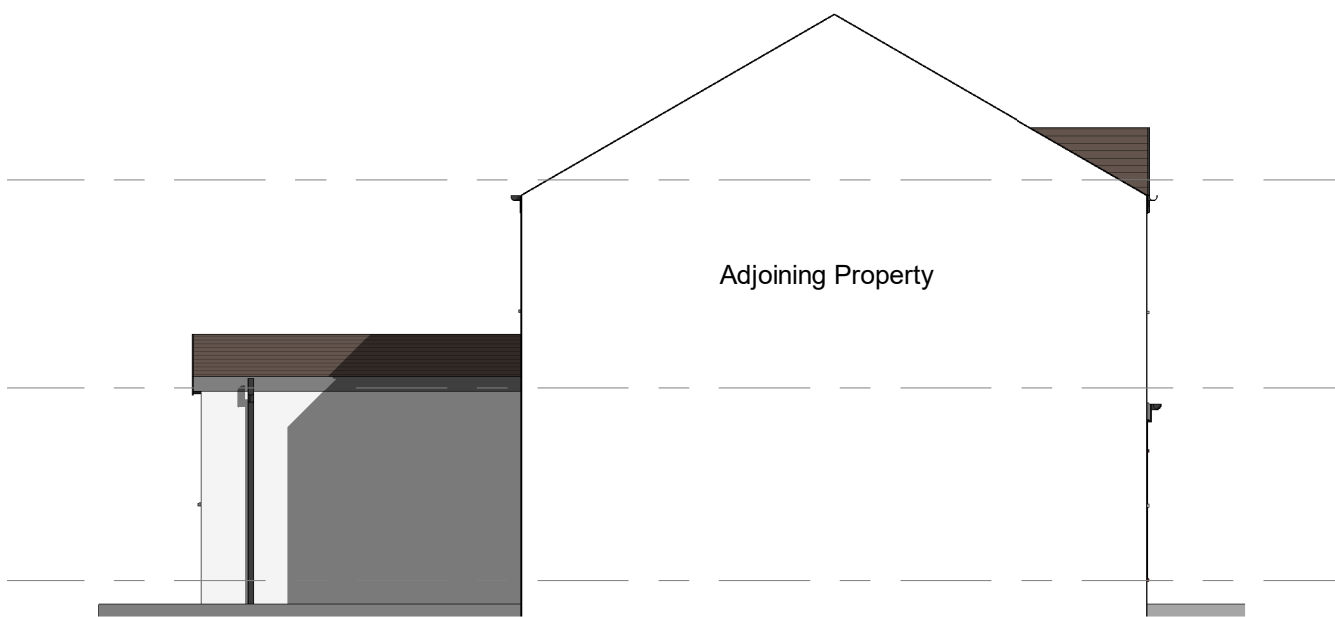


2. Left Side - Existing
1 : 100




3. Rear - Existing
1 : 100




4. Right Side - Existing
1 : 100

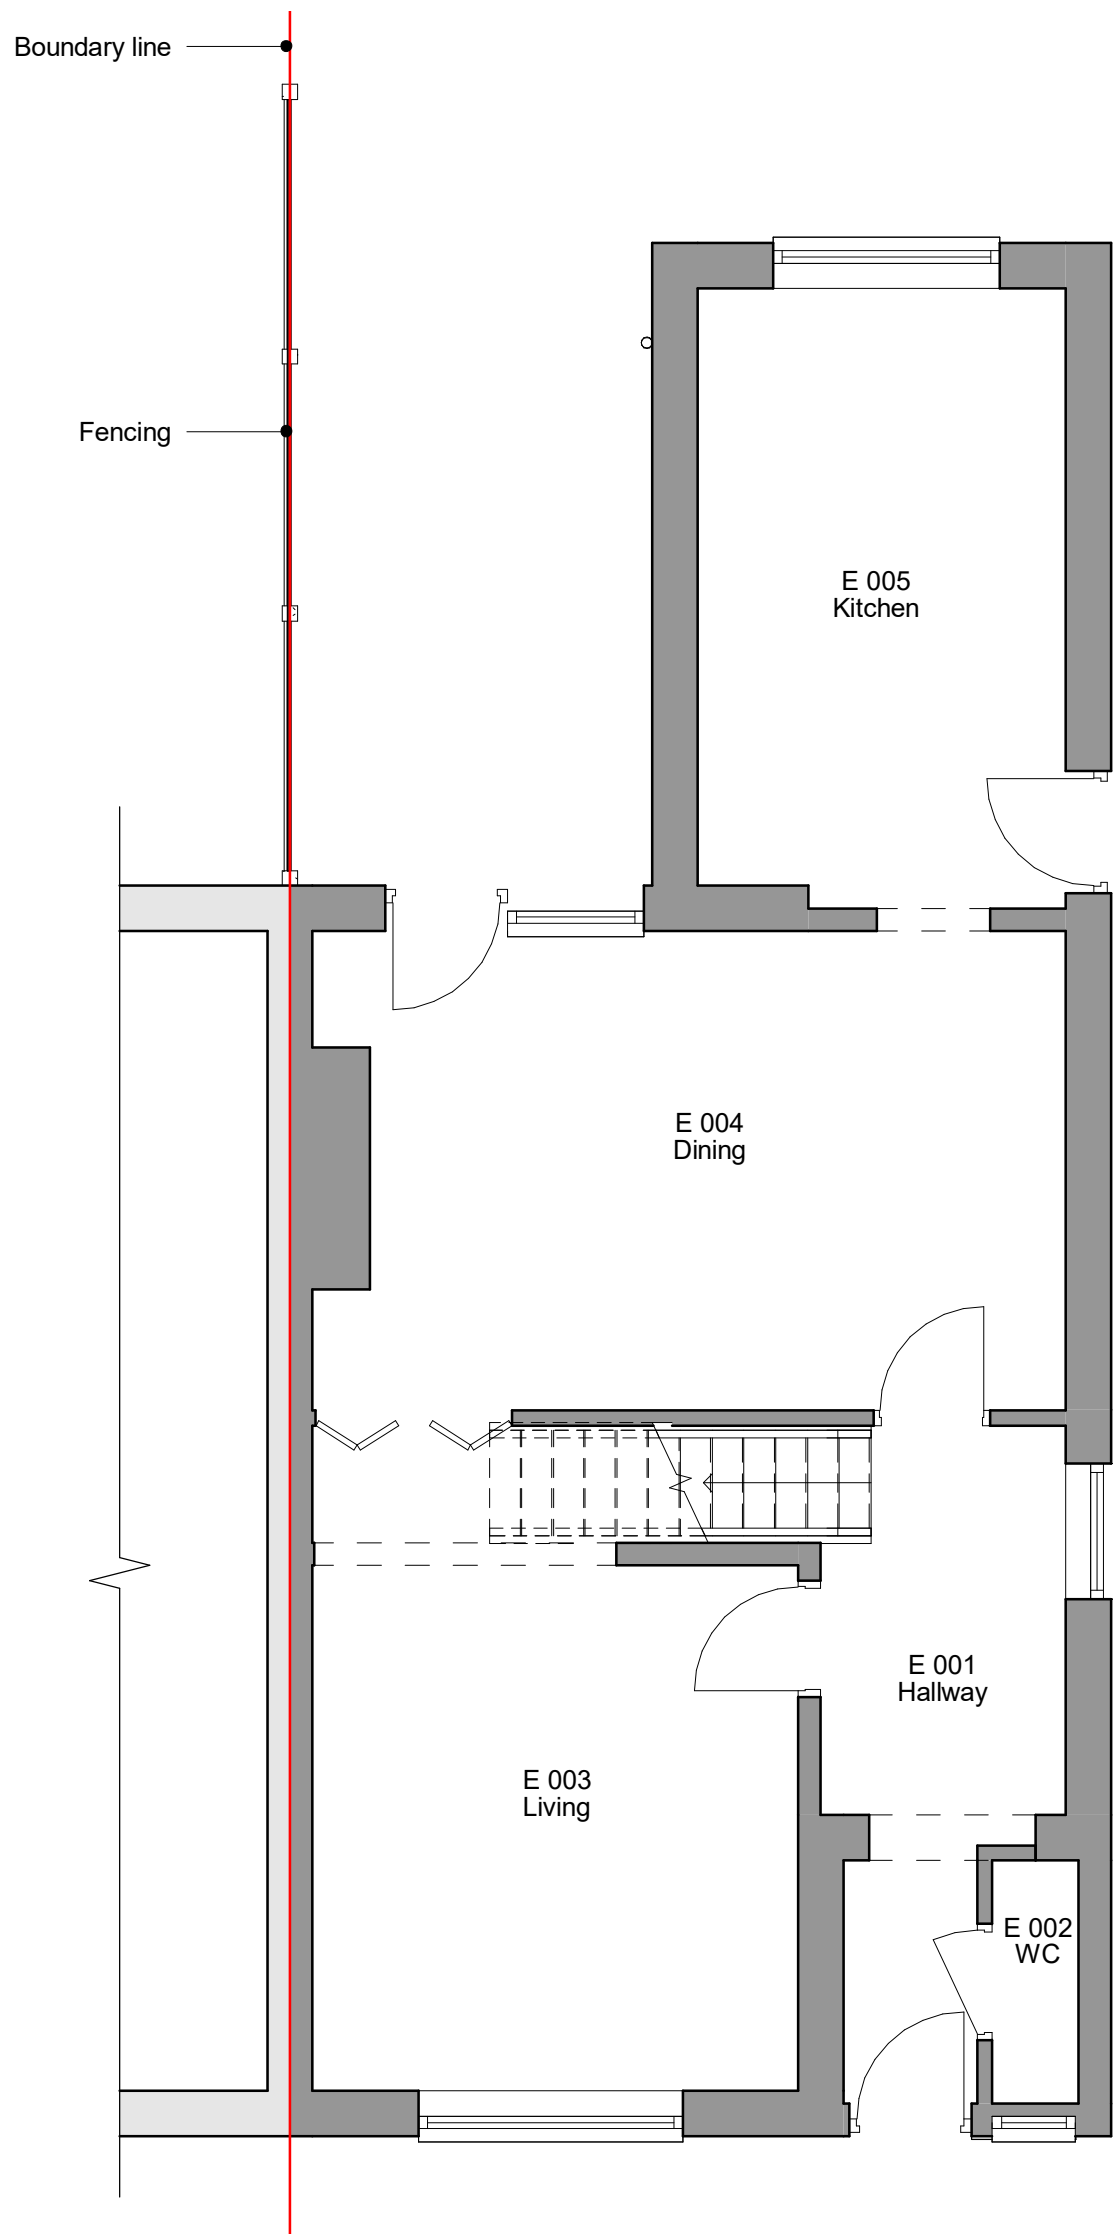

5. Level 0 - Existing
1 : 50

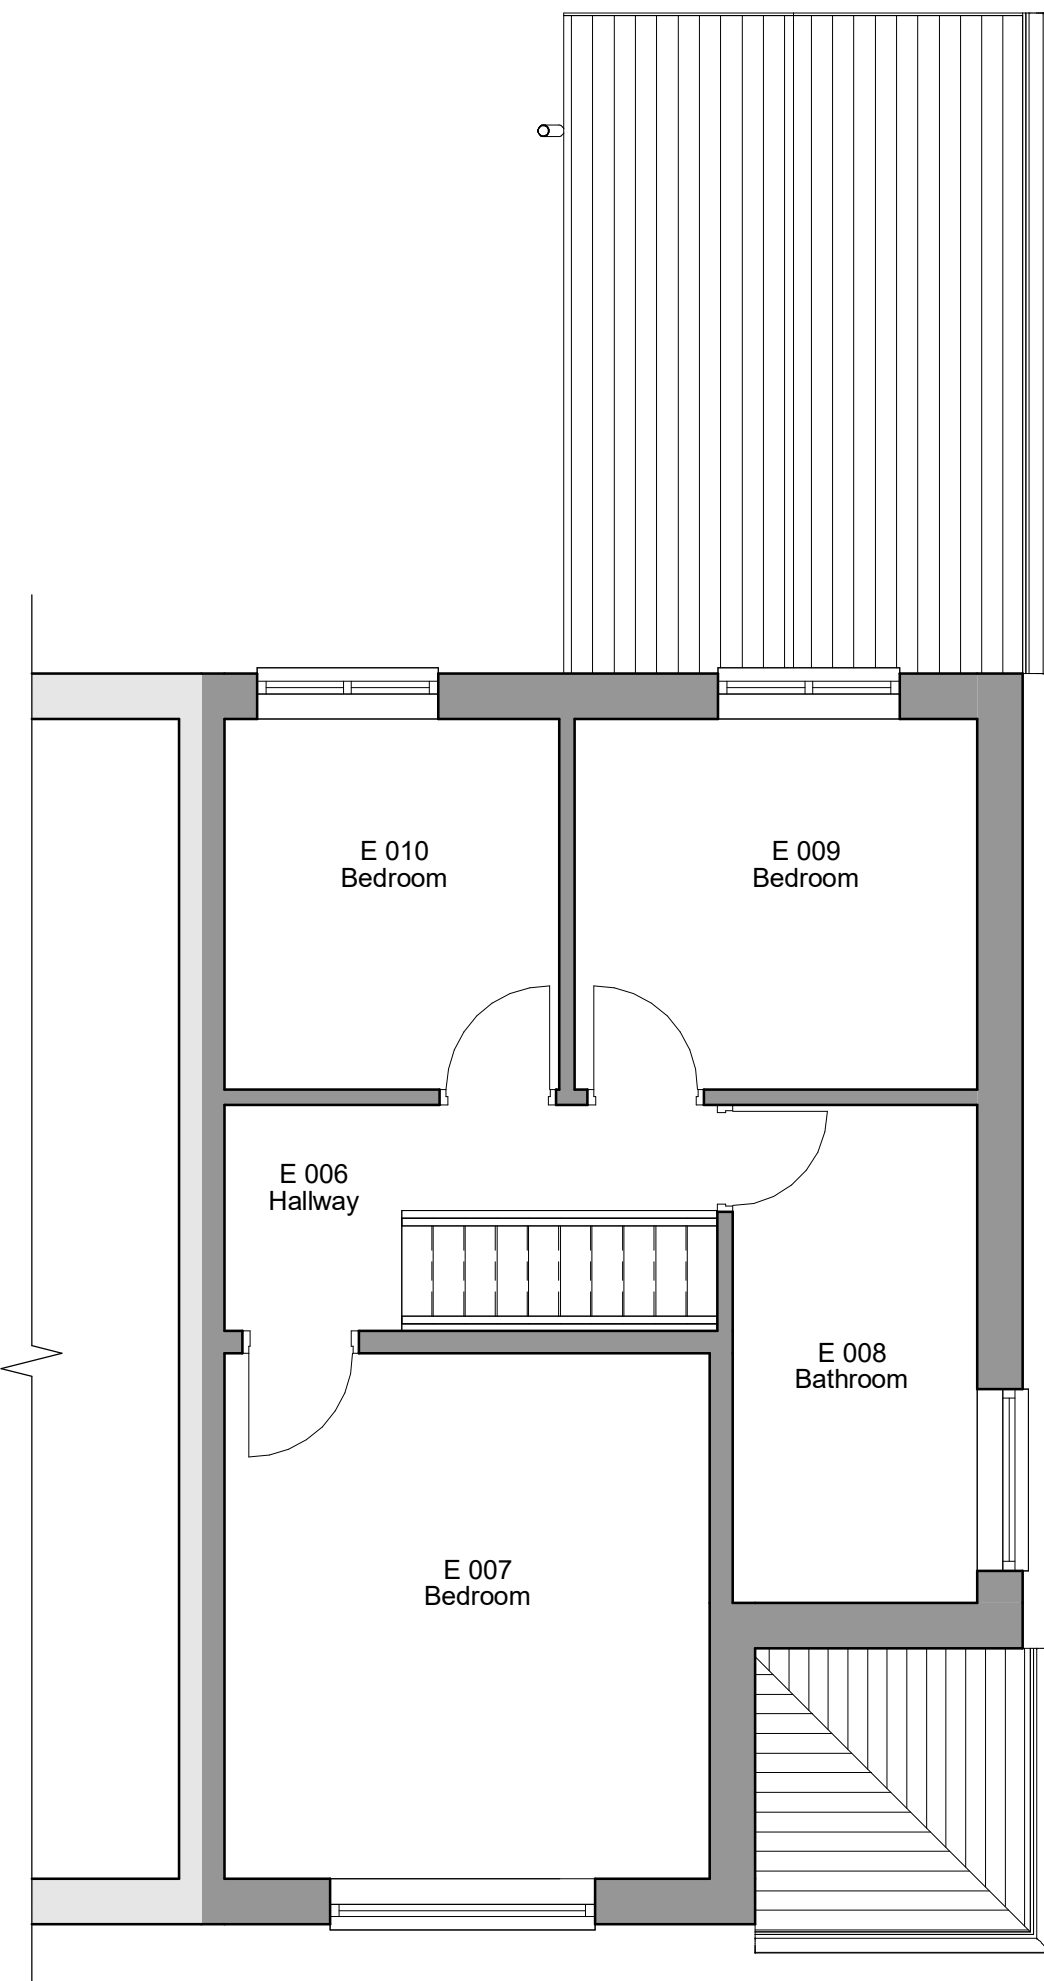

6. Level 1 - Existing
1 : 50

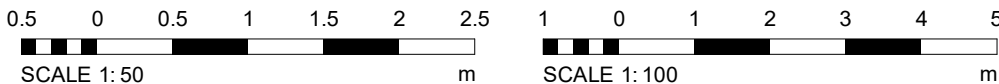

REV	DESCRIPTION	BY	DATE
 RADNOR ARCHITECTURE PLANNING & DESIGN office@radnorarchitecture.co.uk			
PROJECT 50 Downham Crescent			
PROJECT NO.		RA26012.	
CLIENT			
DATE		07 APR 2025	
DRAWN BY		ER	
TITLE		Existing Plans and Elevations	
SHEET NO.		REV.	
002.			
SCALE @ A1		As indicated	
NOTES © COPYRIGHT. ALL RIGHTS RESERVED. NO PART OF THIS PUBLICATION MAY BE REPRODUCED, EITHER WHOLLY OR IN PART, WITHOUT THE WRITTEN PERMISSION FROM THE DESIGNER. ALL DIMENSIONS AND SET-OUTS ARE TO BE CONSIDERED AND CONSIDERED AS THE BEST AVAILABLE. THE DESIGN, AS DEVELOPED AND SET OUT HEREIN, IS THE PROPERTY OF RADNOR ARCHITECTURE. IT IS THE RESPONSIBILITY OF THE CLIENT TO OBTAIN ALL NECESSARY STATUTORY LEGISLATION, REGULATORY CONSENTS OF PRACTICE AND WRITTEN STANDARDS. ALL WORKS AND MATERIALS TO BE IN ACCORDANCE WITH CURRENT BUILDING REGULATIONS AND STANDARDS. ALL CONSTRUCTION AND/OR FINISHES ARE UNLESS OTHERWISE SPECIFIED.			