
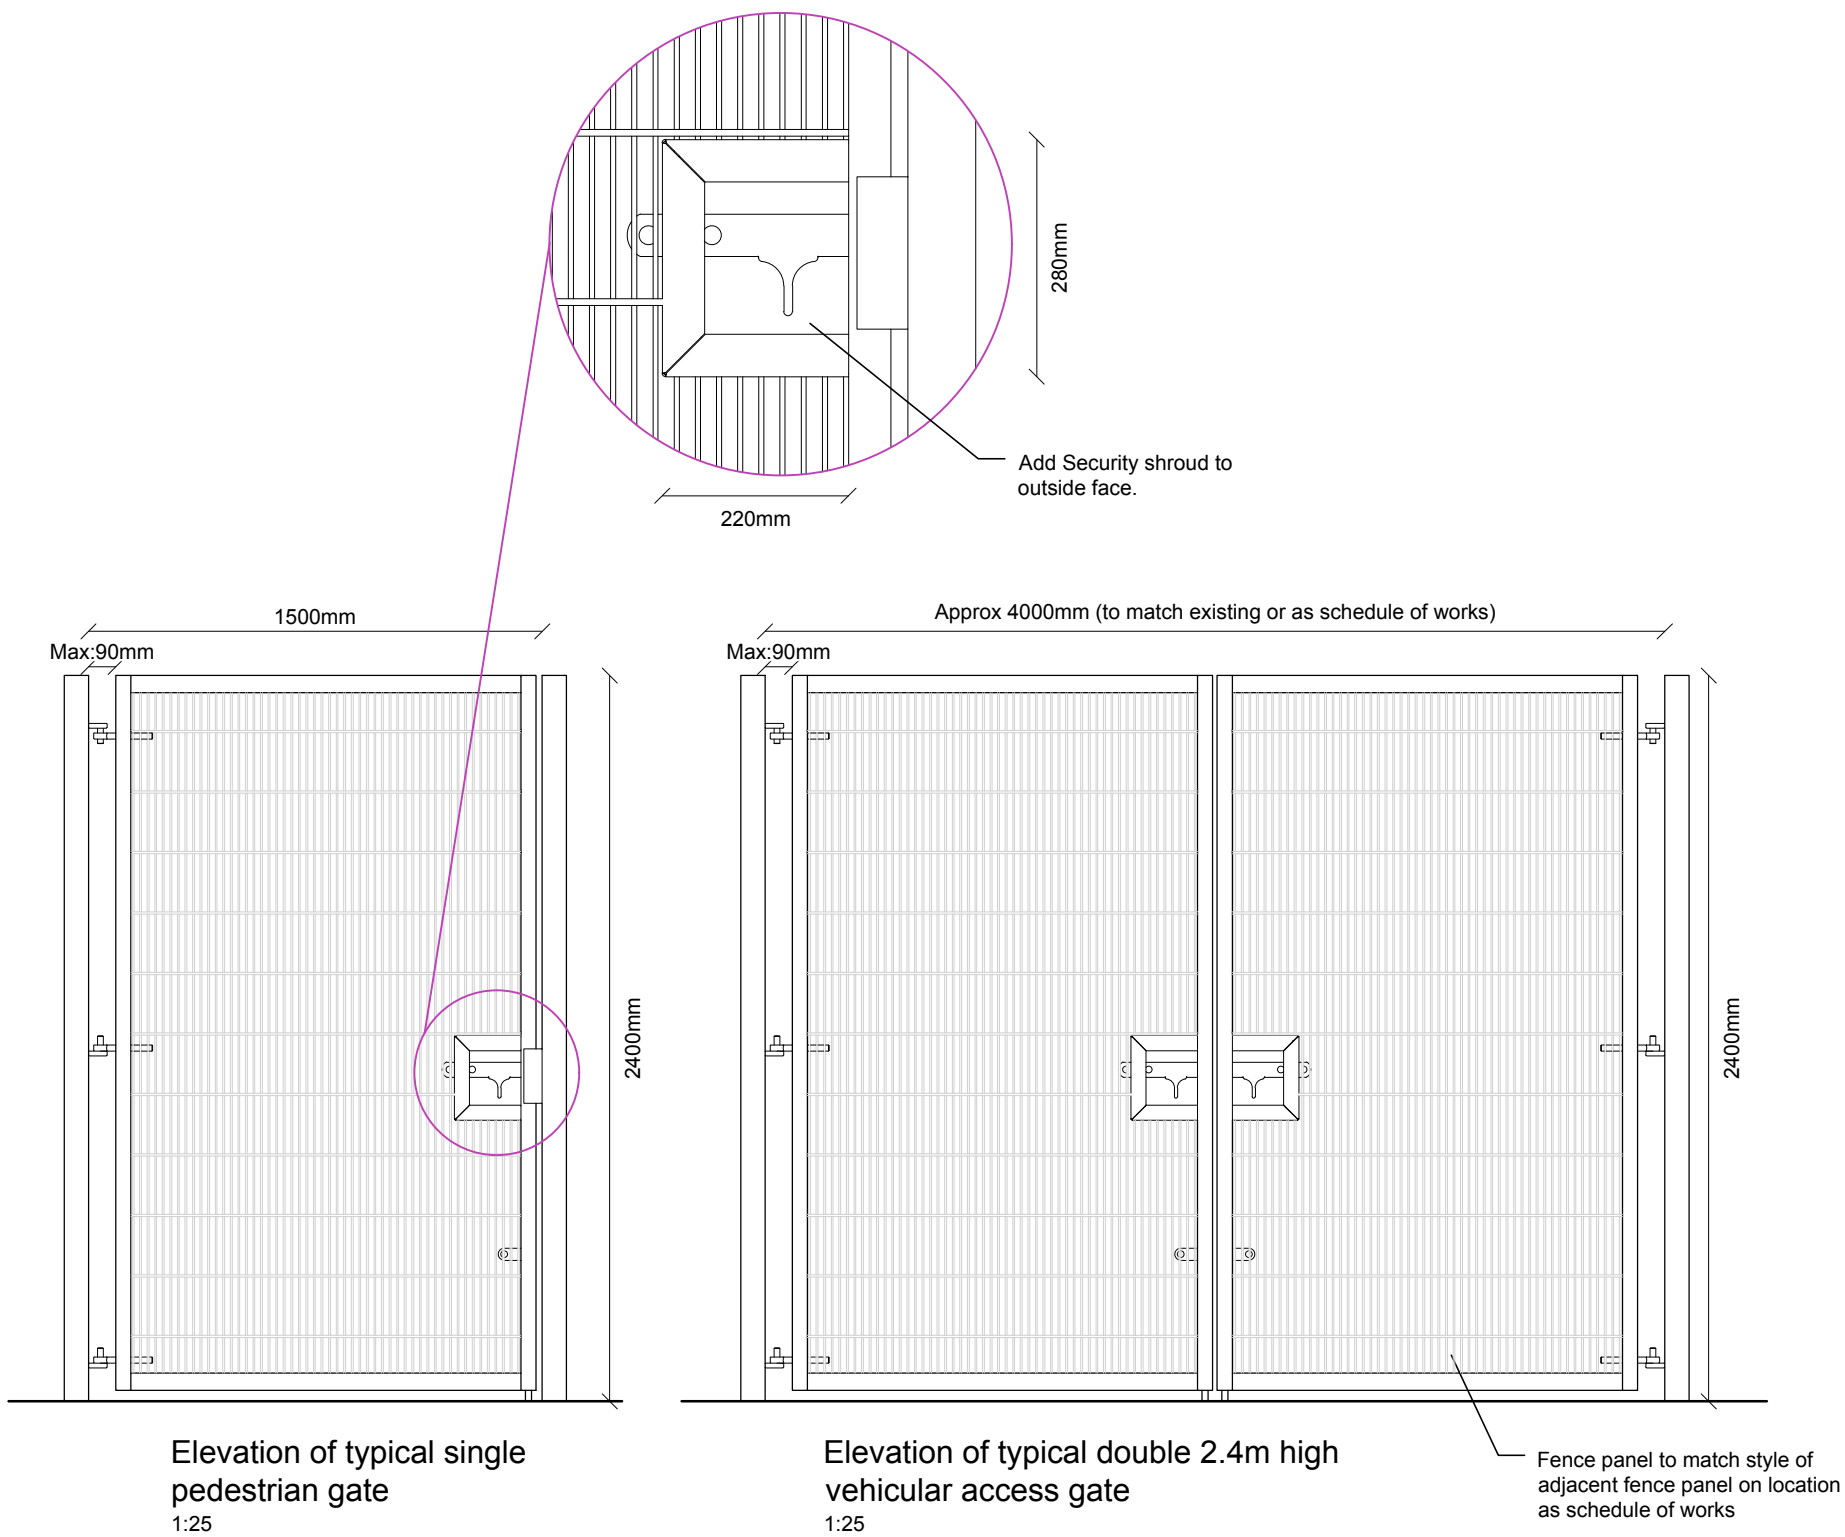


NOTES

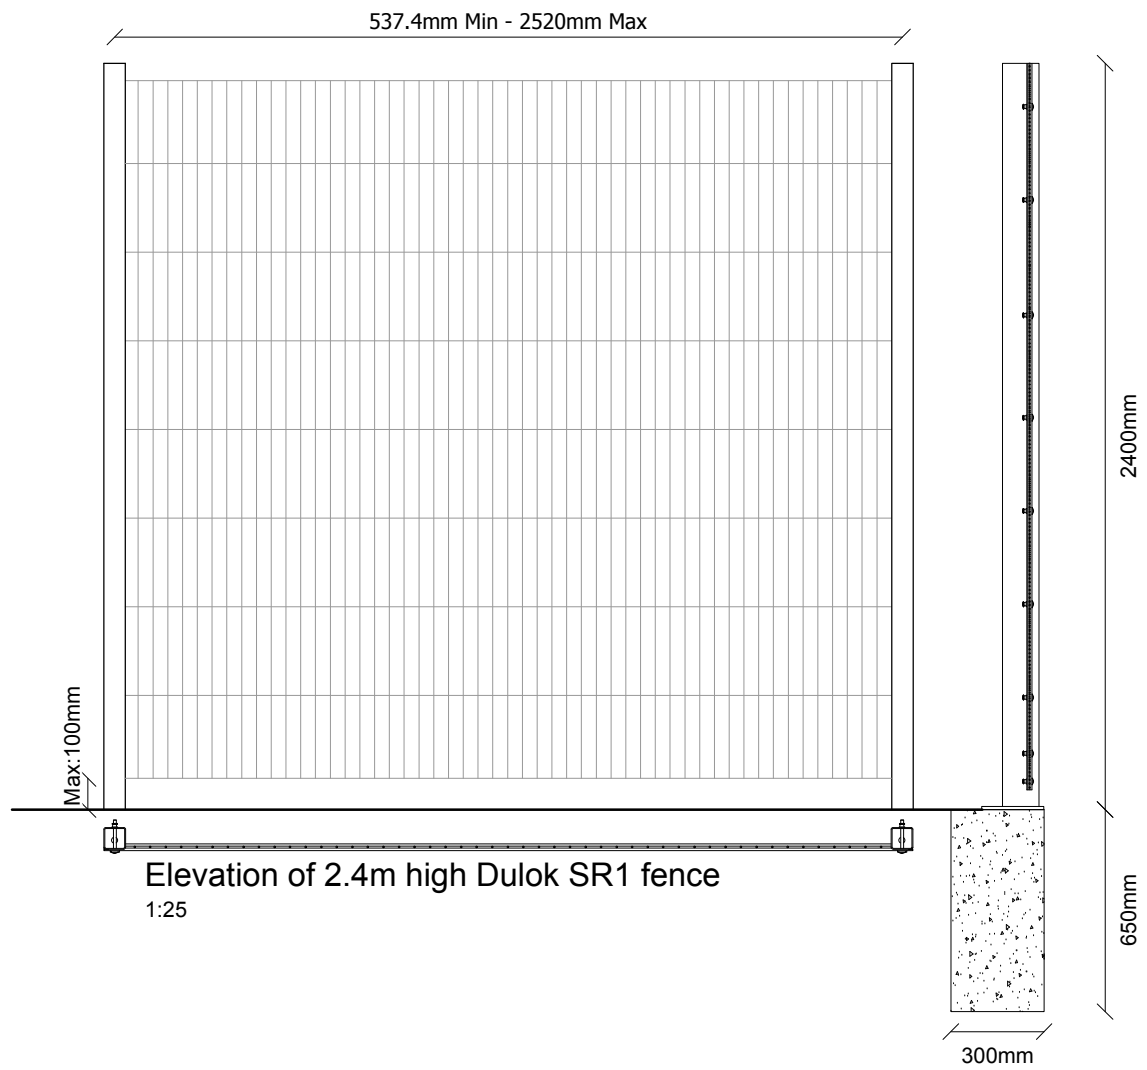

Example of SR1 Fencing

Rev	Date	Comments	By
A	20/04/26	Amendments	SJ

STATUS
TENDER

Client
Vision Multi Academy Trust
Peel Brow Primary School
Fir Street
Bury BL0 0BJ

Project Title
Peel Brow Primary School -
Safeguarding

Drawing Title
Details Sheet 1

Scale 1:24.3175 @ A1	Drawn by SJ	Date Apr 2026
Job no. Prop 26 Peel Brow	Drawing no. TA-03	Revision no. A



LMM
Lancaster Maloney Martin

Registered Office:
Equitas House Unit 6 Station View Rhino Court Stockport SK7 5ER
Tel: 0161 477 3500
E-mail: administration@lmm-ltd.co.uk | Website: www.lmm-ltd.co.uk
Registered in England No: 4846921