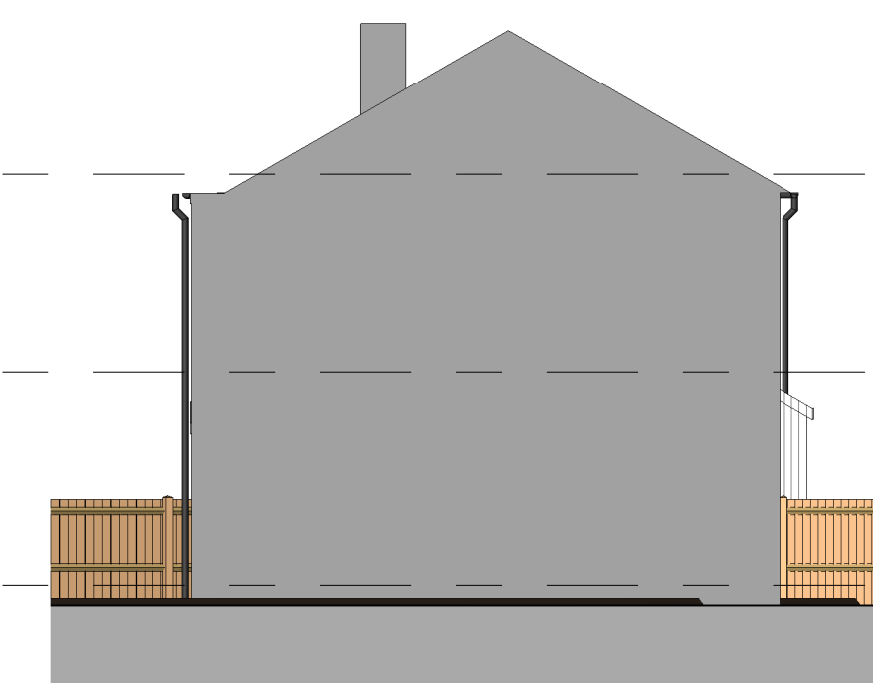
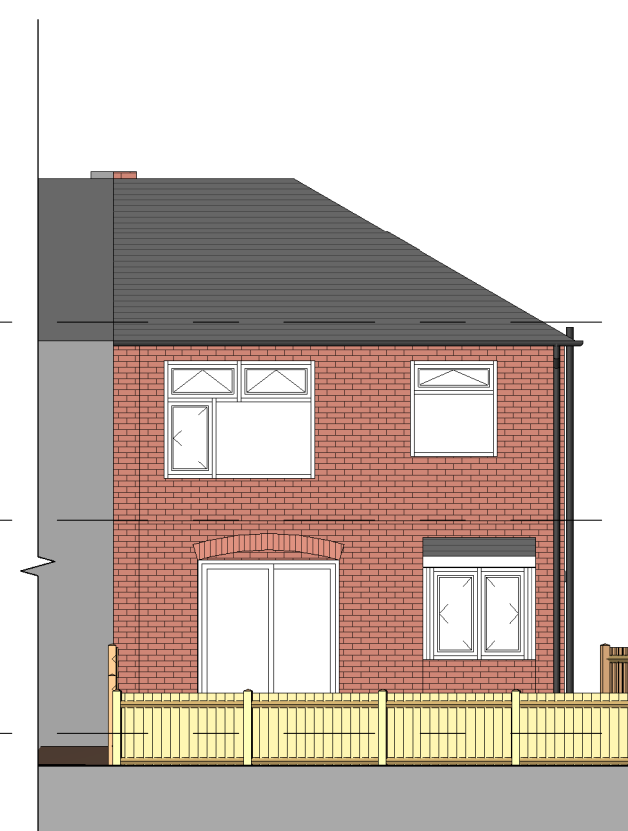
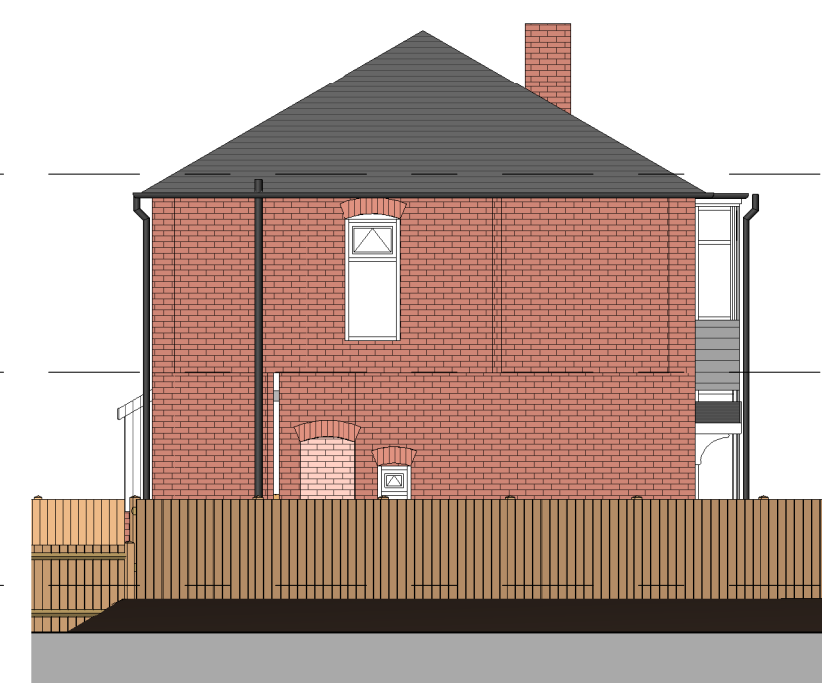
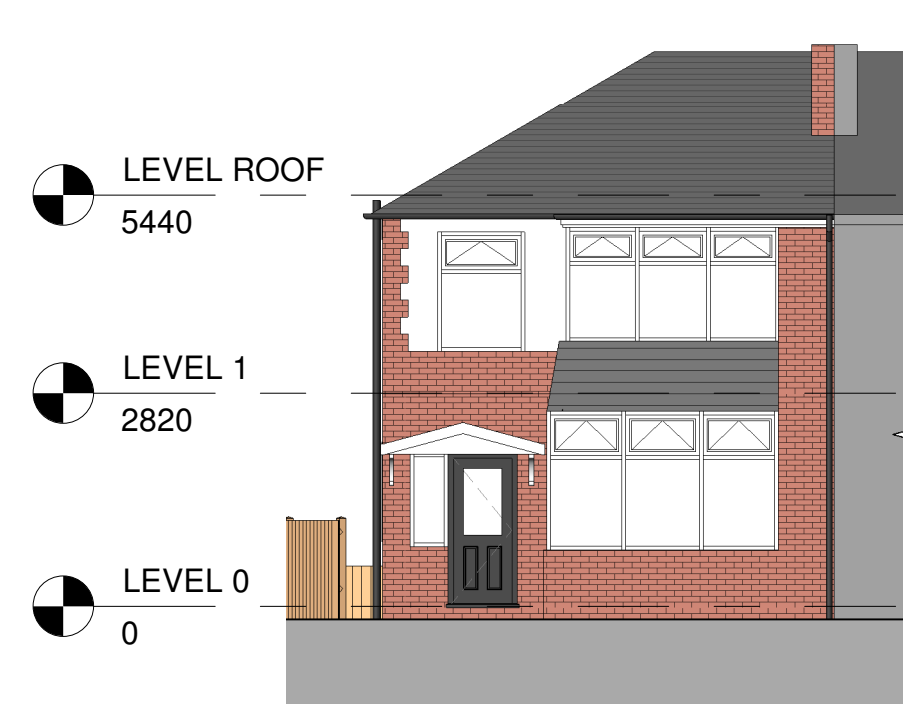
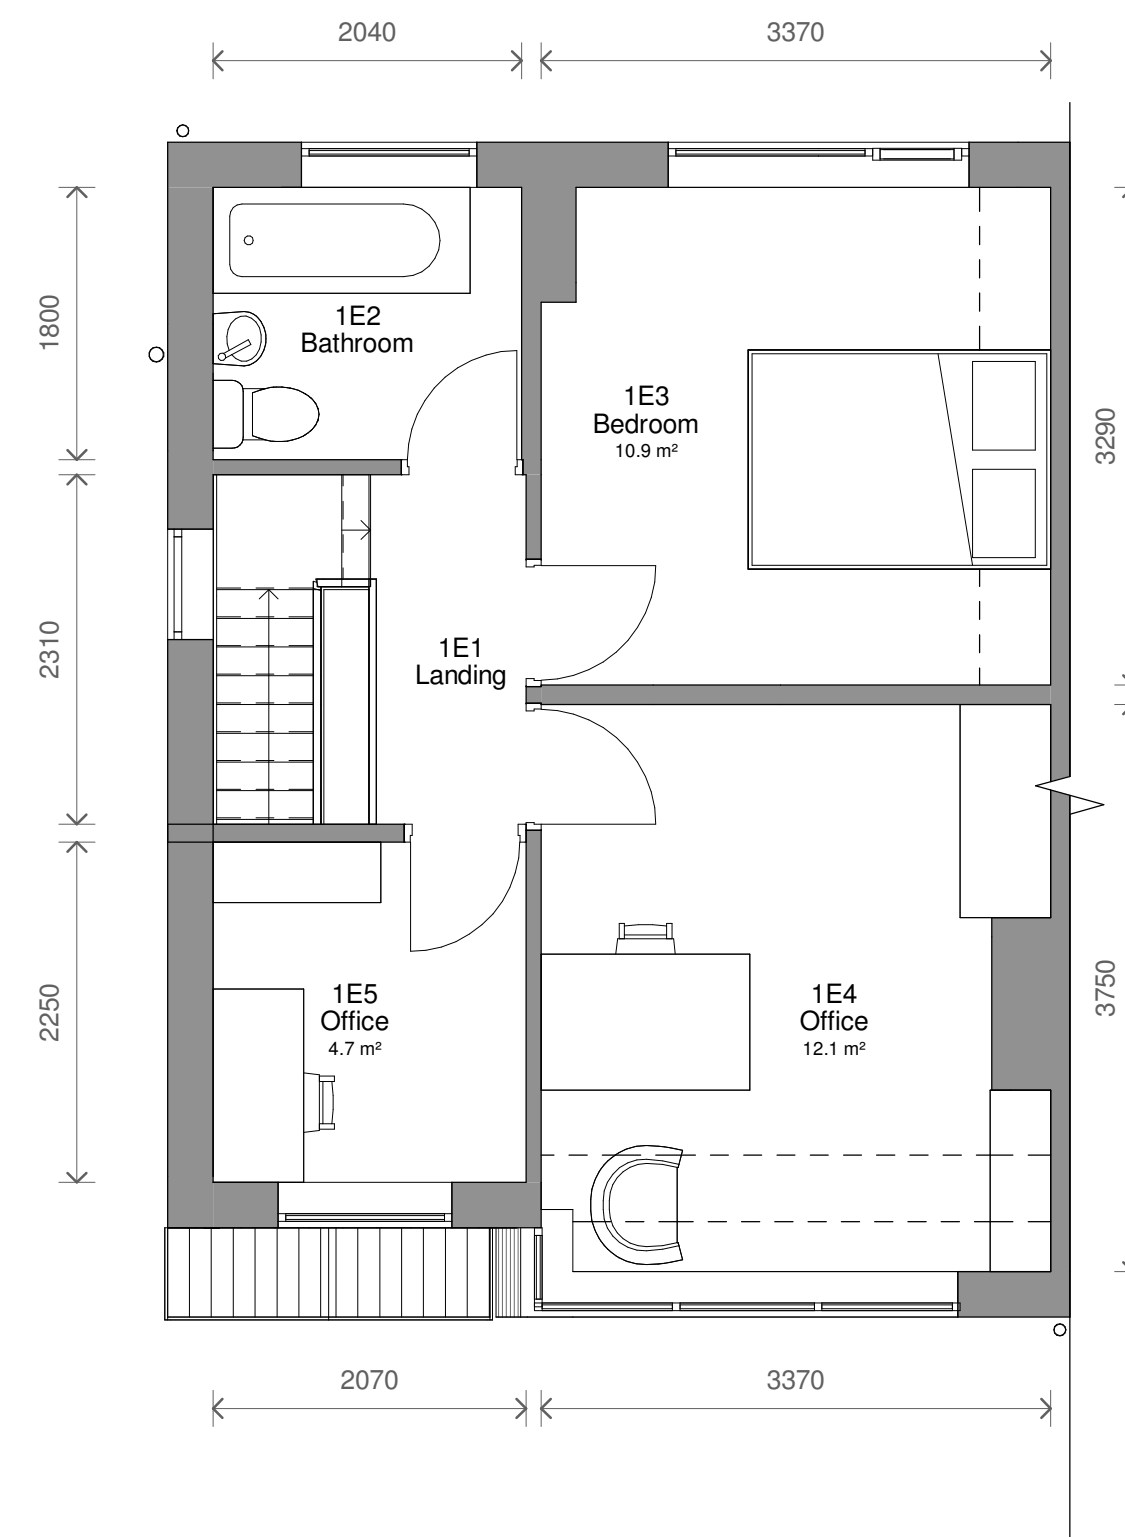
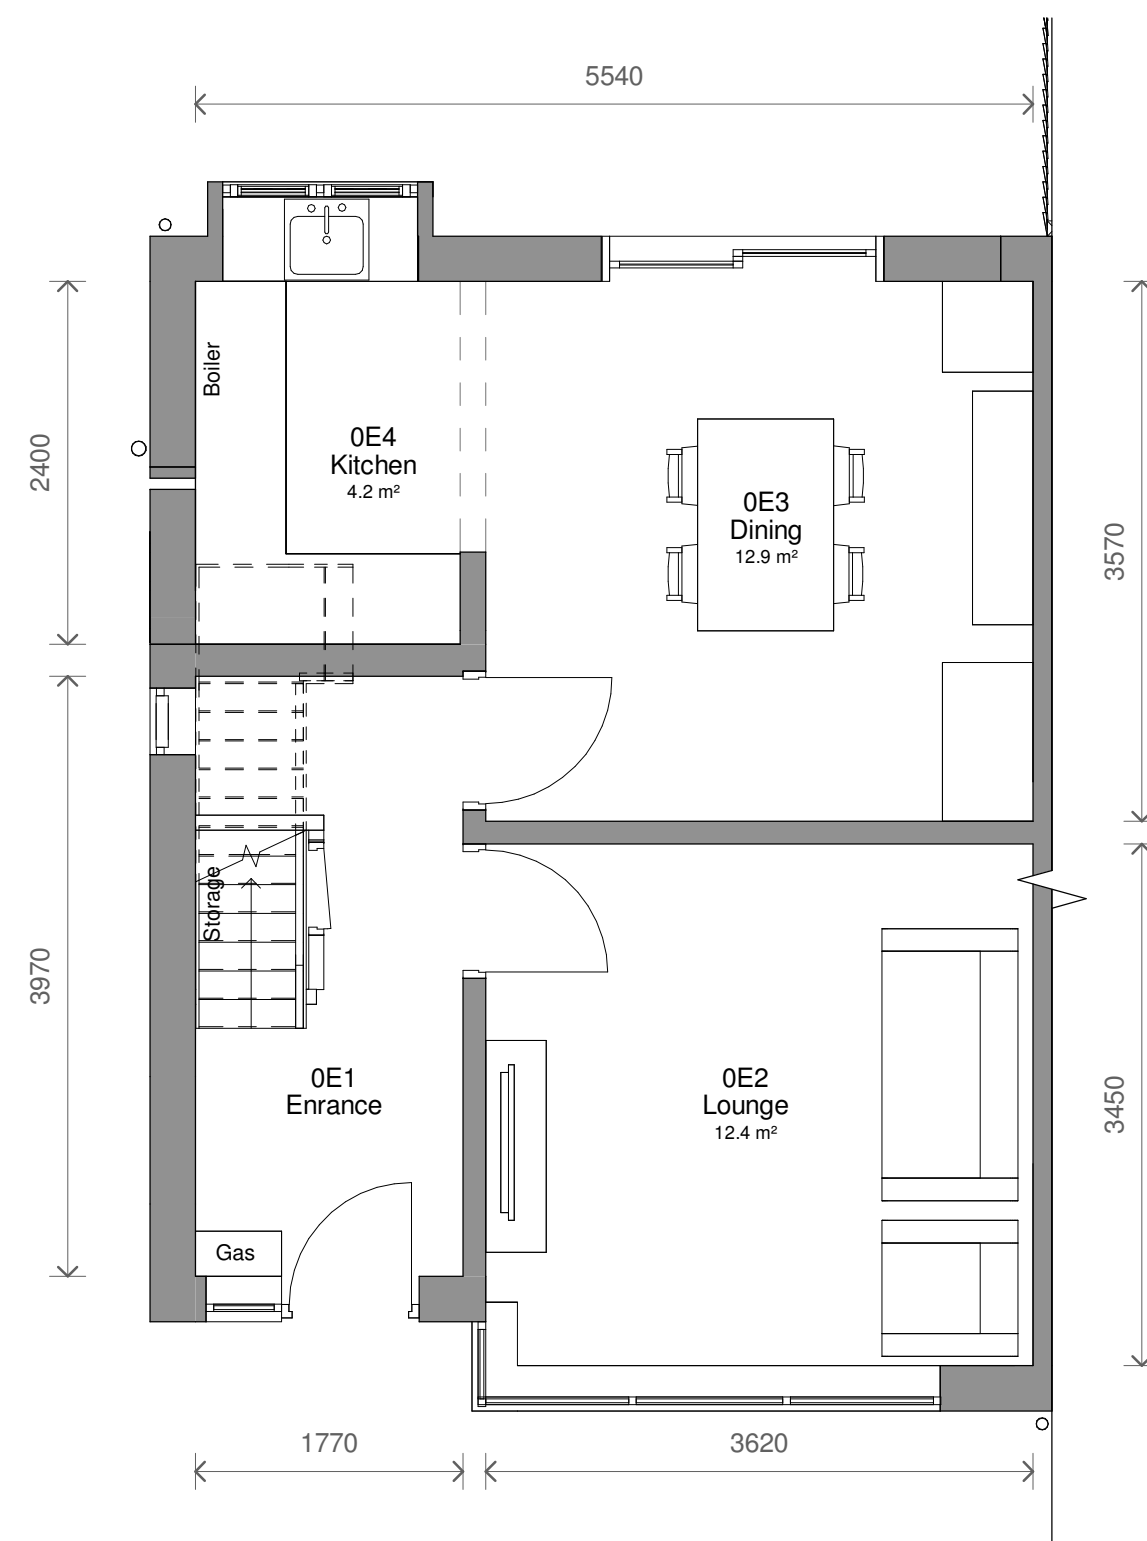


No.	Description	Date	Initial
PROJECT			
1 Park Avenue			
TITLE			
Existing Plans and Elevations			
STATUS			
DESIGN			
DRAWN BY	DATE	SCALE (@ A1)	
CB	22/03/2024	As indicated	
PROJECT NUMBER	DRAWING NUMBER	REV	
GSS24026	002		
GOLD SKETCH			
S T U D I O S			
www.goldsketch.co.uk		info@goldsketch.co.uk 0161 792 9595	
NOTES ©COPYRIGHT. ALL RIGHTS RESERVED. THIS DRAWING MAY NOT BE REPRODUCED WITHOUT PRIOR WRITTEN CONSENT. DRAWING TO BE USED FOR THE STATUS INDICATED ONLY. ALL DIMENSIONS AND NOTATIONS ON THIS DRAWING ARE PRELIMINARY AND CONFIRMED ON SITE, ANY DISCREPANCIES TO BE REPORTED TO THE ARCHITECT IMMEDIATELY. THIS DRAWING IS THE PROPERTY OF GOLD SKETCH LTD. IT IS TO BE USED IN ACCORDANCE WITH CURRENT UK BUILDING REGULATIONS. RETURN TO THE CODES OF PRACTICE AND BRITISH STANDARDS. ALL DIMENSIONS ON THIS DRAWING ARE IN MILLIMETERS UNLESS OTHERWISE SPECIFIED.			