


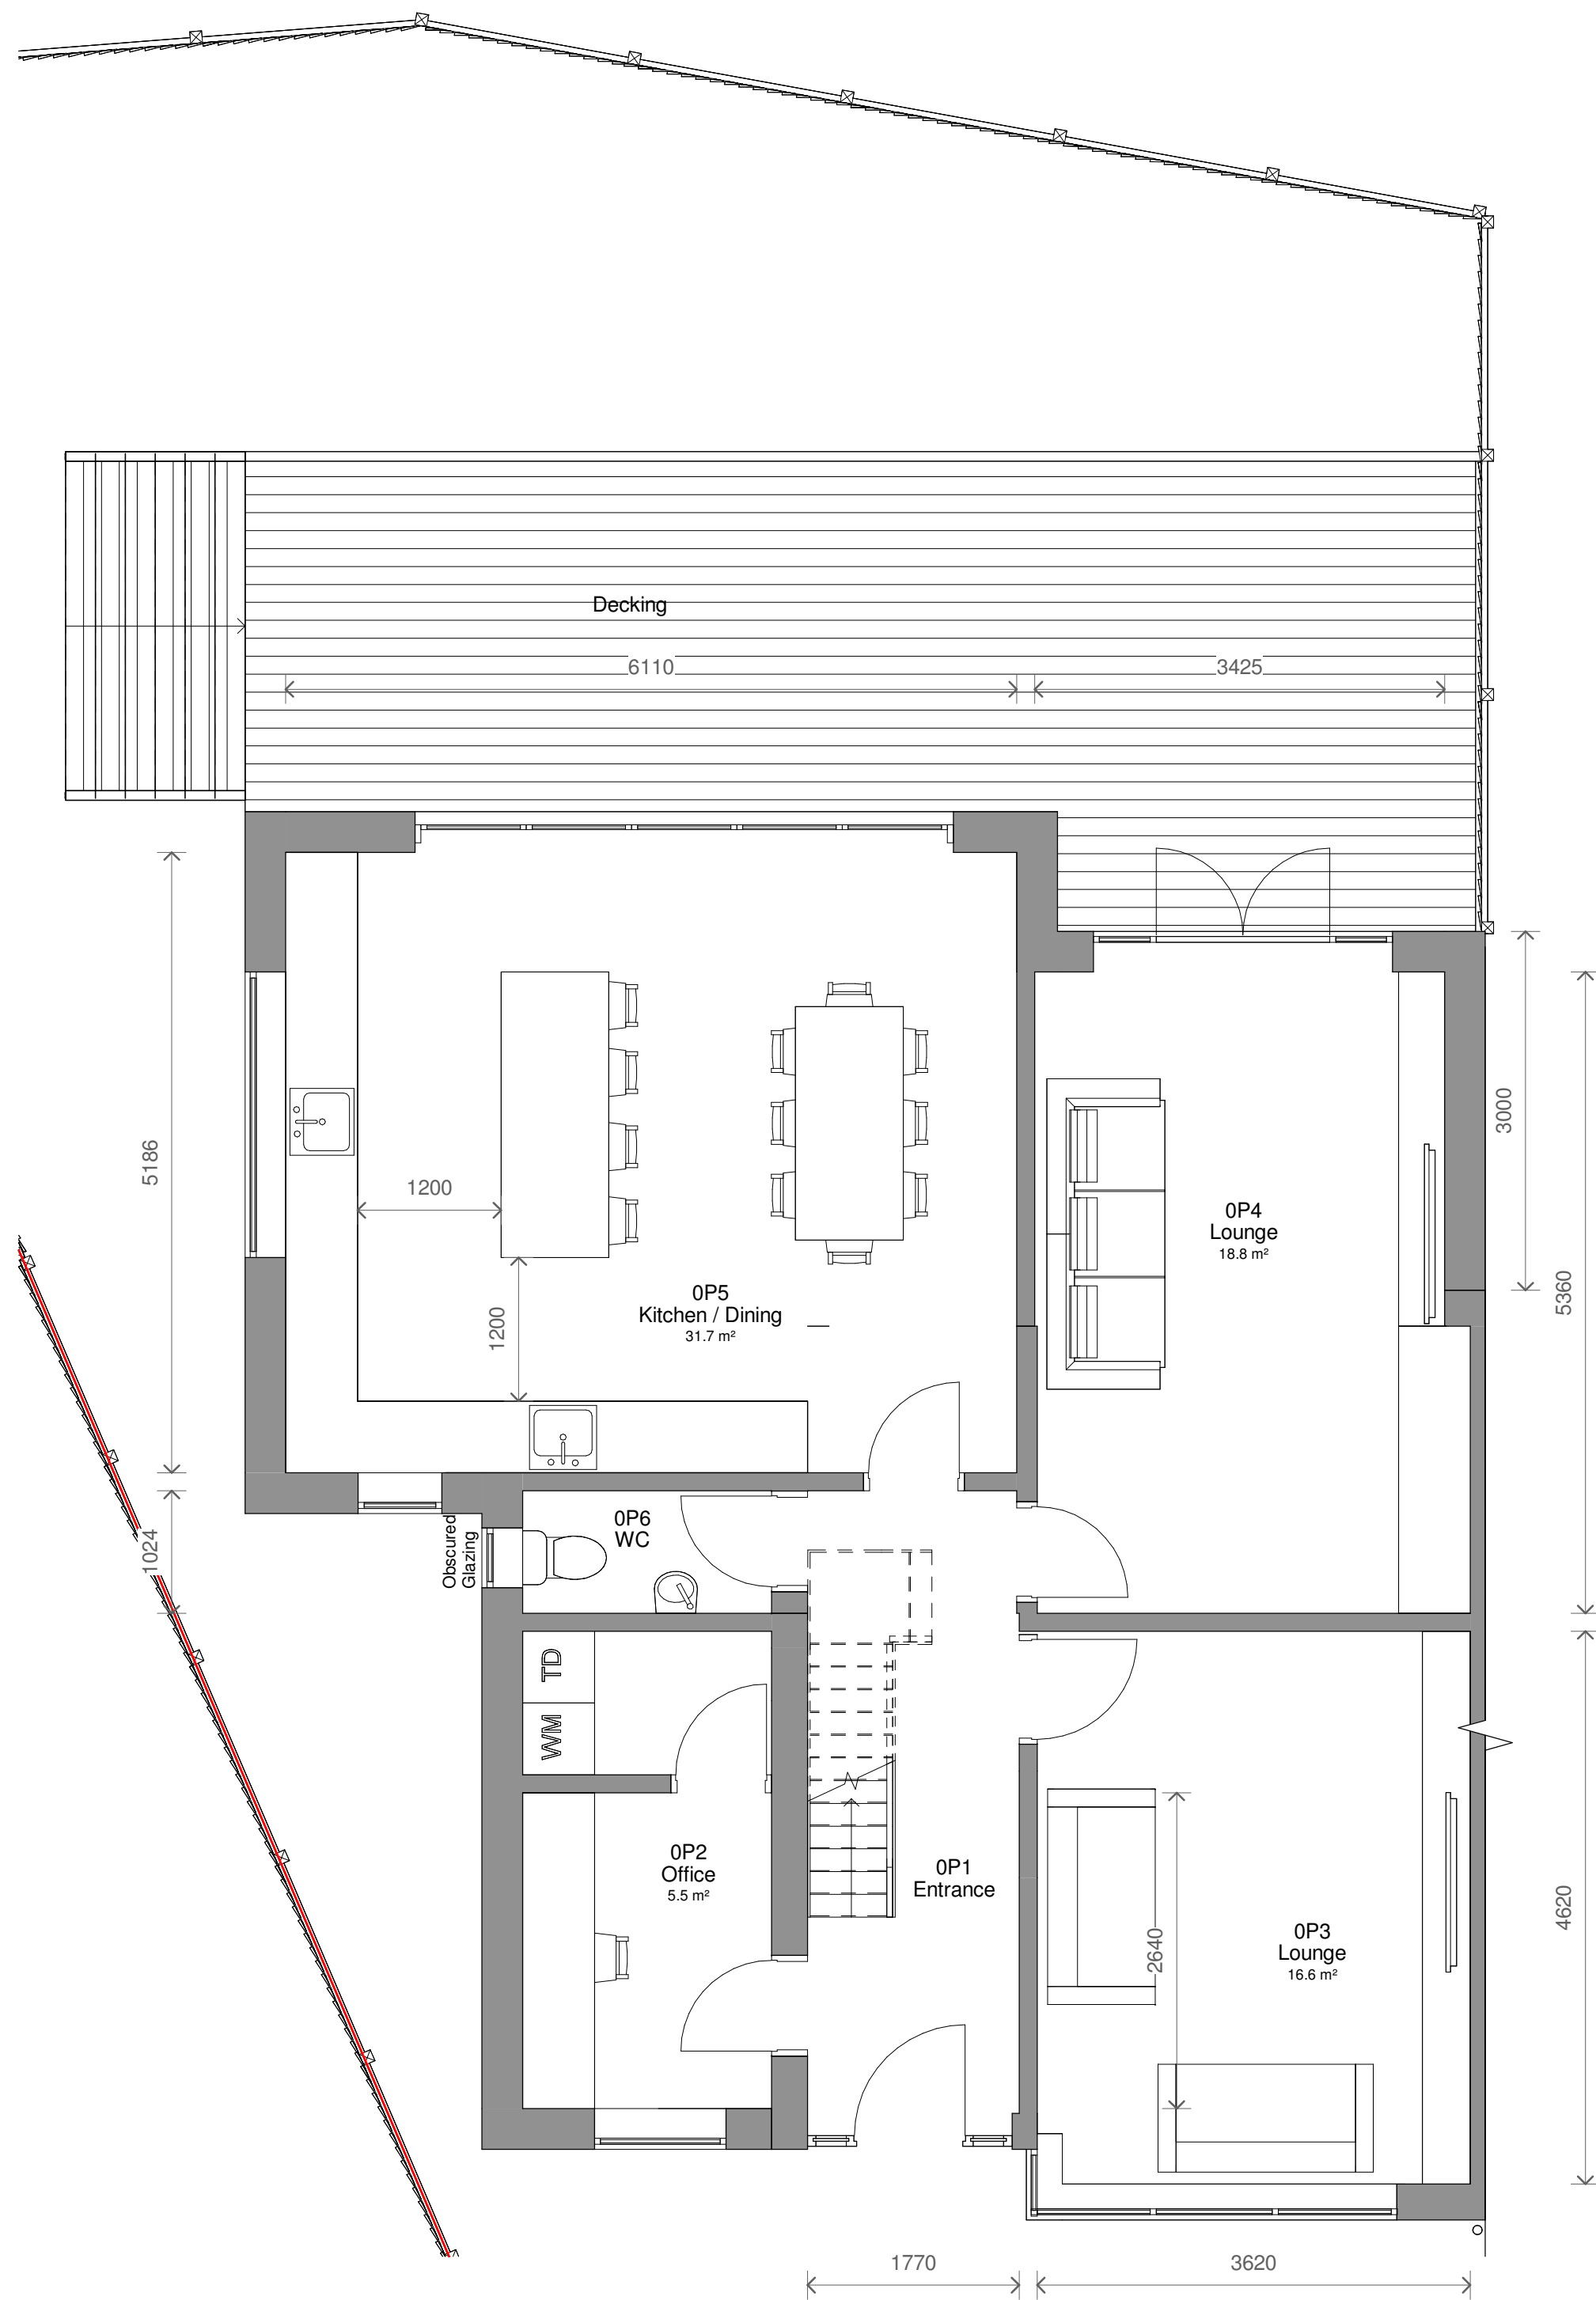


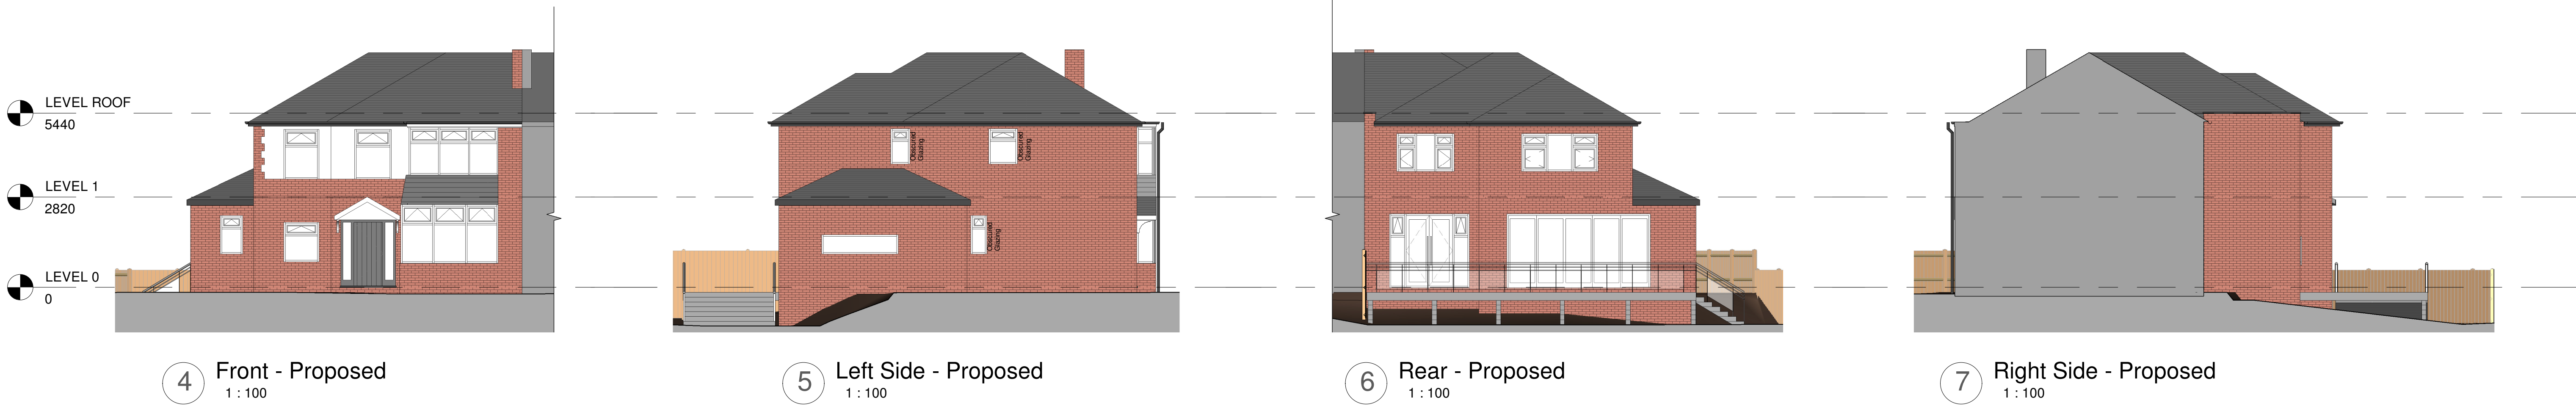

1 Level 0 - Proposed
1 : 50

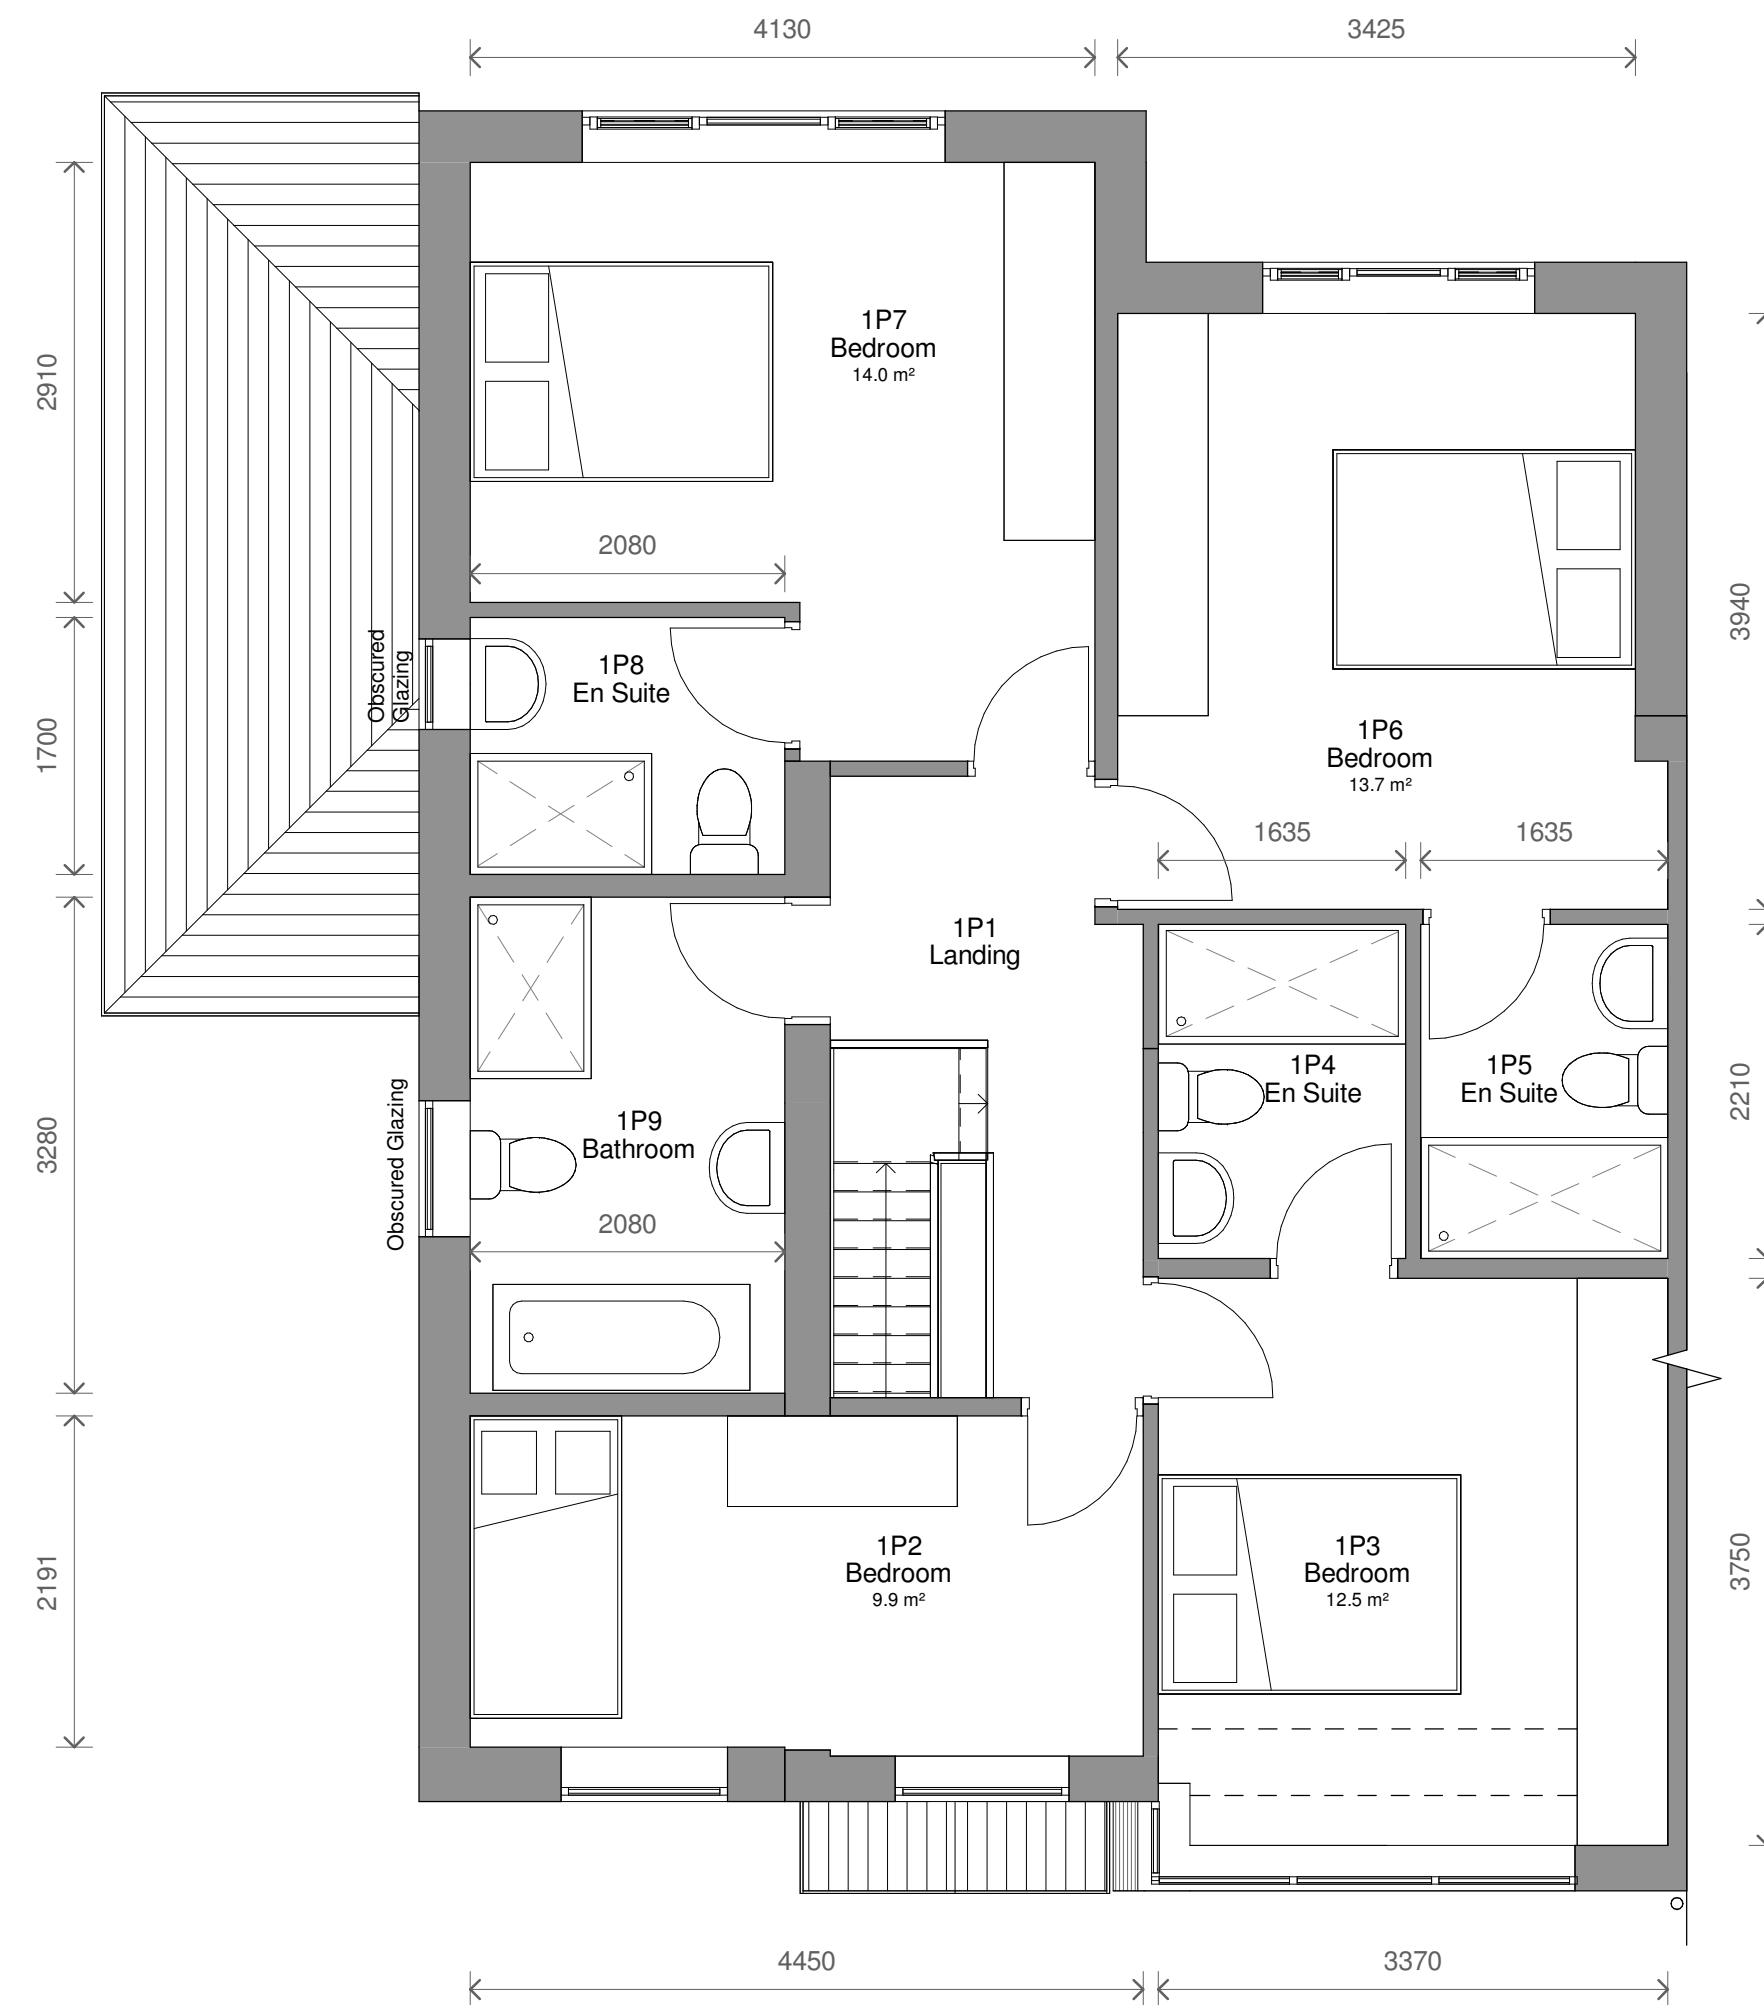

2 Level 1 - Proposed
1 : 50

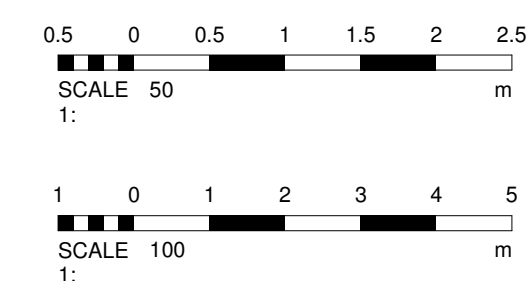

No.		Description		Date	Initial
PROJECT					
1 Park Avenue					
TITLE					
Proposed Plans and Elevations					
STATUS					
DESIGN					
DRAWN BY		DATE		SCALE (@ A1)	
SG		02/04/2024		As indicated	
PROJECT NUMBER		DRAWING NUMBER			REV
GSS24026		003			
GOLD SKETCH					
S		T		U	
D		I		O	
S		K		E	
www.goldsketch.co.uk		info@goldsketch.co.uk		0161 792 9595	
NOTES					
COPYRIGHT: ALL RIGHTS RESERVED. THIS DRAWING MUST NOT BE REPRODUCED WITHOUT WRITTEN CONSENT. DRAWING TO BE USED FOR THE STATUS INDICATED ONLY. ANY DISCREPANCIES TO BE REPORTED TO THE ARCHITECT IMMEDIATELY. ALL DIMENSIONS ARE TO FACE UNLESS OTHERWISE SPECIFIED. ALL WORK AND MATERIALS TO BE IN ACCORDANCE WITH CURRENT BUILDING REGULATION, RELEVANT CODES OF PRACTICE AND BRITISH STANDARDS. ALL DIMENSIONS ON THIS DRAWING ARE IN MILLIMETRES UNLESS OTHERWISE STATED.					