

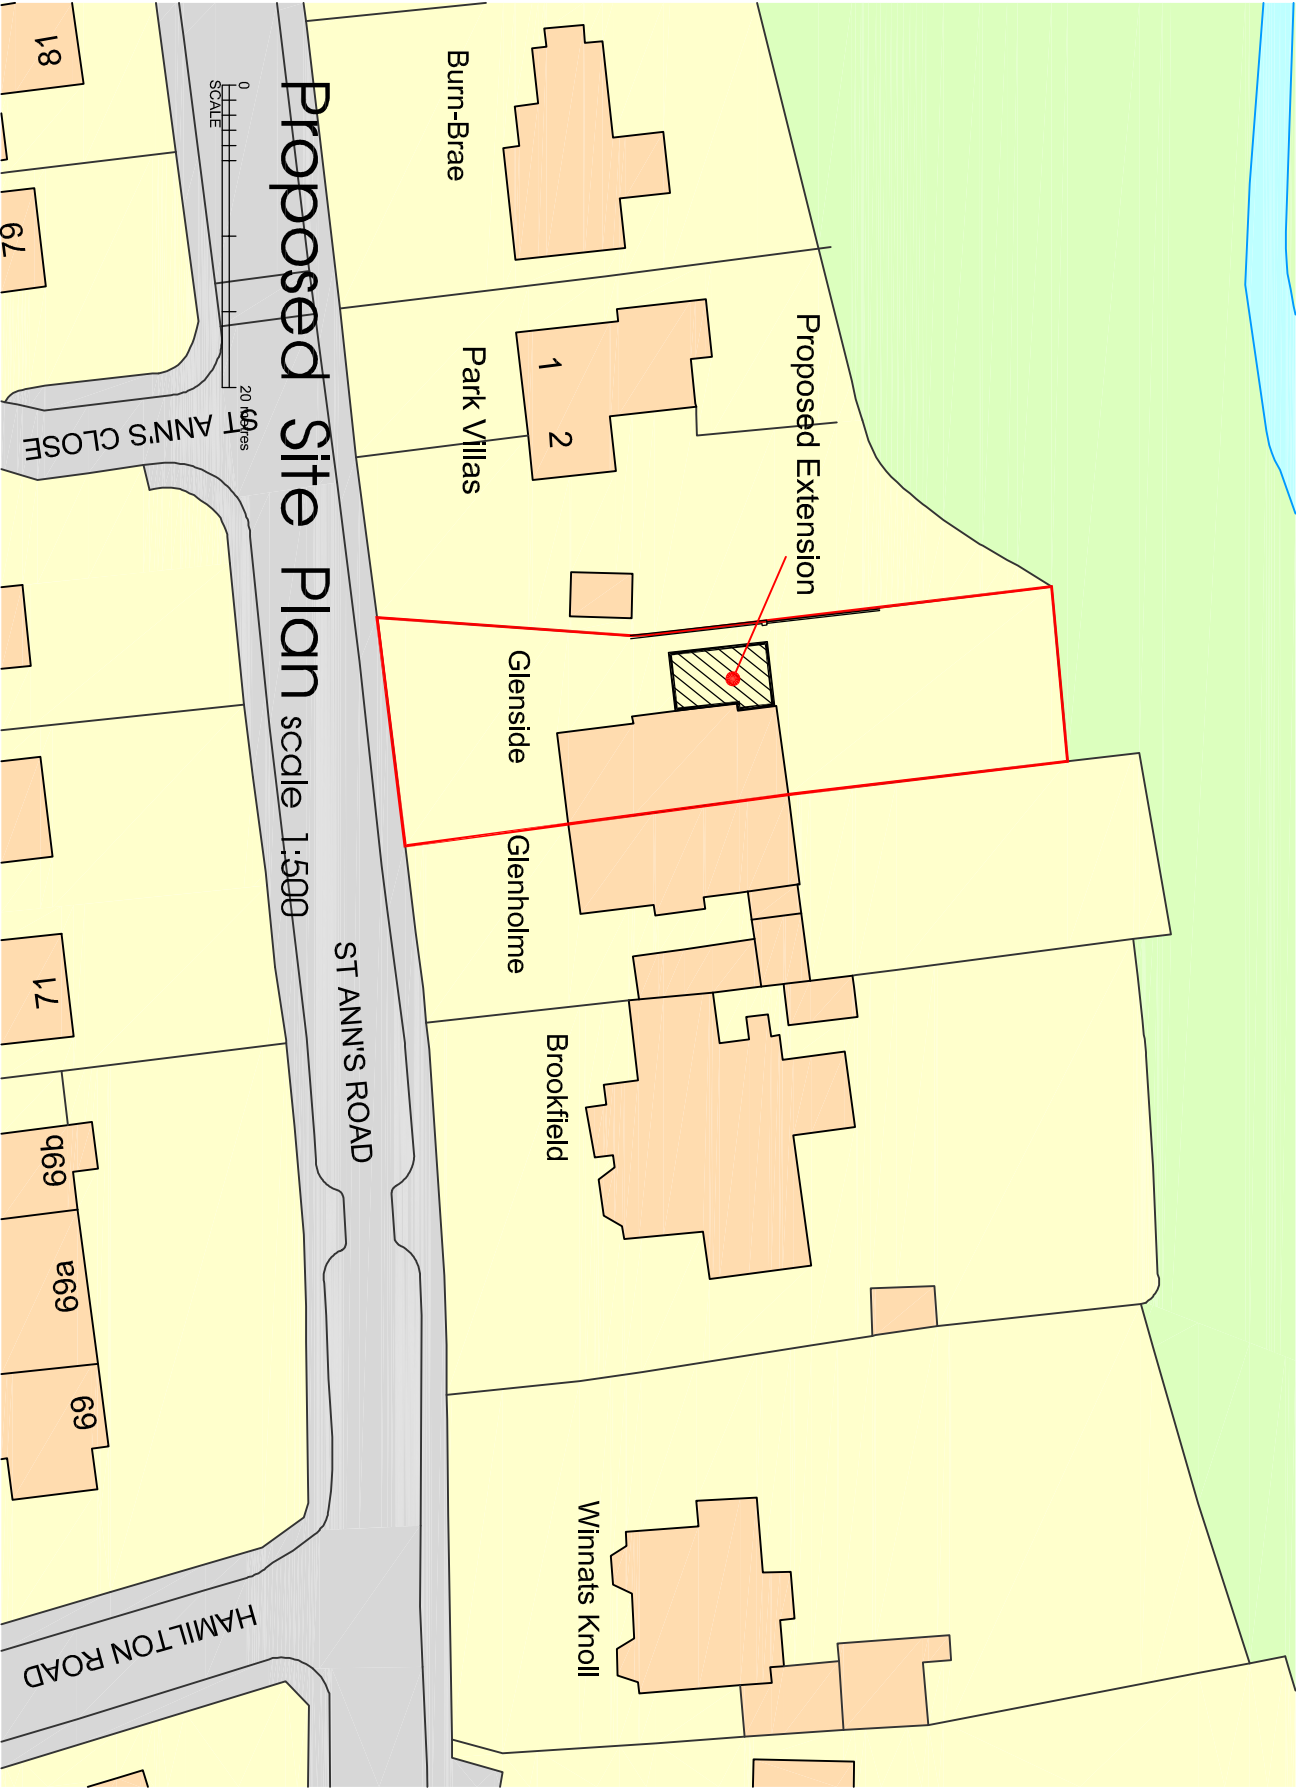


- do not scale dimensions from this drawing
- all dimensions to be checked on-site and discrepancies
to be reported to the architects

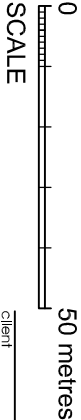

Location Plan

scale 1:1250

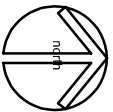

client

project
Proposed Extension to Existing Dwelling
Glenside, St. Ann's Road, Prestwich,
Manchester, M25 9QE

title
Site and Location Plan

drawing number
1212:01

revision
A

scale
As shown A3

drawn by
RH/SB

date
Mar 22

status

fisk
& associates
architects

20 chorley road, swinton, manchester, m27 5oj
t - 0161 793 5300 e - info@rnfisk.co.uk

