




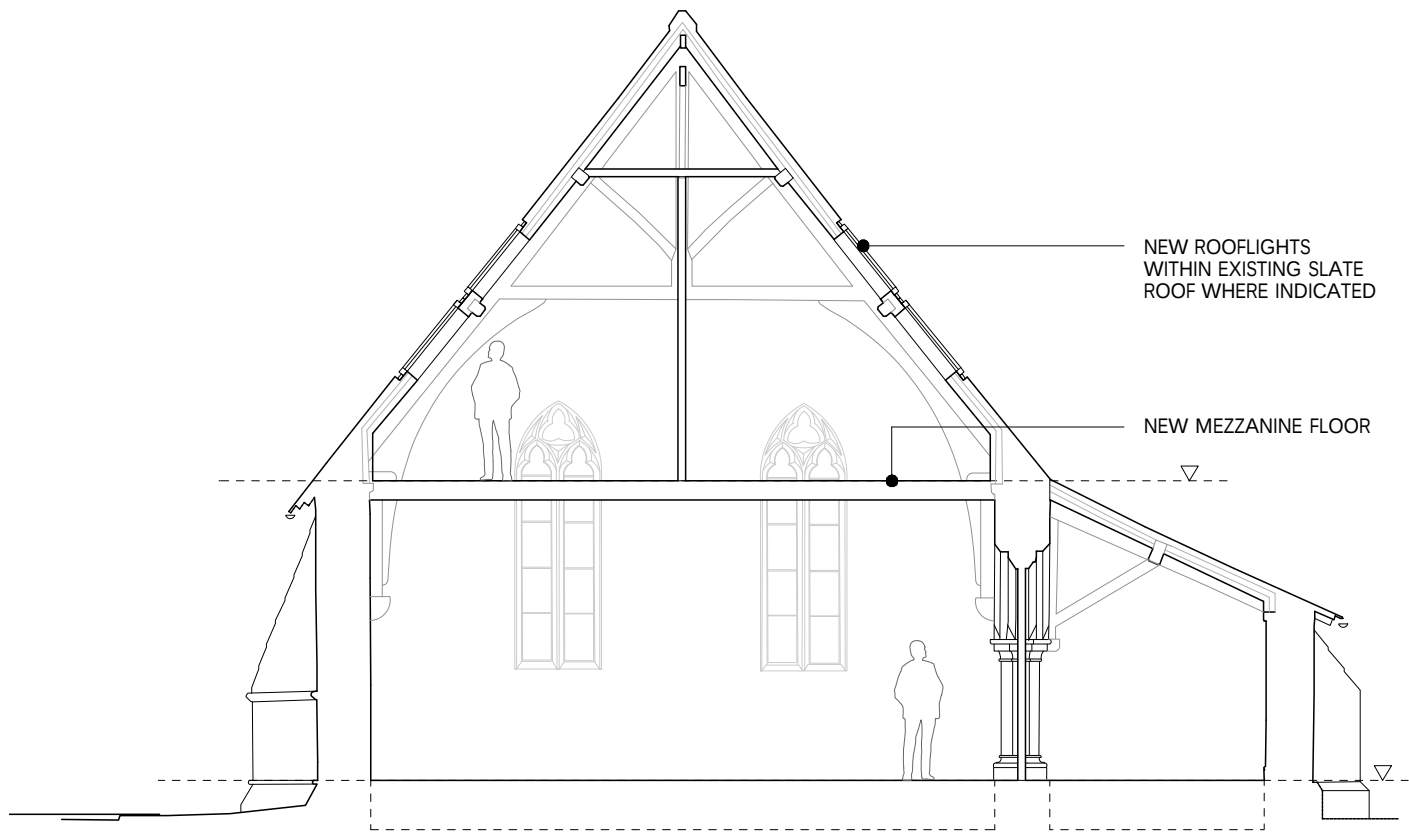


SECTION A-A

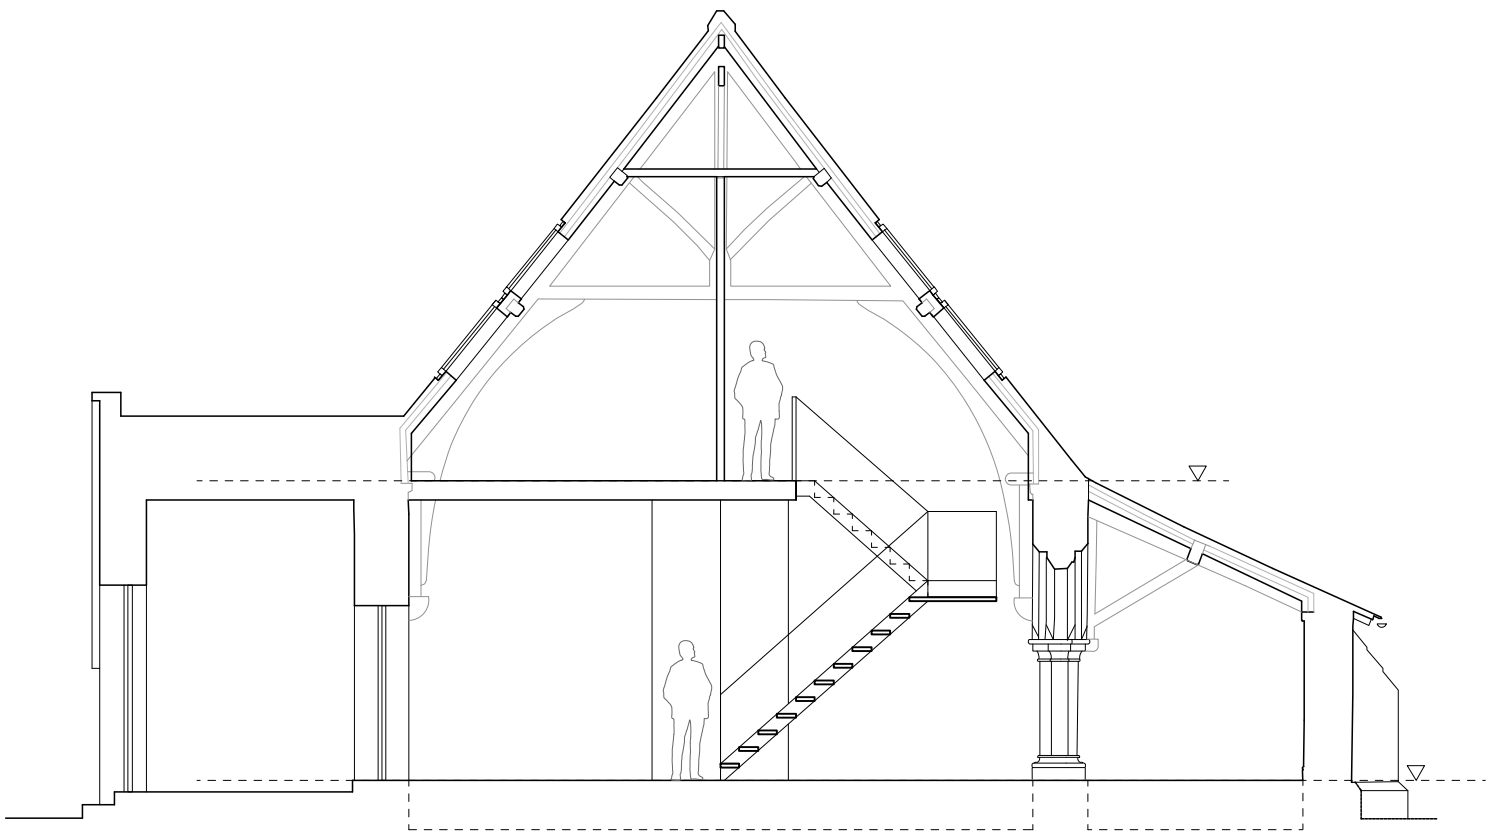

SECTION B-B

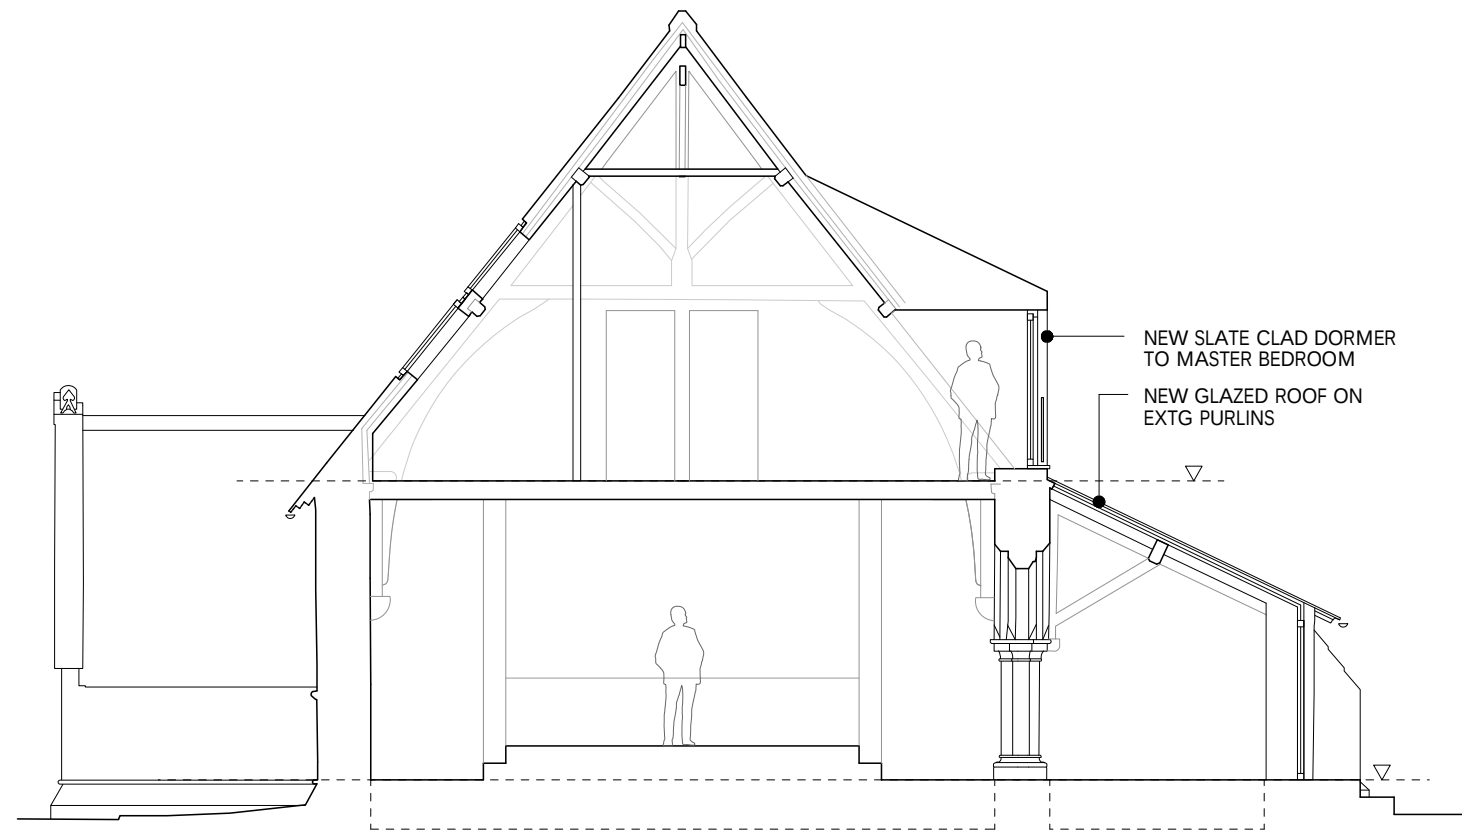

SECTION C-C

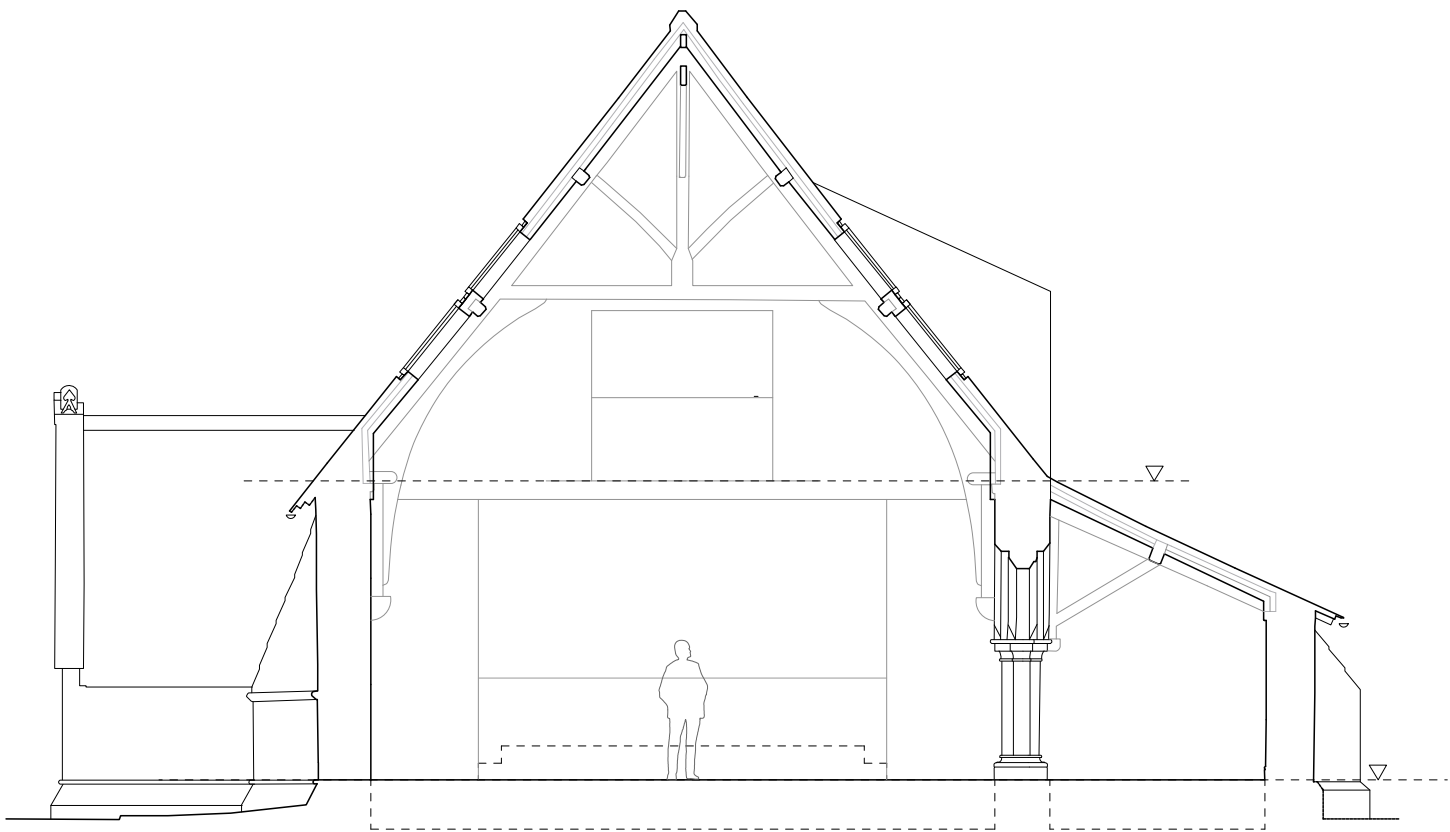

SECTION D-D

Rev D - 04/22 - Rooflights and dormer amended
 Rev C - 03/22 - Rooflights amended, roof glazing added
 Rev B - 02/22 - People added for scale
 Rev A - 01/22 - Dormer omitted to Bed 2, dormer to Bed 1 enlarged



Jonathan Davidson Architects

Architecture, Planning & Industrial Design

47 Hilton Street
 MANCHESTER
 M1 2EF

t: 0161 711 0835
 e: inbox@jddavidsonarchitects.com
 w: www.jddavidsonarchitects.com

Client Mr D Apenteng

Project **St John in the Wilderness**
 Whalley Rd, Shuttleworth

Scale & Date 1:100 @ A3 Sept 2021

Document **Planning Drawing**
 Proposed Sections
 Status For information

Doc Ref	367	PD	0012	D
---------	-----	----	------	---