





EXISTING
GABLE



EXISTING
WINDOW

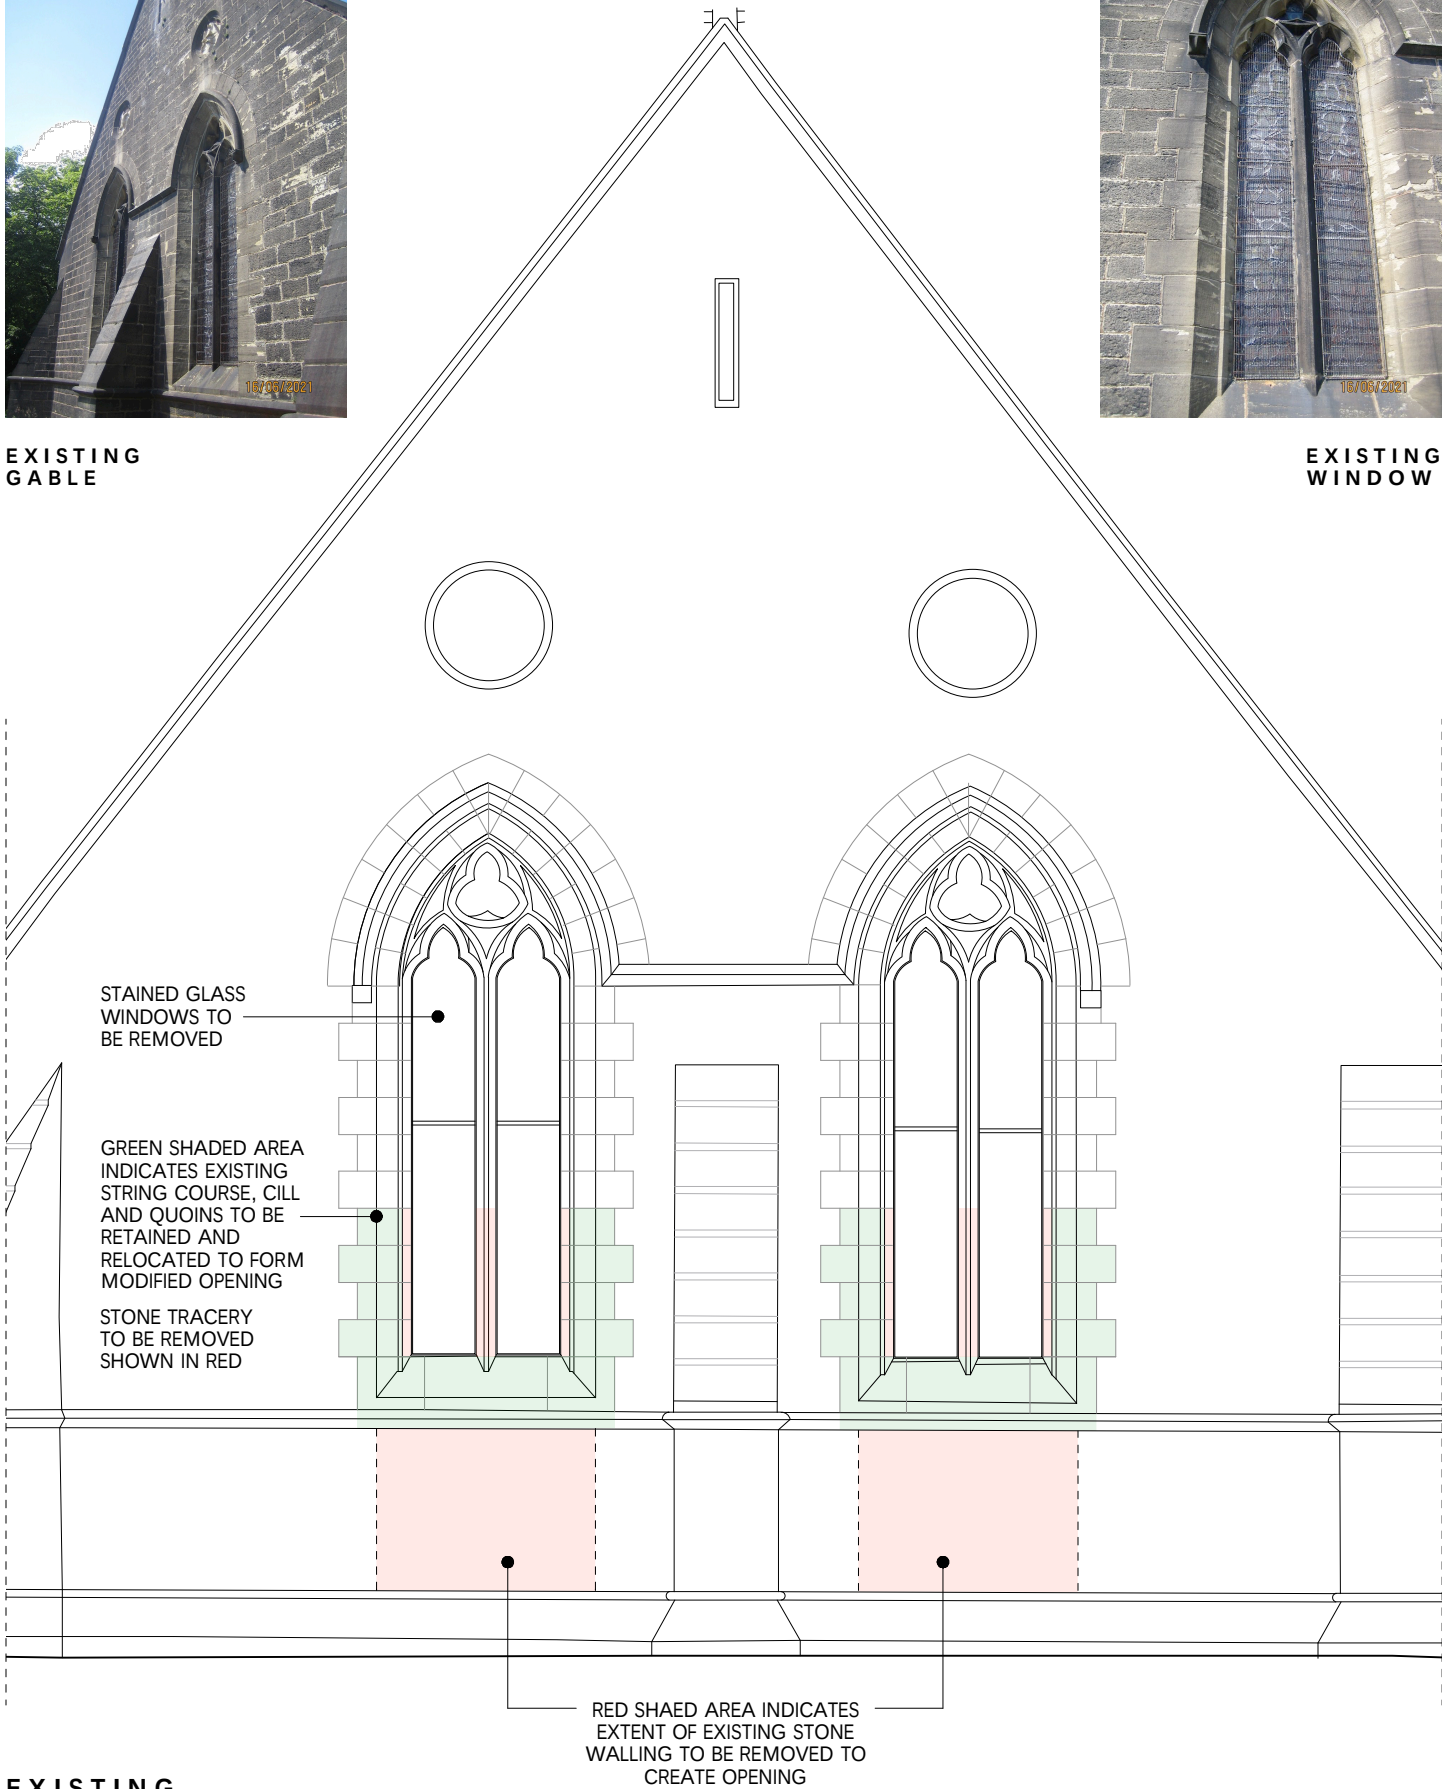

EXISTING

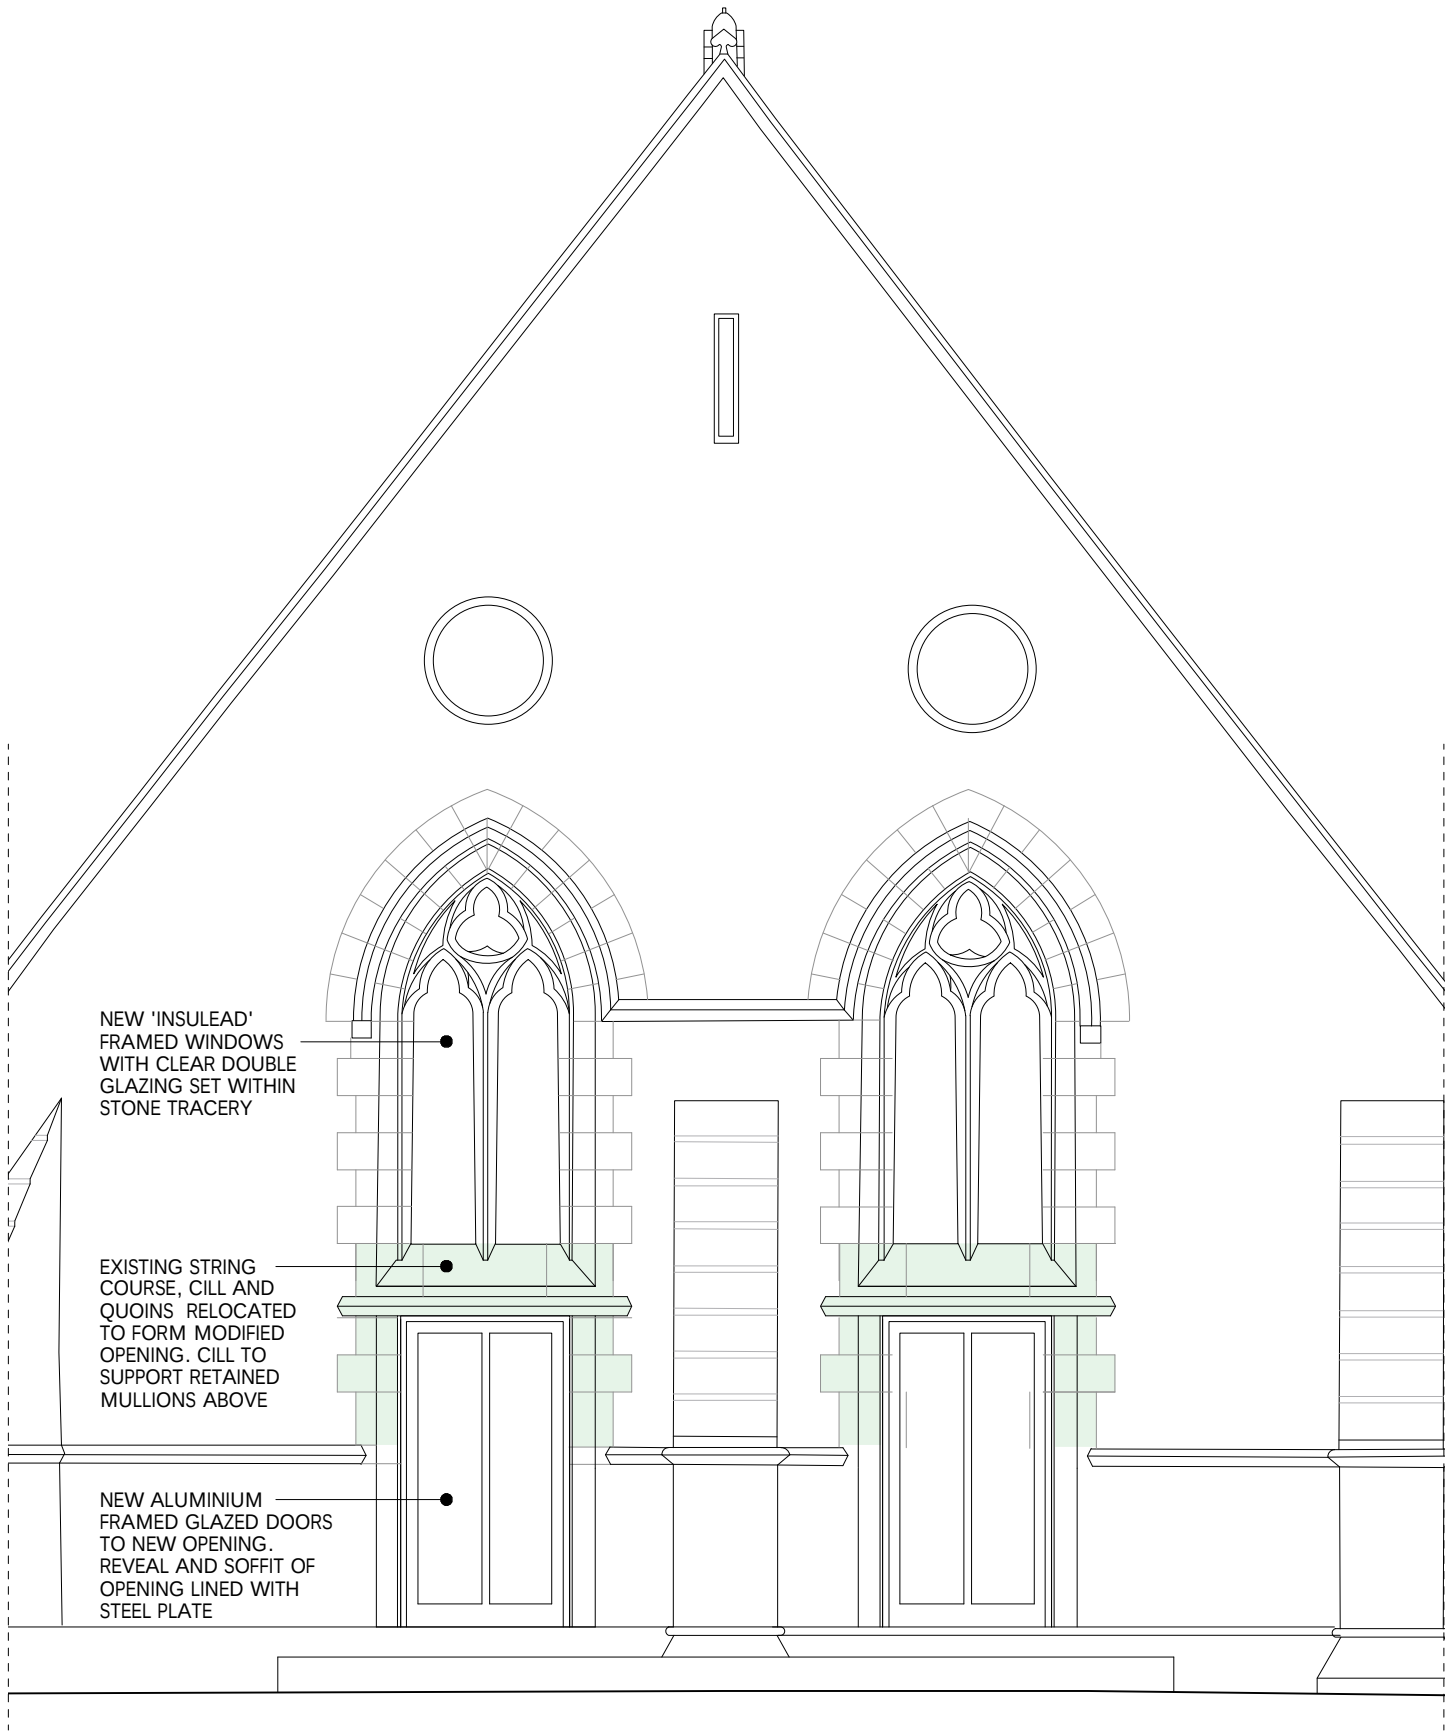

PROPOSED



Jonathan Davidson Architects

Architecture, Planning & Industrial Design
47 Hilton Street
MANCHESTER
M1 2EF
t: 0161 711 0835
e: inbox@jddavidsonarchitects.com
w: www.jddavidsonarchitects.com

Client Mr D Apenteng

Project **St John in the Wilderness**
Whalley Rd, Shuttleworth

Scale & Date 1:50 @ A3 Sept 2021

Document **Planning Drawing**
Status **South Elevation Alterations**
For information

Doc Ref 367 PD 0015 -