



PLANNING

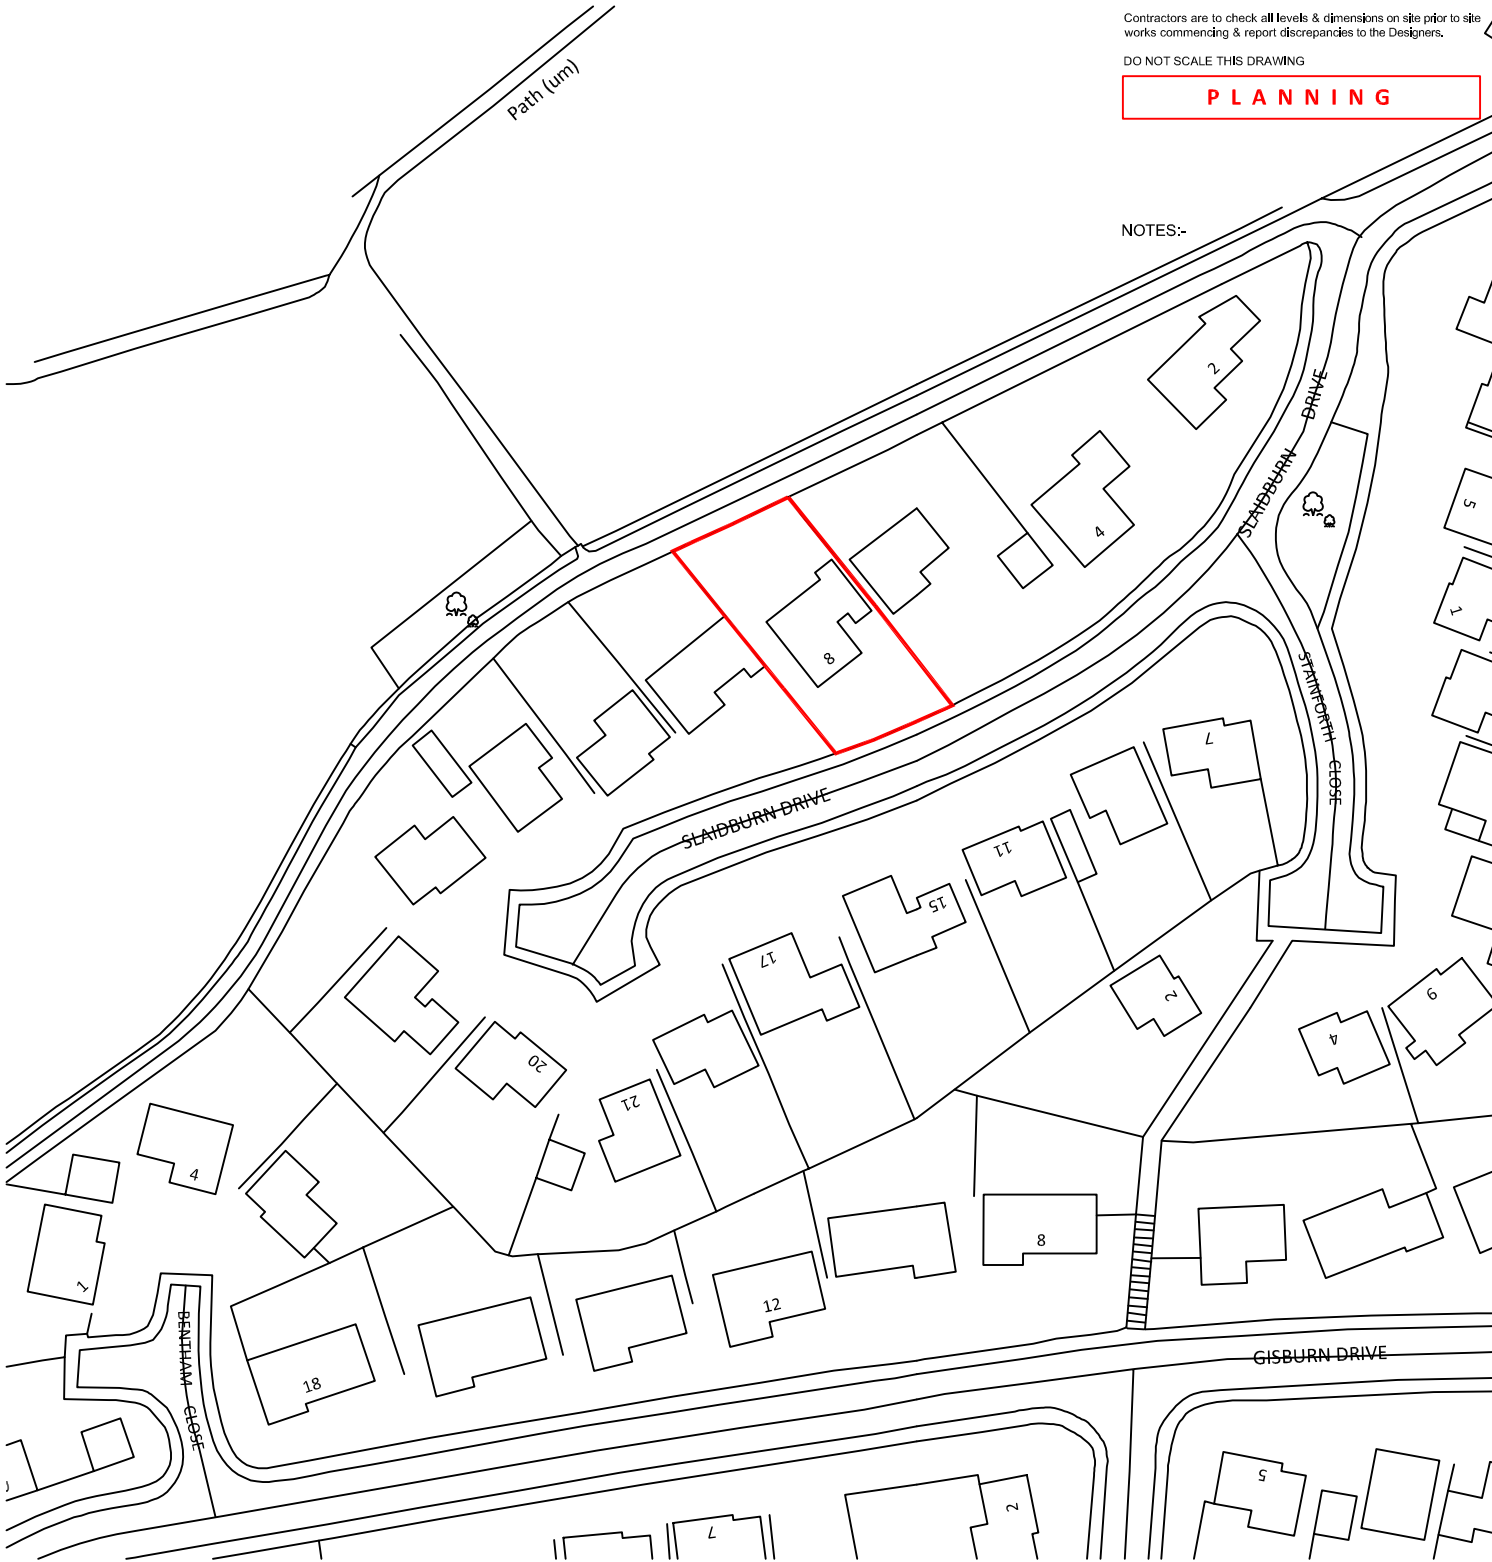

Site Location Plan
Scale 1:500 @ A4

NOTES:-
Site area denoted with red line — equates to:-
Approx. 556m² / 0.0556 Hectares / 0.137 Acres

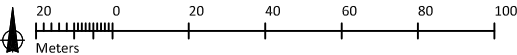

rev	description	by	date
Project:	Proposed Extension and Refurbishment at 8 Slaidburn Drive, Walshaw, Bury, BL8 3DG		
Title:	Site Location Plan		
Client:	Mr Toni Hankins		
Drawn By:	AL	Checked By:	BJ on 10/07/2023
Original Size:	A4	Project Number:	22113
Drawing Number:	SI-XX-DR-A-1001		

JENKINS

DESIGN SERVICES

ARCHITECTURE
INTERIOR
DESIGN
PROJECT
MANAGEMENT
COM
CO-ORDINATOR
BUILDING
CONSULTANCY

JENKINS DESIGN SERVICES LTD
2/A HOUGHTON STREET, BURY,
LANCASHIRE, BL9 0DA
0161 253 7272
E: TEAM@JENKINS-DESIGN.CO.UK