



EXISTING MATERIALS

- PROPOSED INTERLOCKING CONCRETE ROOF TILES TO AN APPROX 35° HIPPED/PITCHED ROOF SCAPE (PRICE TBC ON SITE!!)
- BLACKUPVC RAL COLOUR COATED PLASTIC RAINWATER CUTTERS/DOWN SPOTS - WHITE FASCIA/SOFT BOARDS & EAVES
- RUSTIC CLAY OUTER WARE FACE BRICKS IN 1:3 C/S NATURAL MORTAR AND STEELWIRE BOND WITH CONTRASTING SOUTHERN BOND COURSES ABOVE/BELOW DOOR/WINDOW OPENINGS, BELOW SOFFITS etc
- WHITE UPVC PROF W/ DOUBLE GLAZED DOOR/WINDOW FRAMES, SECTIONS AND CASEMENTS.

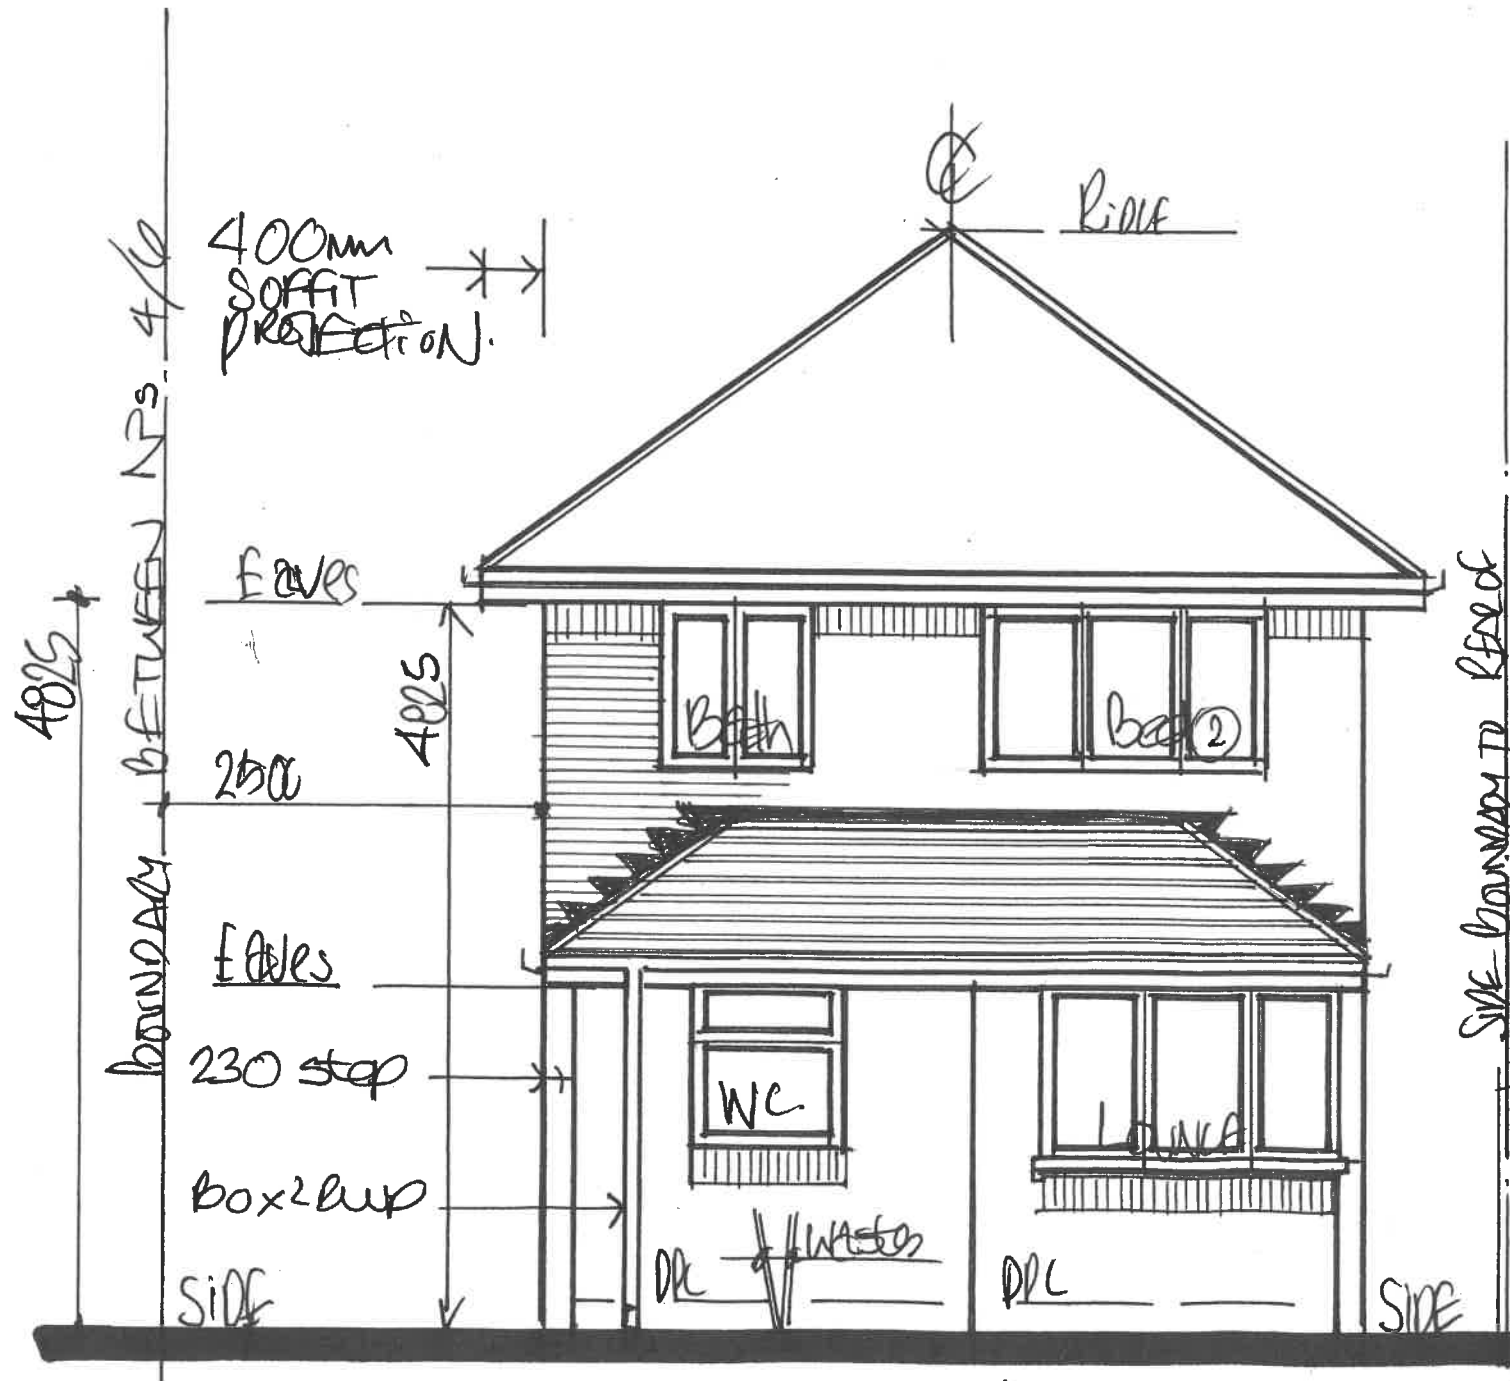

1:50 EXISTING "FRONT" ELEVATION

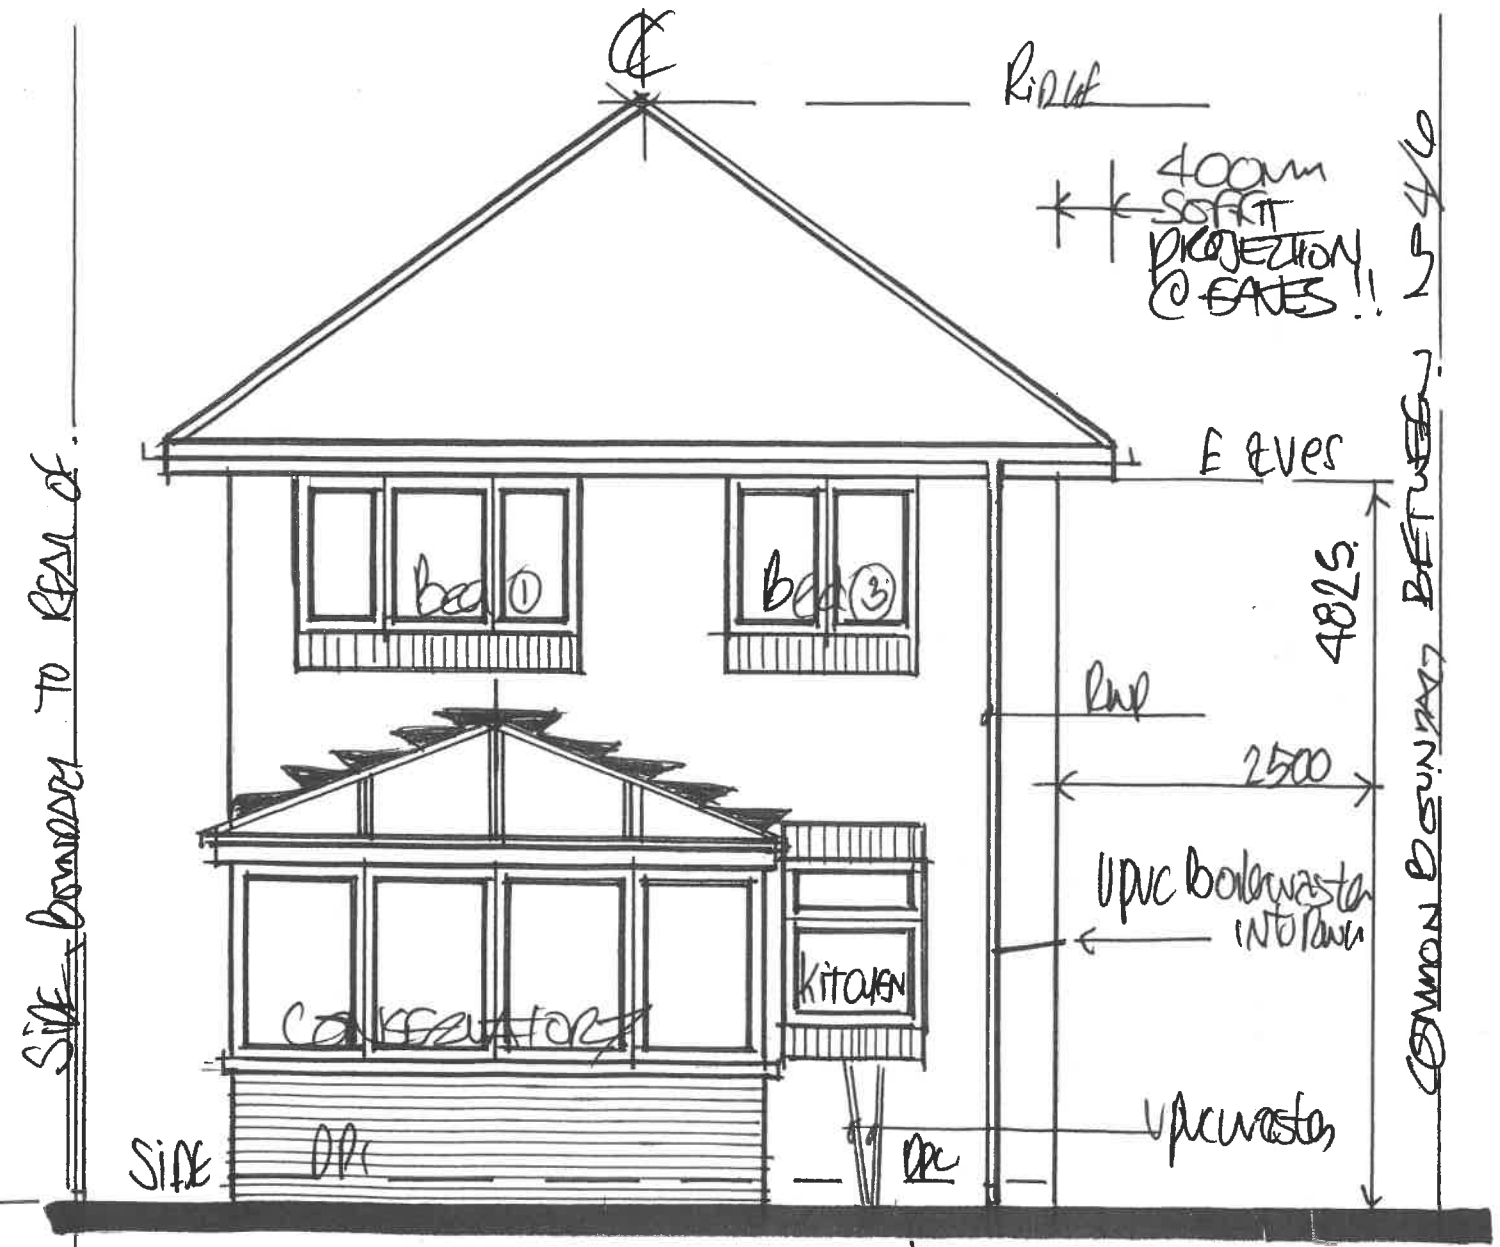

AND EXISTING "REAR" ELEVATION