


PROPOSED SITE LAYOUT

1:200 @ A4

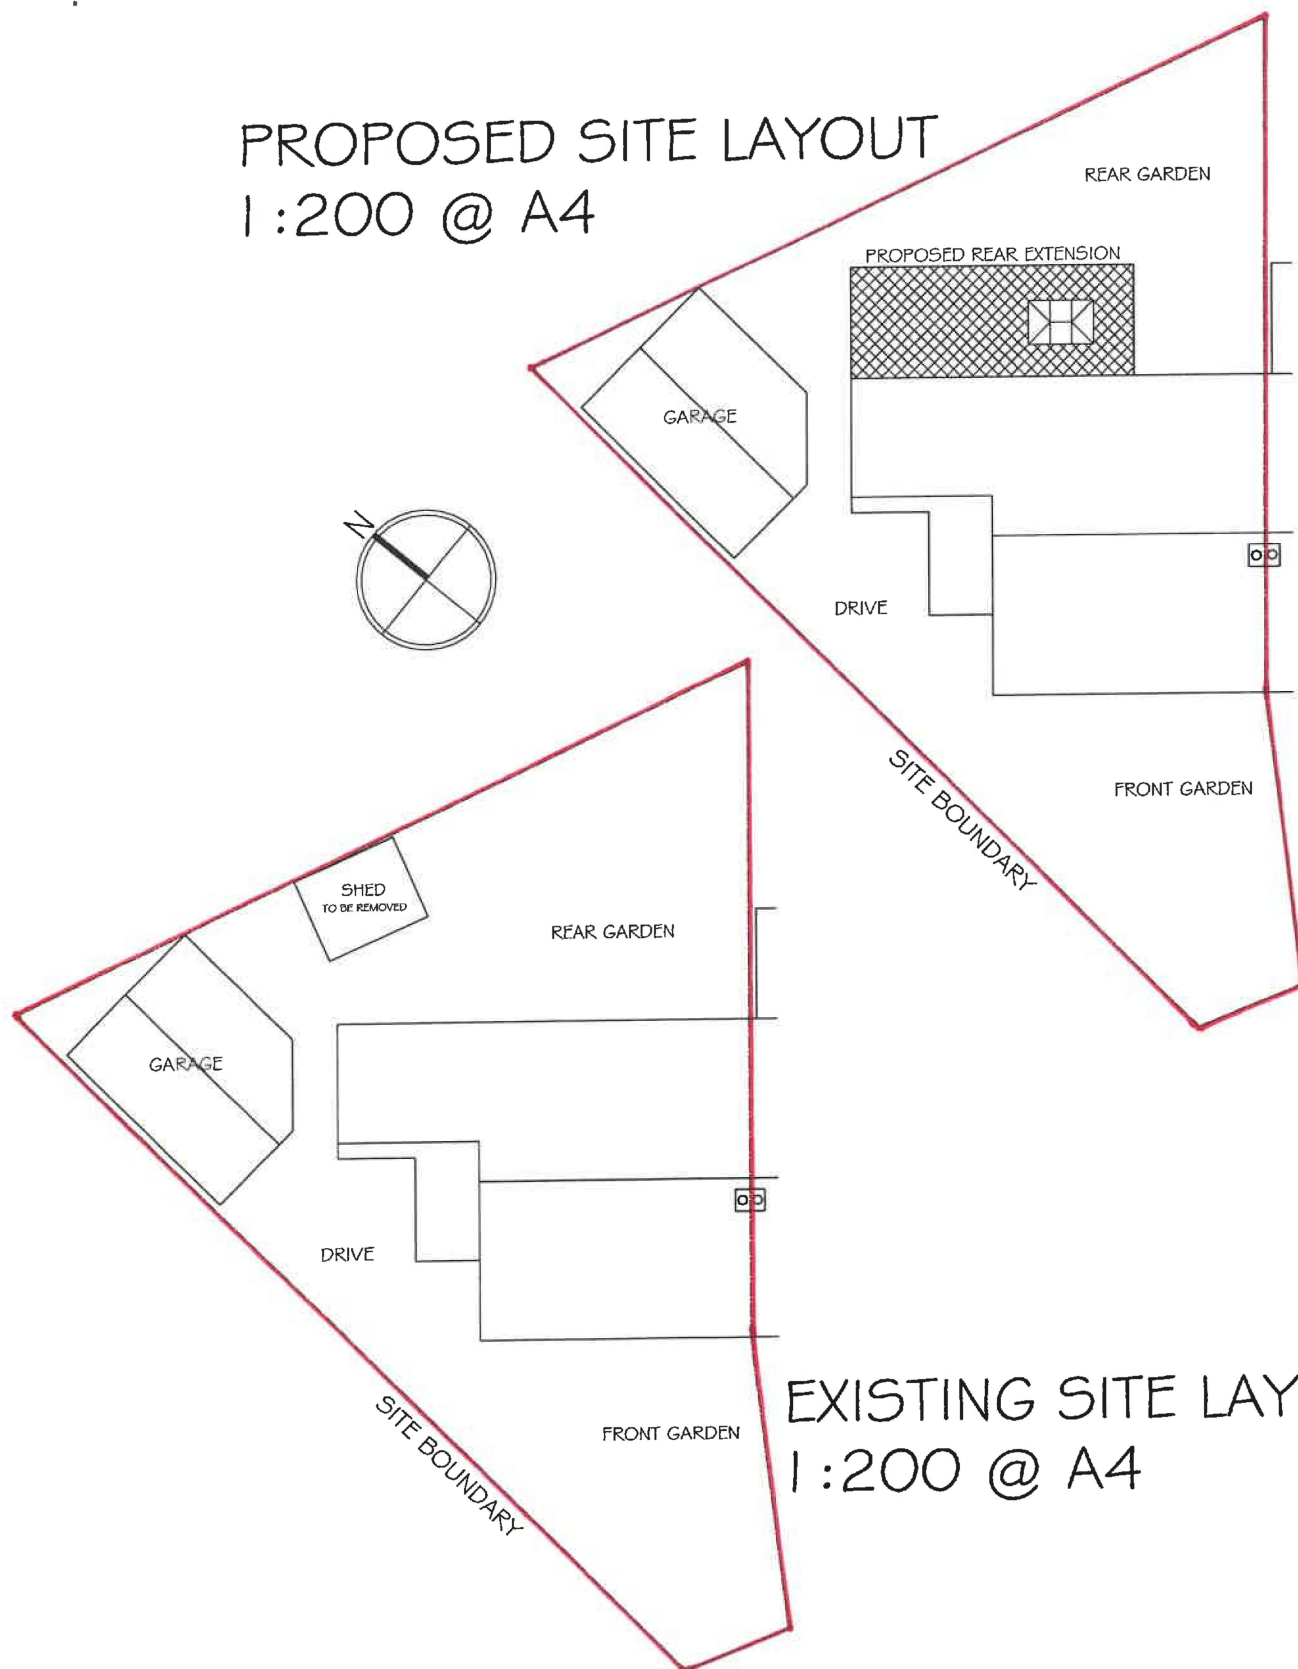

EXISTING SITE LAYOUT

1:200 @ A4

NON-MATERIAL AMENDMENT FOLLOWING A GRANT OF PLANNING PERMISSION

PROPOSED SINGLE-STOREY REAR EXTENSION:
6 CONWAY CRESCENT
GREENMOUNT
BURY
LANCASHIRE
BL8 4EG

April 2024