


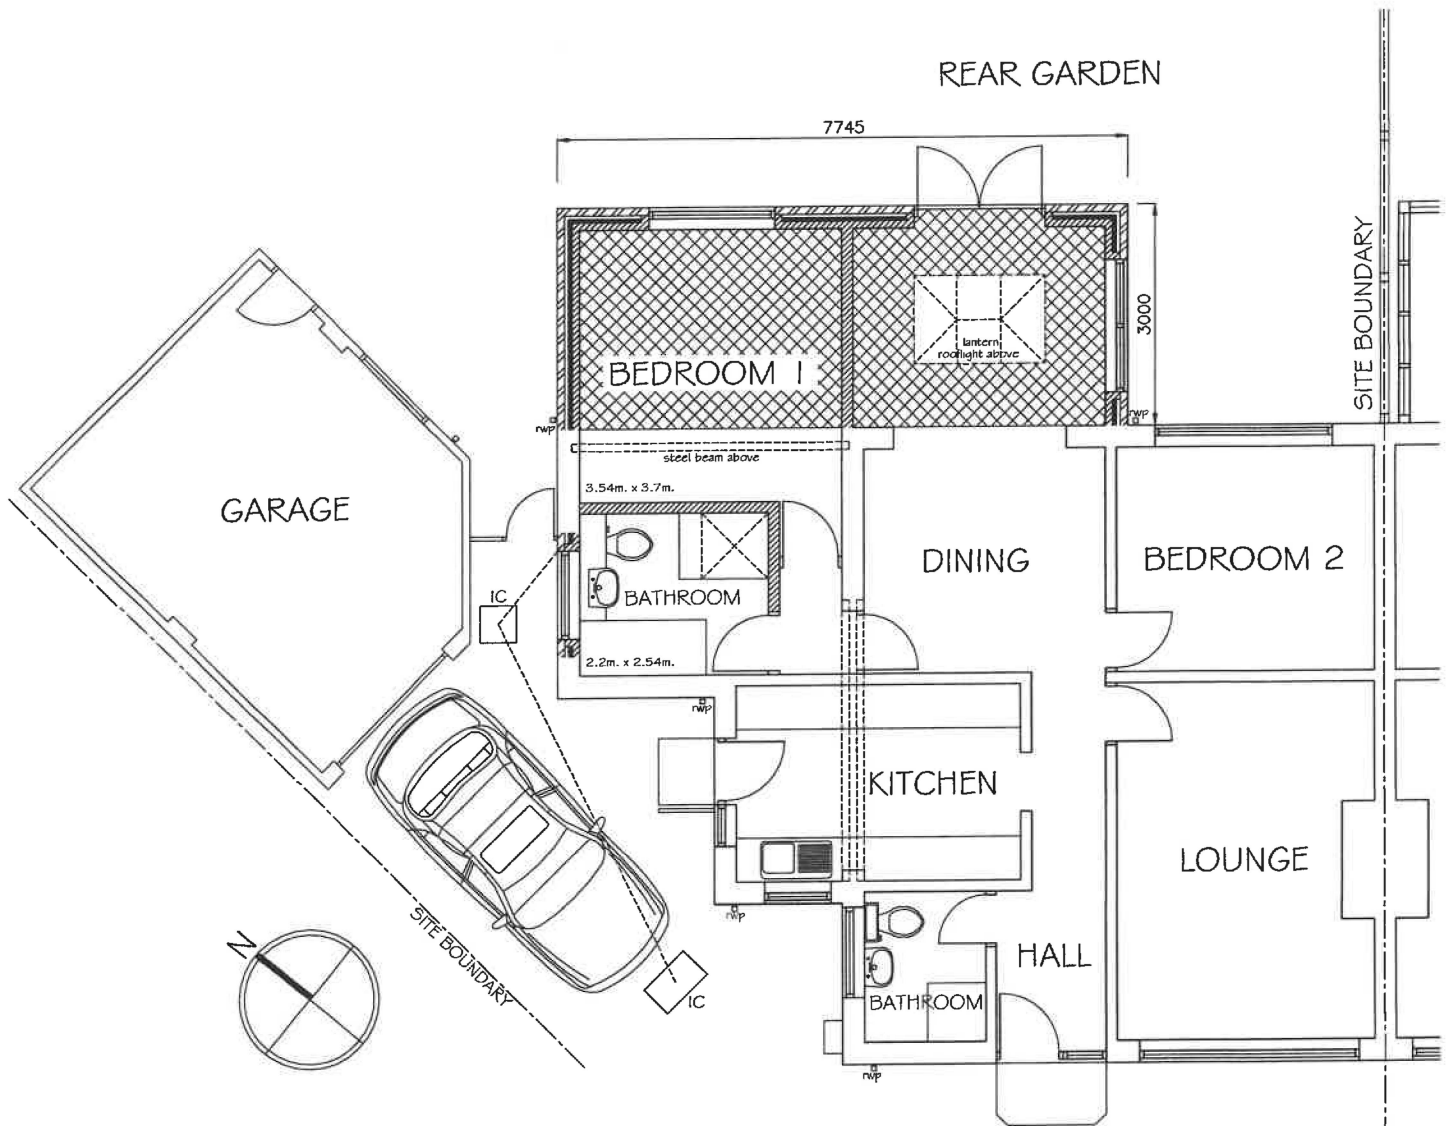

PROPOSED GROUND FLOOR LAYOUT 1:100 @ A4

ADDITIONAL FLOOR AREA

23.24 sq.m. [GROSS]

19.29 sq.m. [NETT]

NON-MATERIAL AMENDMENT FOLLOWING A GRANT OF PLANNING PERMISSION

PROPOSED SINGLE-STOREY REAR EXTENSION:
6 CONWAY CRESCENT
GREENMOUNT
BURY
LANCASHIRE
BL8 4EG

April 2024