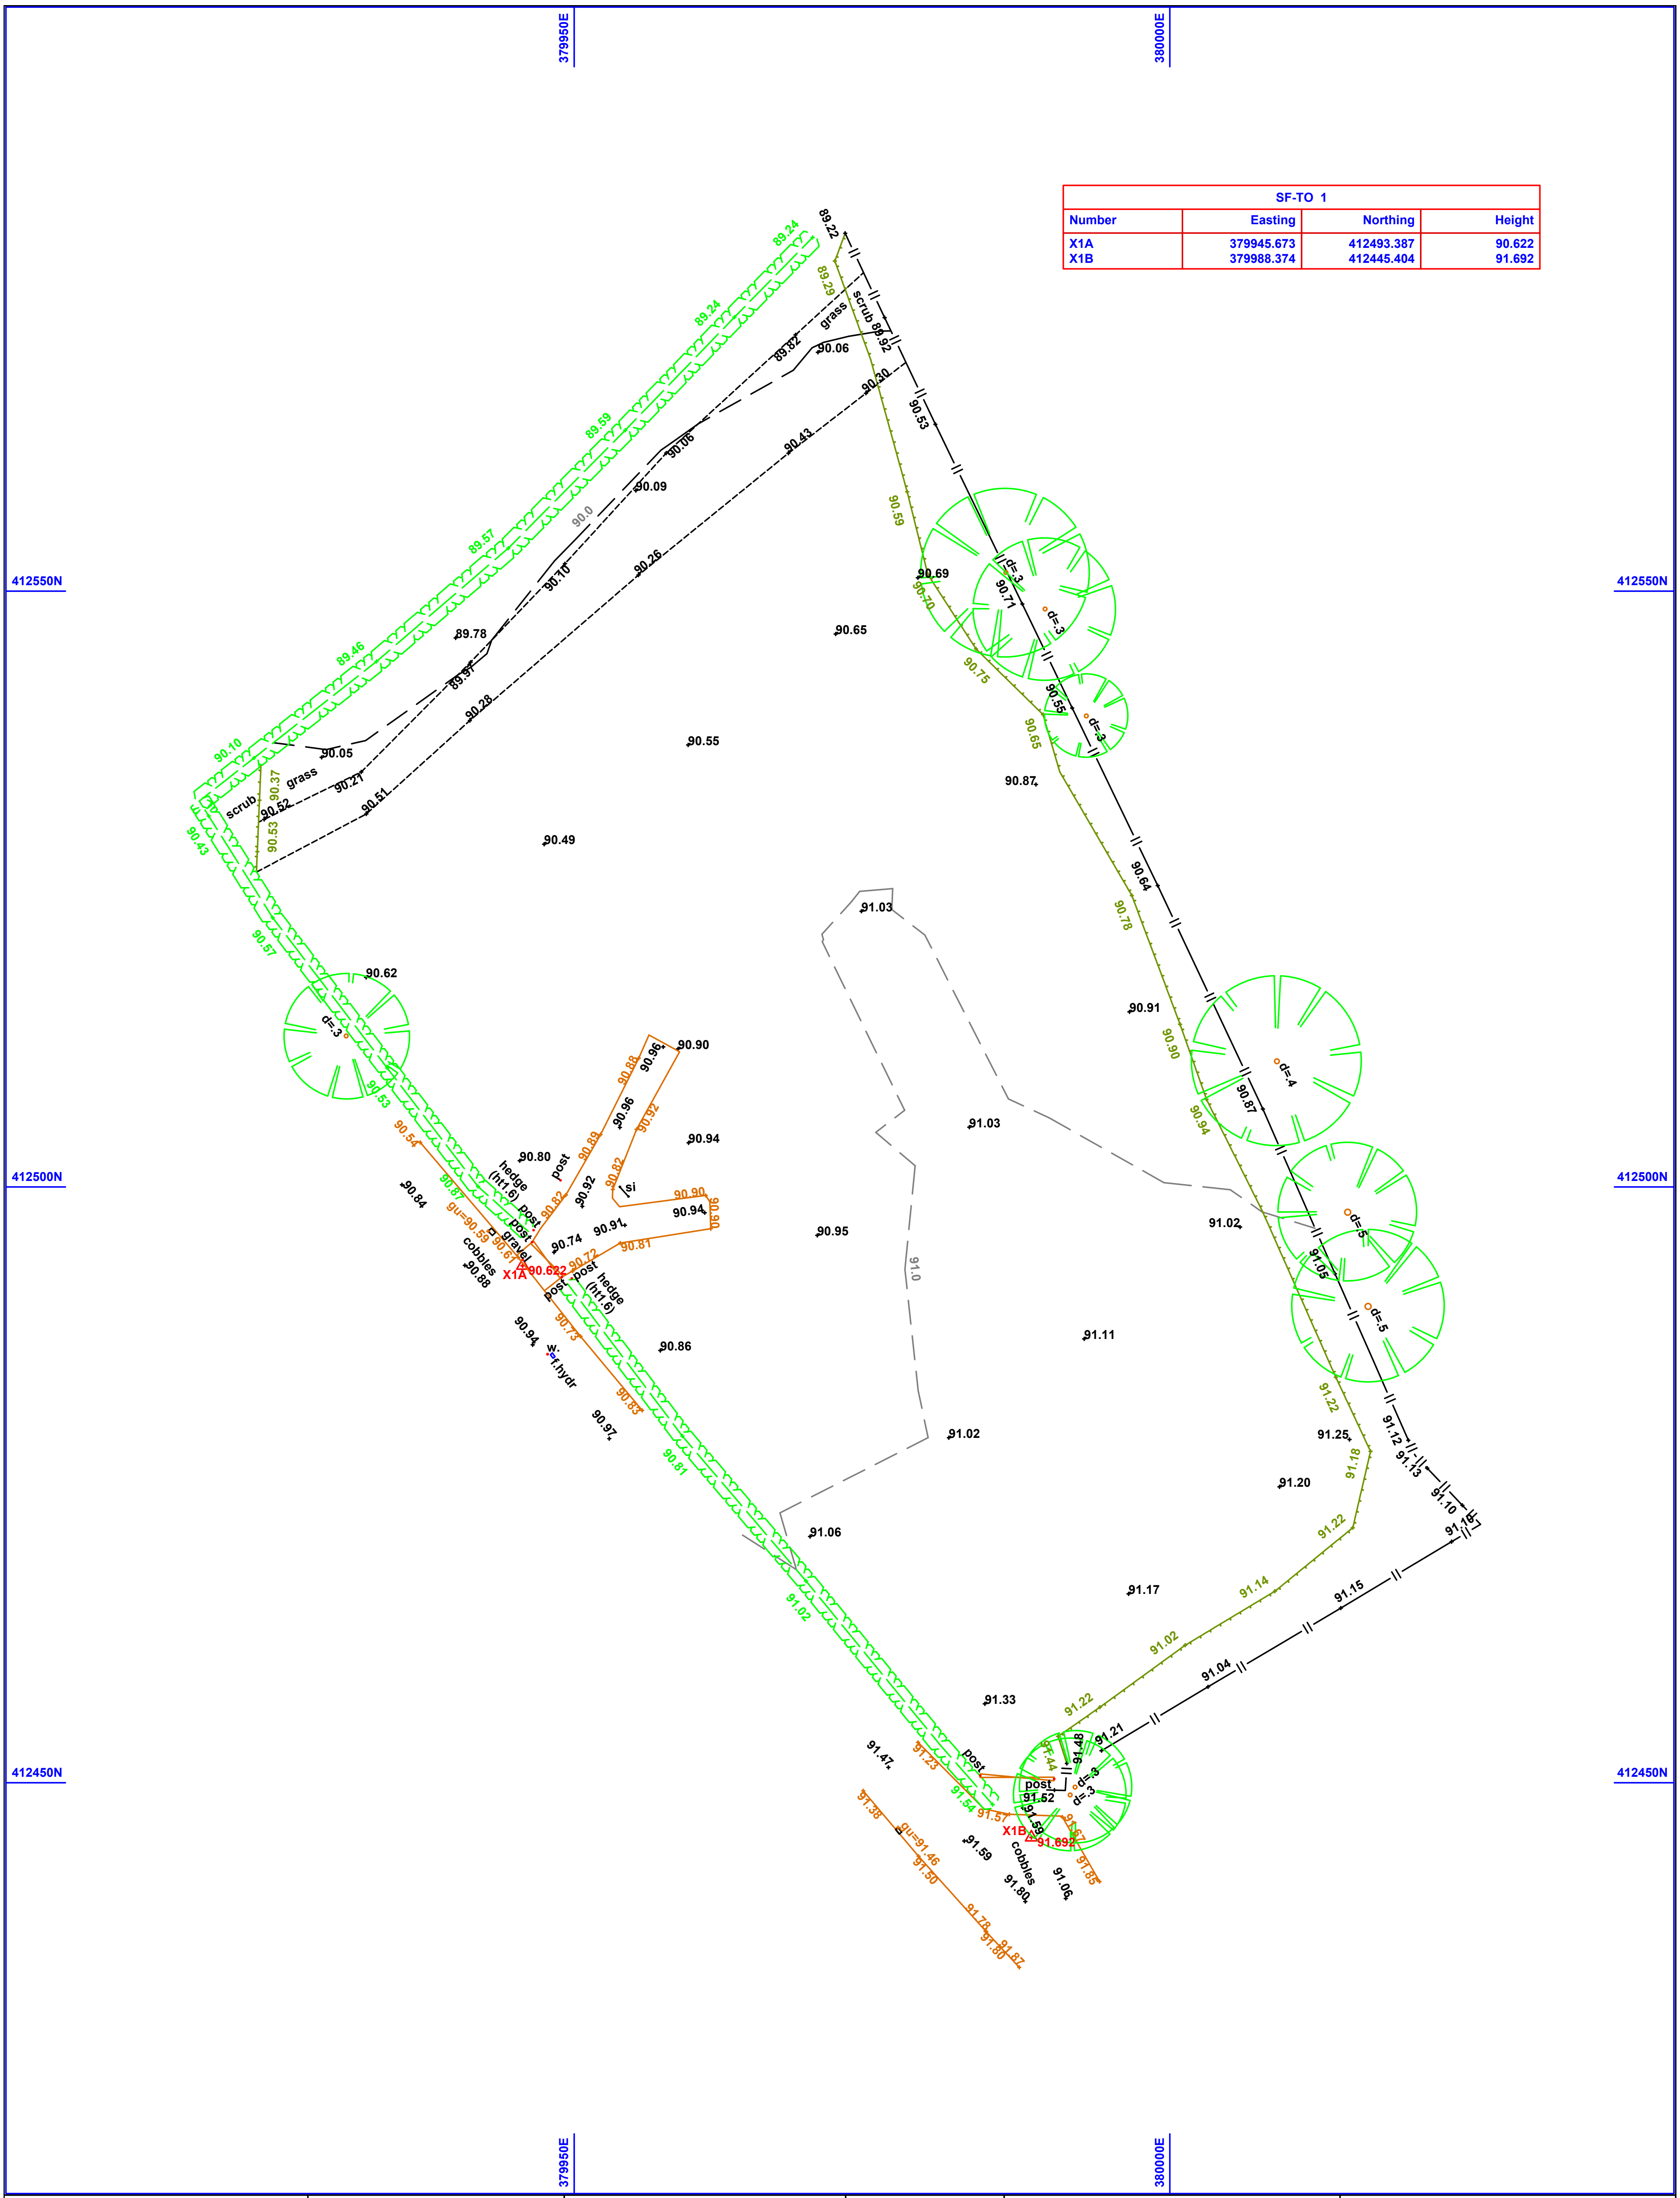


SF-TO 1			
Number	Easting	Northing	Height
X1A	379945.673	412493.387	90.622
X1B	379988.374	412445.404	91.692

Site Surveying Services Ltd

Unit 9
Twin Brook Business Park
Twin Brook Road
Clitheroe BB7 1QX
Tel: 01200 438320

surveyors@sitesurvey.co.uk

Setting out & Control Surveys
Topographic & Volumetric Surveys
GPS Specialists using GPS post process to tie in any site to OS without trig points or BM.

Construction Line Registered.
TSA Member.

construction line

THE SURVEY ASSOCIATION

Client / Location: Proffitts-Burrs Country Park, Bury	Revision: A
All work to our standard terms & conditions (see website for details)	Drawn By: MK — Checked By: HW
To local grid based on ostn15/osgm15 All work to sss specification, some by gps, contact us regarding details	Date: 09.04.21
	Scale: 1:500 @ A3
Drawing Number: sss-9648	