


Burrs Country Park

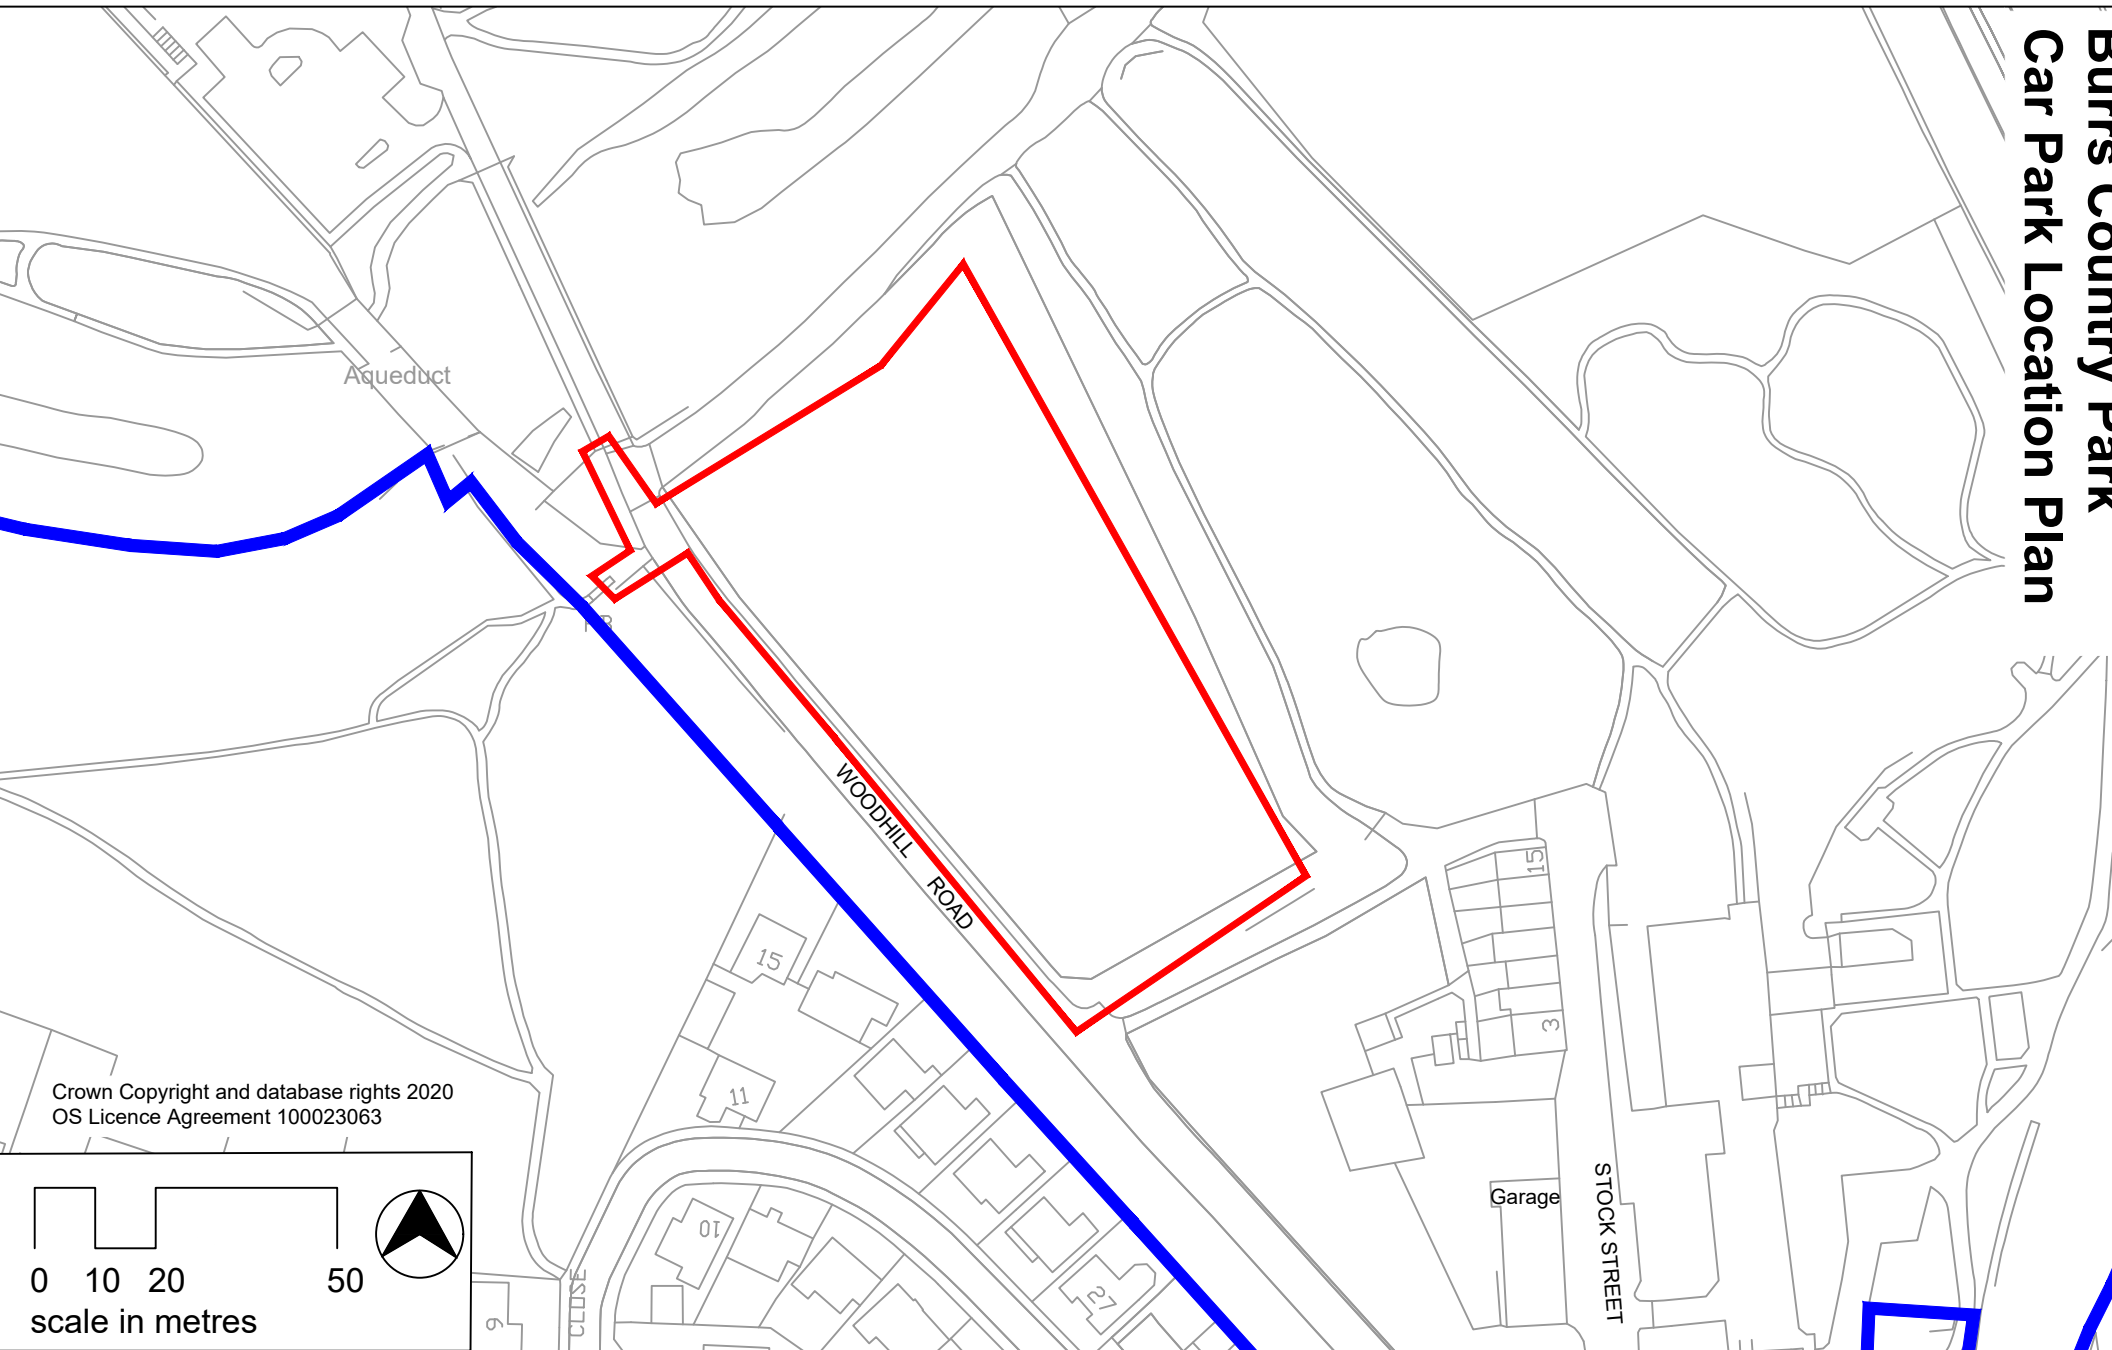

Crown Copyright and database rights 2020
OS Licence Agreement 100023063



Notes

- 1) Figured dimensions to be taken.
Do not scale dimensions. Contractors must verify all dimensions on site before preparing shop drawings or commencing any work.
- 2) Copyright © This drawing must not be reproduced without the permission of Proffitts CIC
- 3) Reproduced from 1998 Ordnance Survey mapping with permission of the controller of HMSO.

DATE	REVISION NOTES	ISSUE	CHKD
DESIGN	PLANNING	TENDER	CONTRACT

KEY

 land owned by BMBC Development area

PROFFITTS - INVESTING IN COMMUNITIES
Tel: 01204 778907
email: communities@proffittscic.com
twitter: @proffittscic
www.proffittscic.com

CLIENT			
BuryCouncil/Friends of Burrs			
PROJECT			
Burrs Overspill Car Park			
TITLE			
Location Plan			
SCALE	DATE	DRAWING NO.	
1:1250@A4	17.02.2021	233/L01	
DRAWN BY	CHECKED BY	PROJECT CODE	ISSUE
RG	MP	233	