
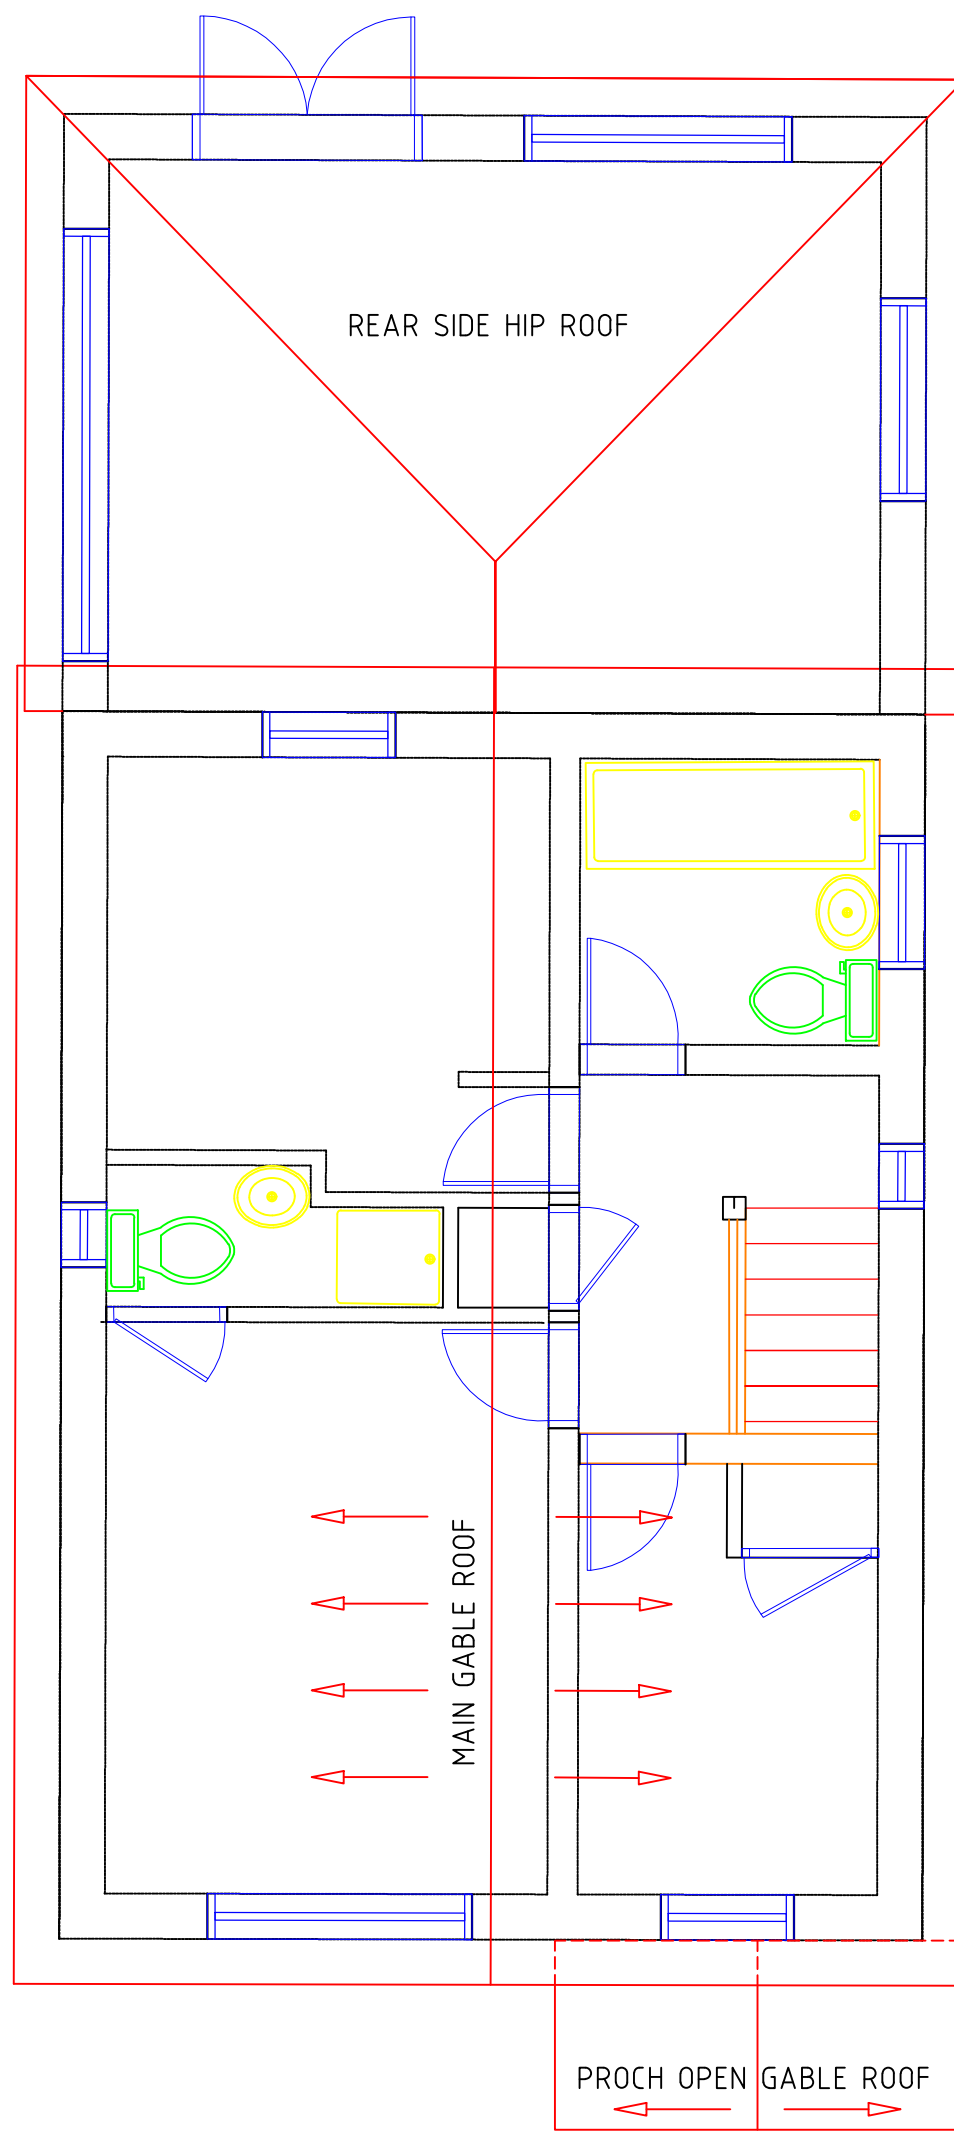
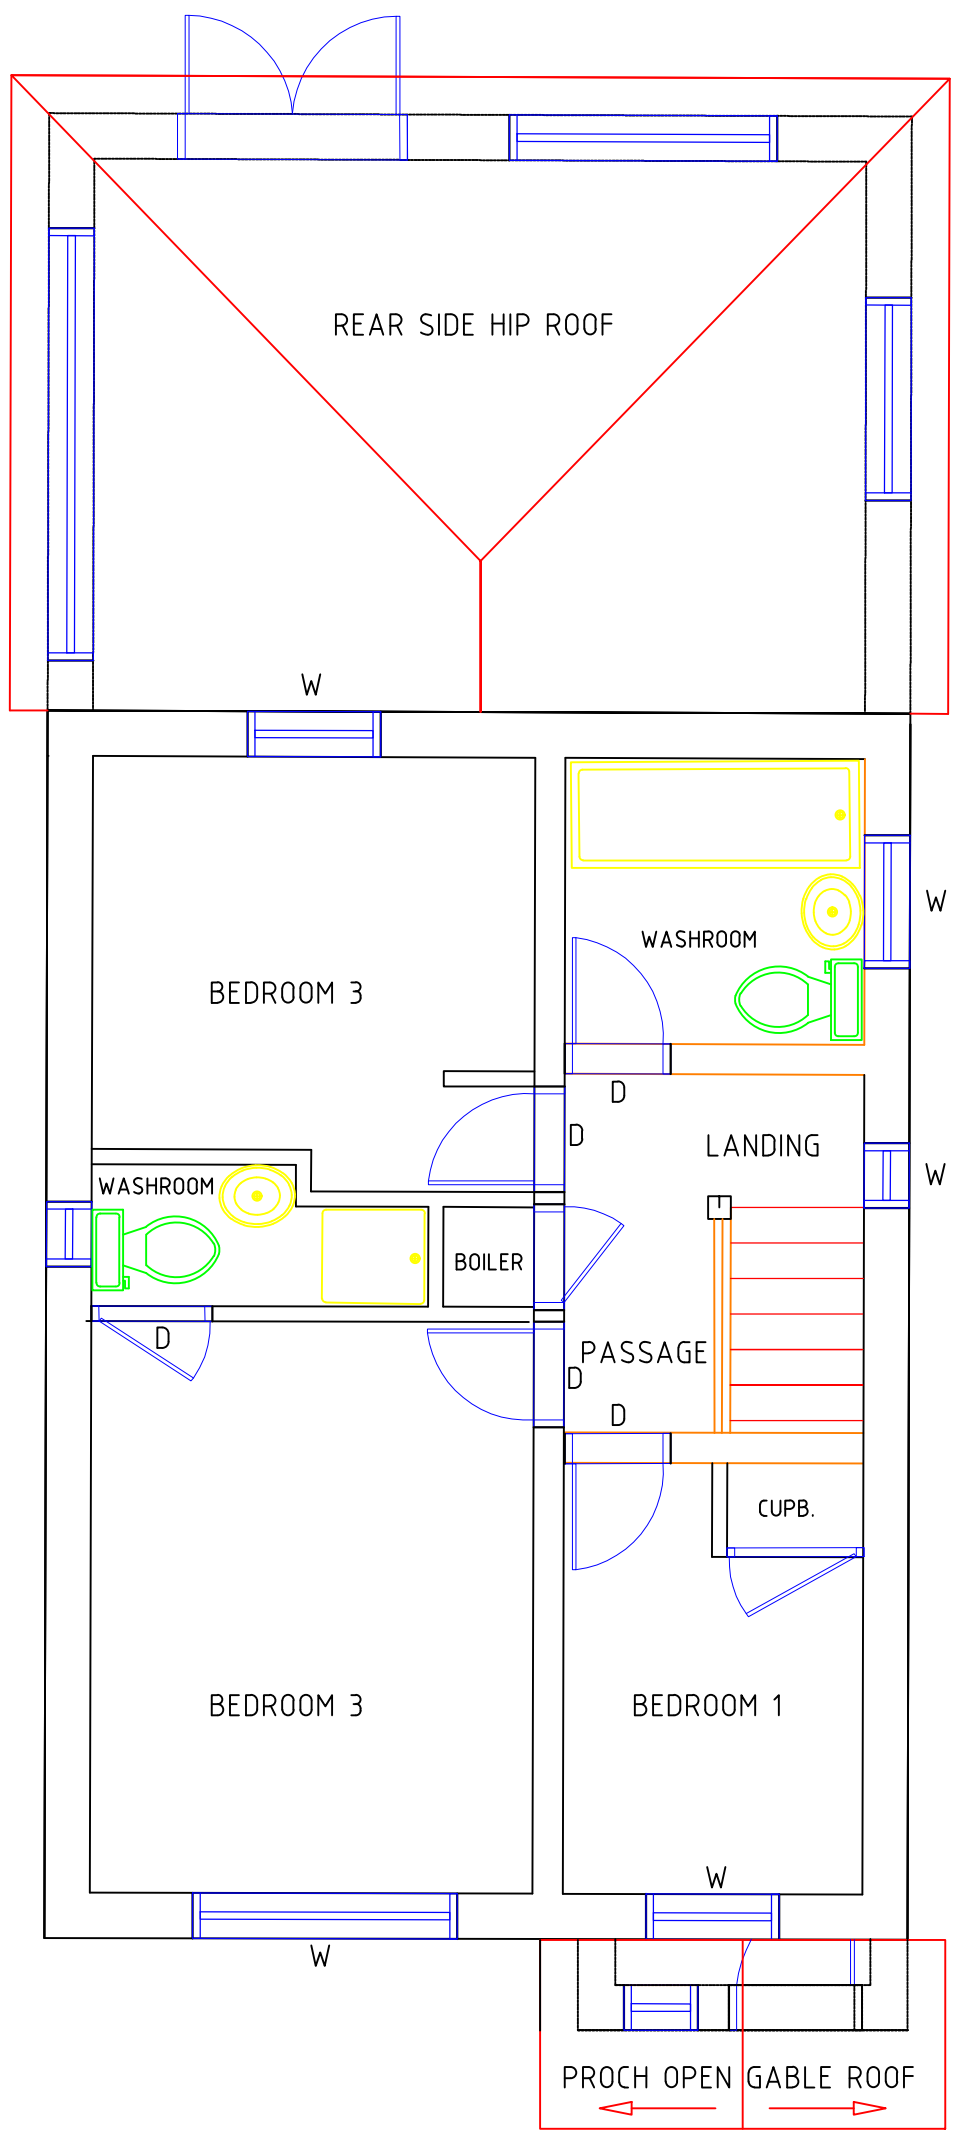


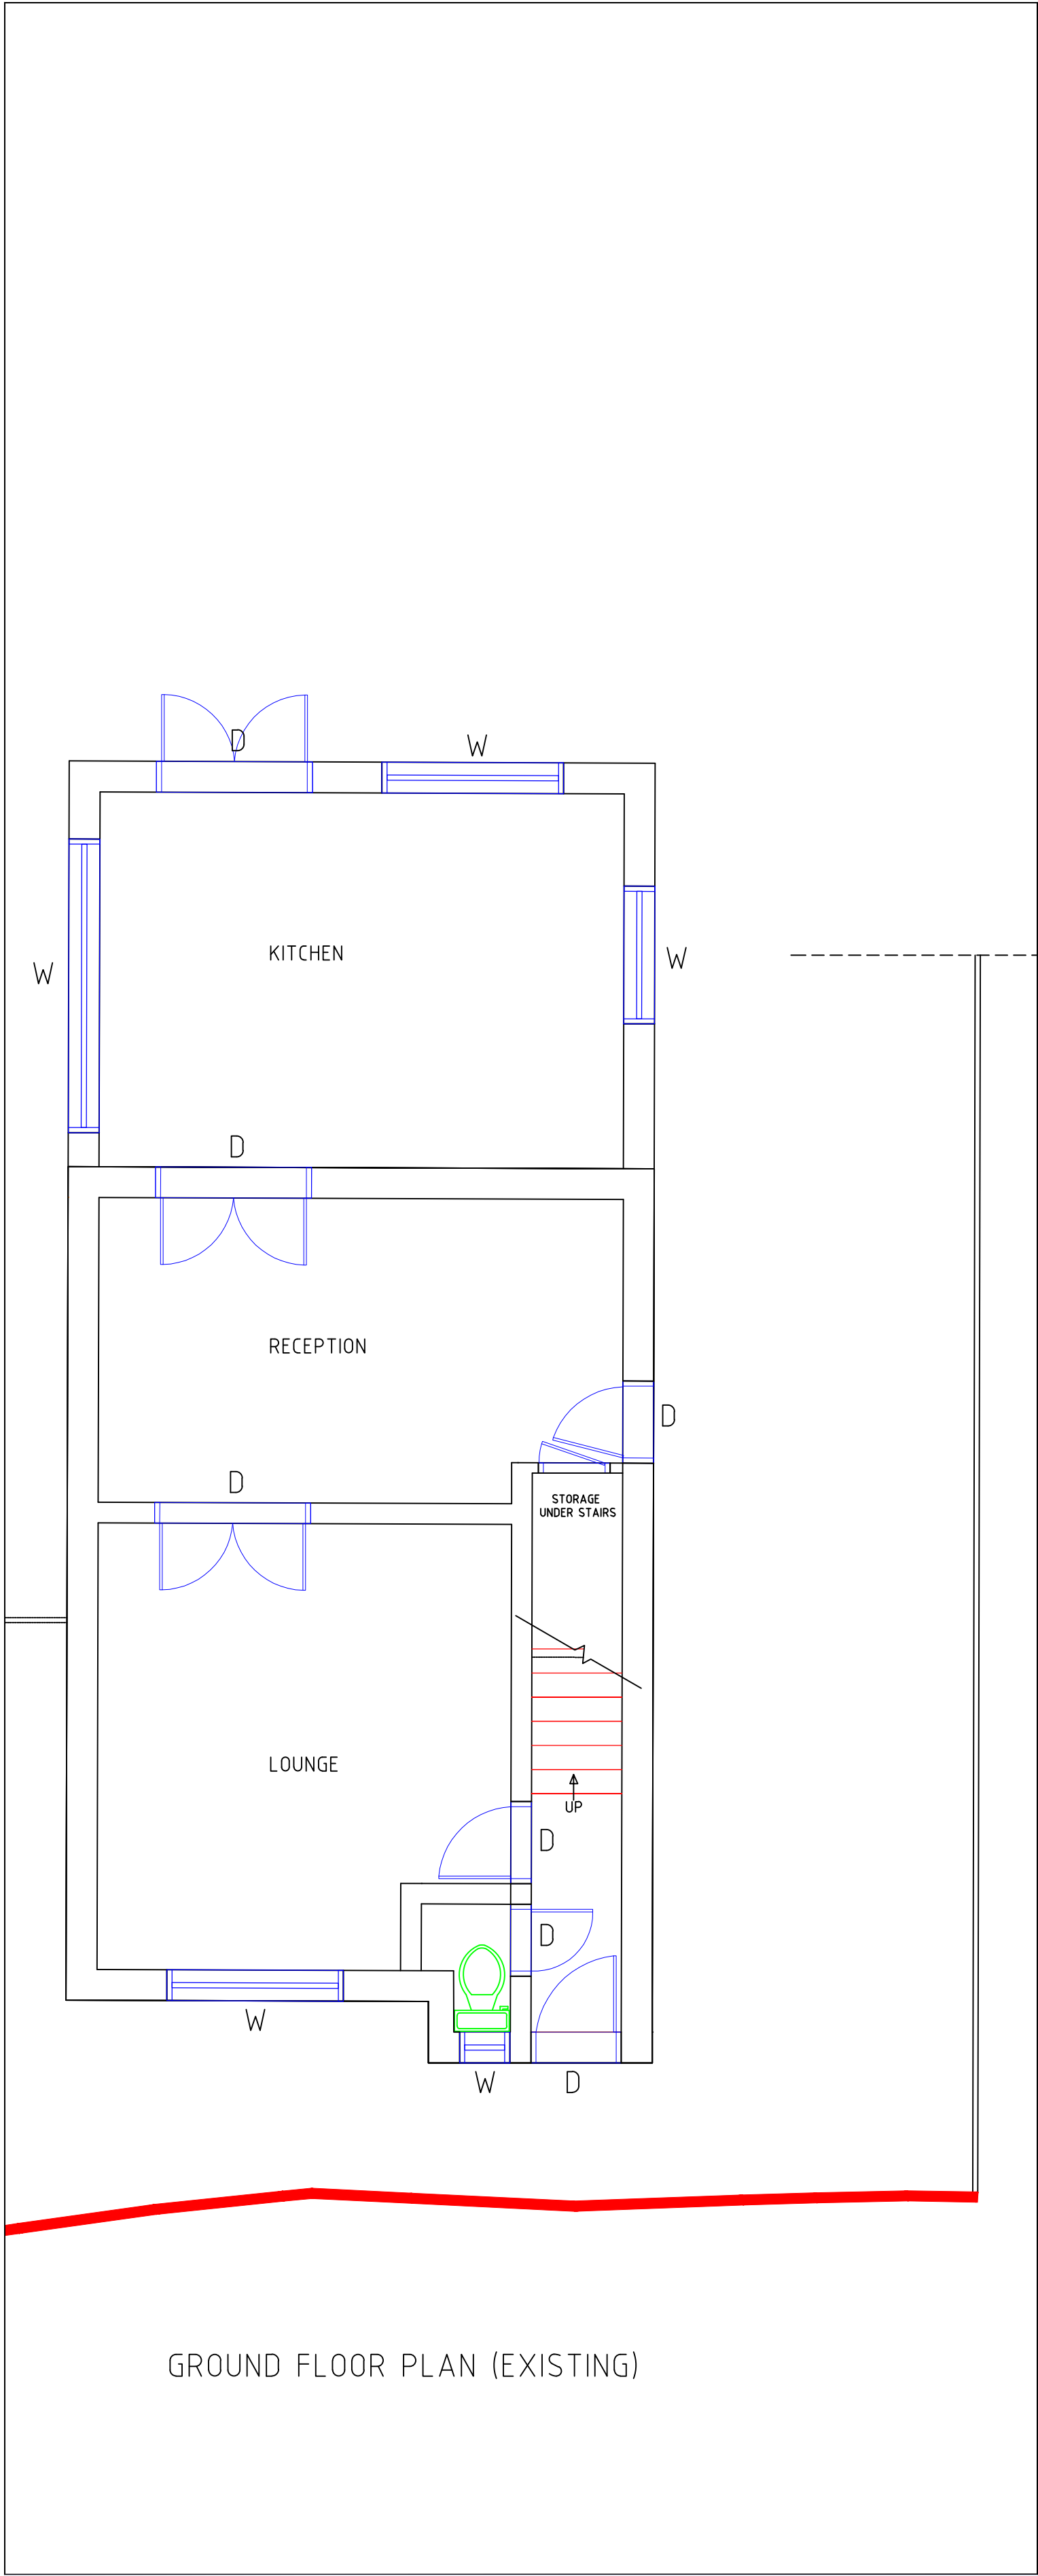

LEGEND	
	APPLICATION BOUNDARY
CONSTRUCTION KEYS	
	EXISTING BRICKWORK
	NEW BRICKWORK
	EXISTING GABLE ROOF
	LOW LEVEL ROOF
	NEW HIP ROOF
NW	NEW WINDOW
ND	NEW DOOR
NVW	NEW VELUX WINDOW
NRG	NEW RW GULLEY

Rev.	Amendment	Date
Site		
1 PARKSIDE CLOSE RATCLIFFE, BURY		
Title		
DOUBLE STOREY EXTENSION PLANNING APPLICATION EXISTING PLANS		
Binu Kurian HND, BSc(Hons), MCIOB Civil Engineer & Construction Manager 106 Manor Drive Upton, Ch49 4LN Ph.07828074791		
A1	Dwg. No. SS 03	Rev. 0
Drawn	Binu	Scale 1:50
Date	07.12.21	