


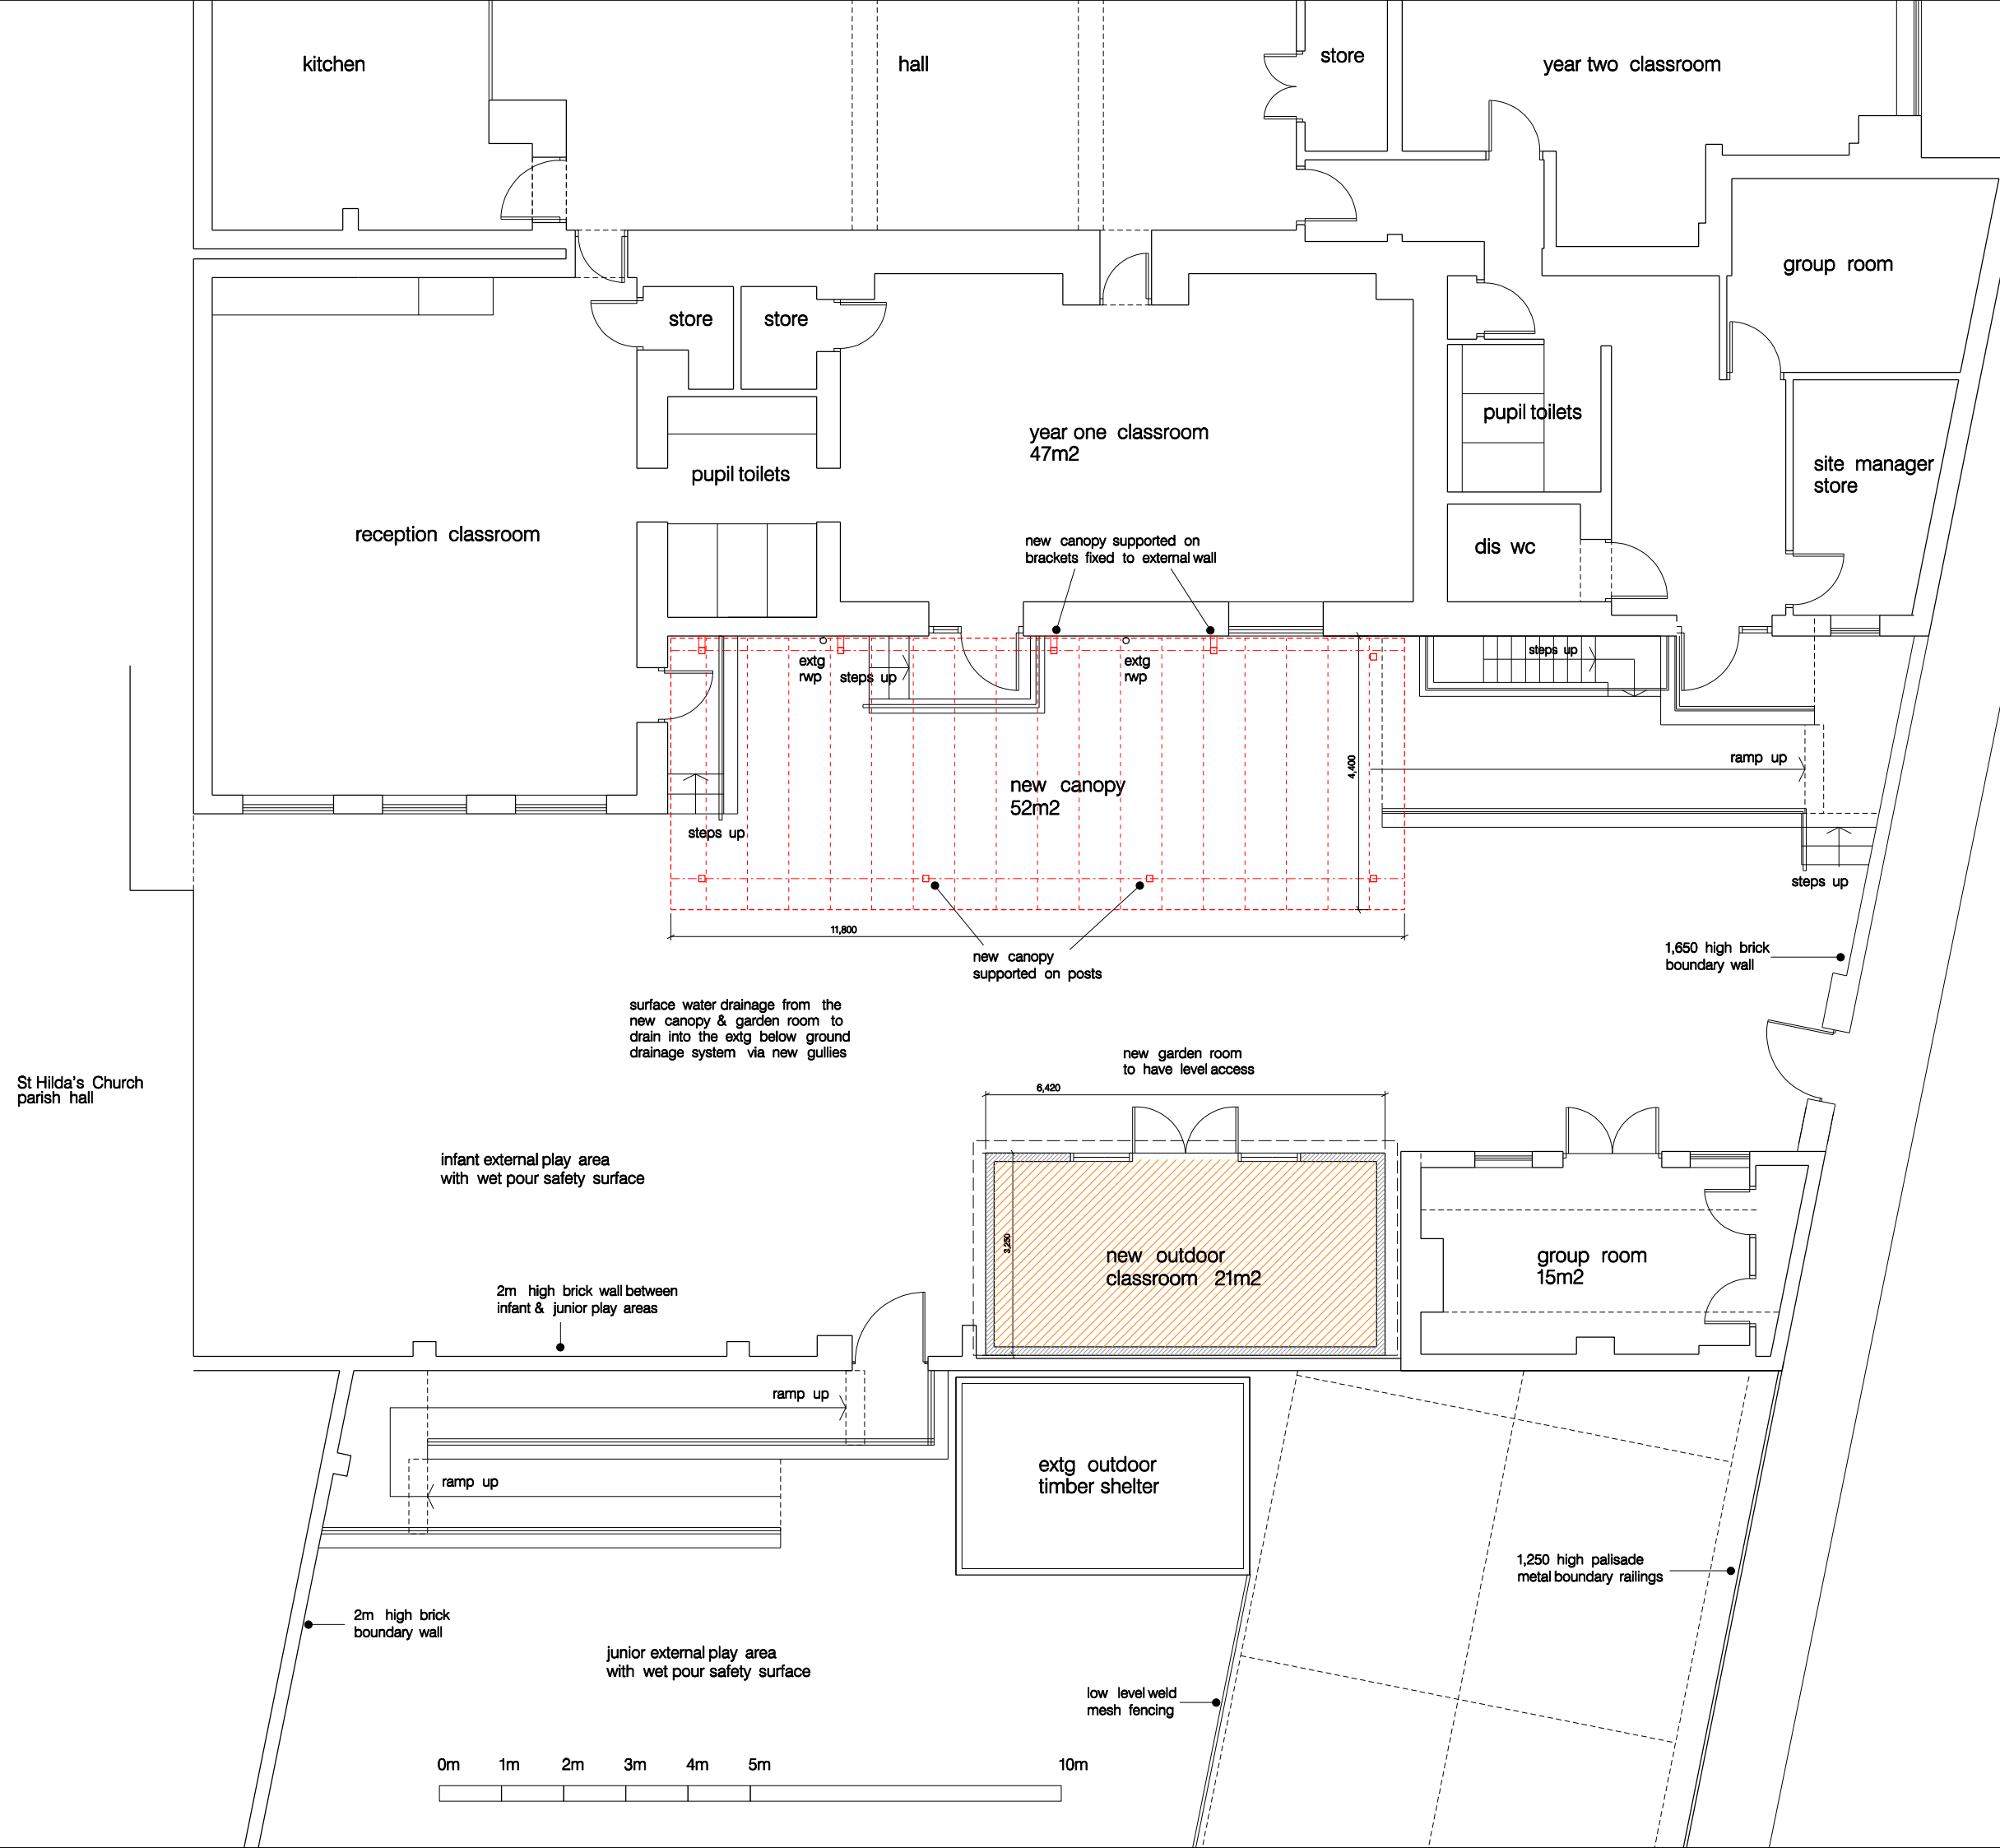

St Hilda's Church
parish hall

ORIGINAL DRAWING SIZE A3

Project
St Hilda's CE Primary School, Prestwich
New Canopy & Garden Room

Title
Proposed Plan

Scale	1 : 100 @ A3	Date	05.12.25
Drwg No	4959 /P04	Drawn	

**GREENHALGH
and WILLIAMS**

3 Manchester Road
Bury BL9 0DR
Mob. 07712 835747