


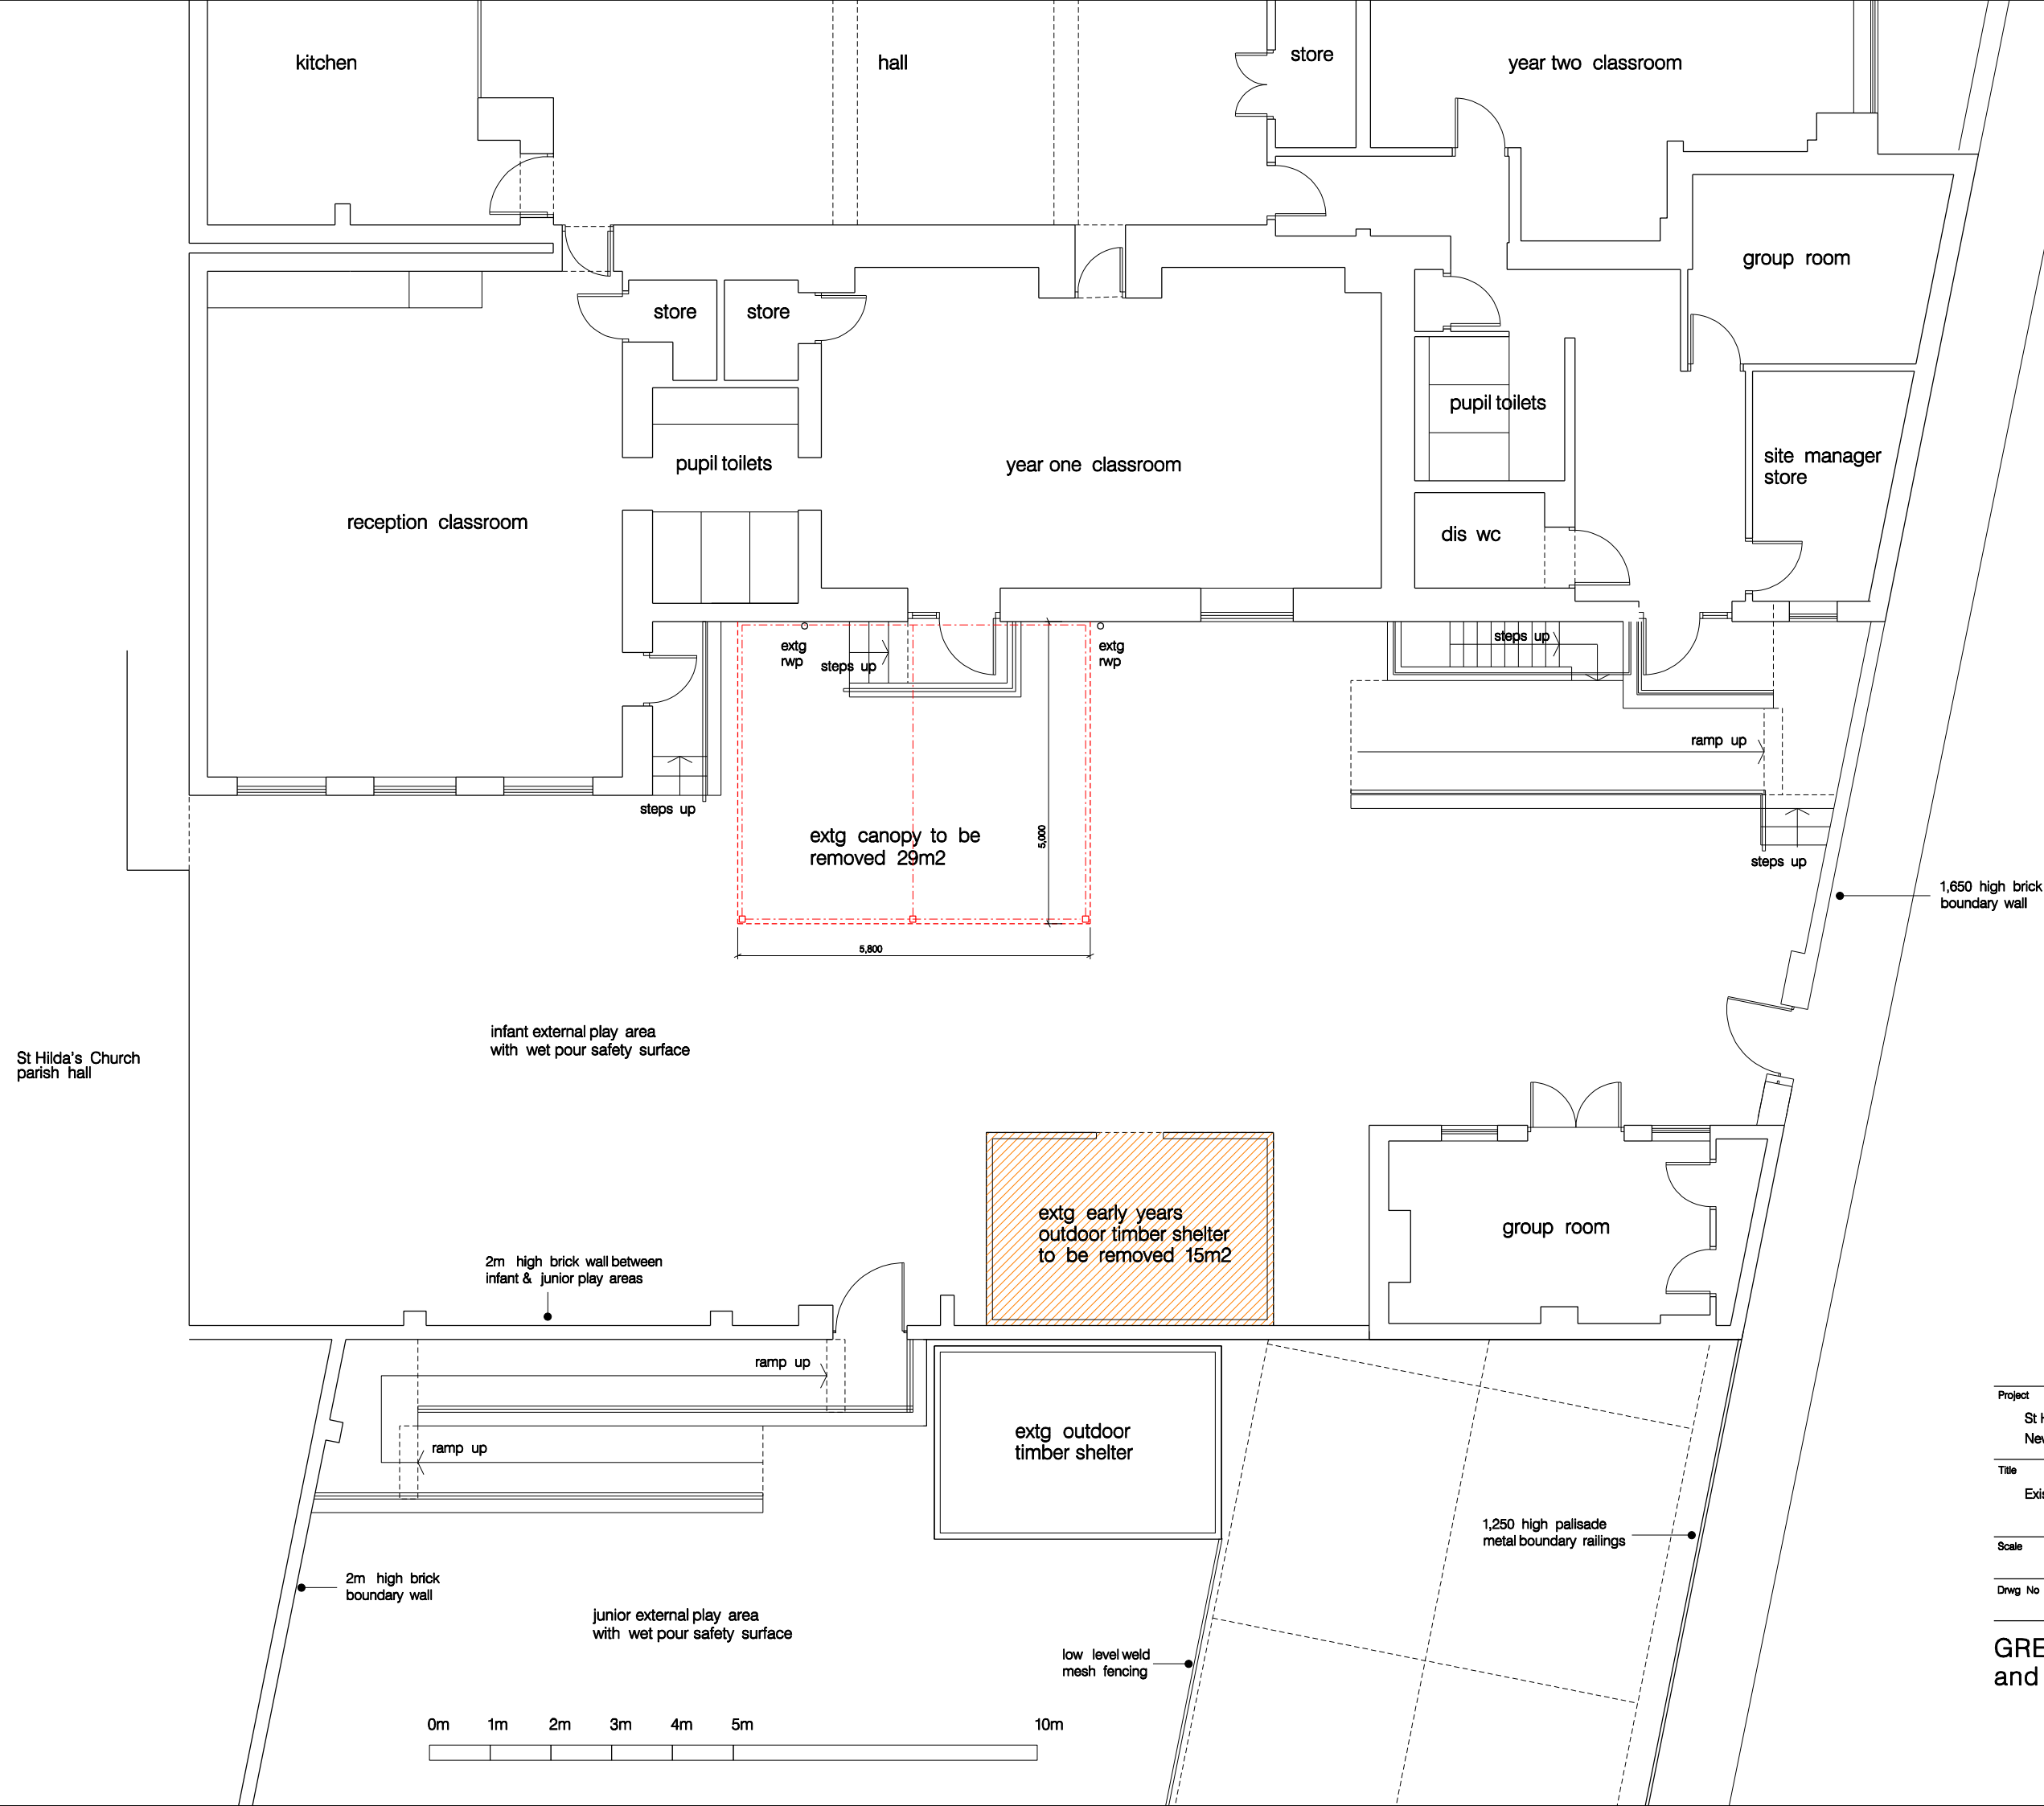


St Hilda's Church
parish hall

infant external play area
with wet pour safety surface

2m high brick wall between
infant & junior play areas

2m high brick
boundary wall

junior external play area
with wet pour safety surface

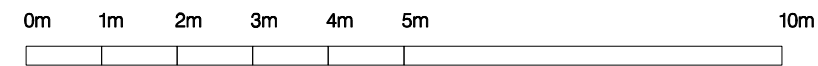

ORIGINAL DRAWING SIZE A3

Project	
St Hilda's CE Primary School, Prestwich New Canopy & Garden Room	
Title	
Existing Plan	
Scale	Date
1 : 100 @ A3	05.12.25
Drwg No	Drawn
4959 /P03	

**GREENHALGH
and WILLIAMS**

3 Manchester Road
Bury BL9 0DR
Mob. 07712 835747