




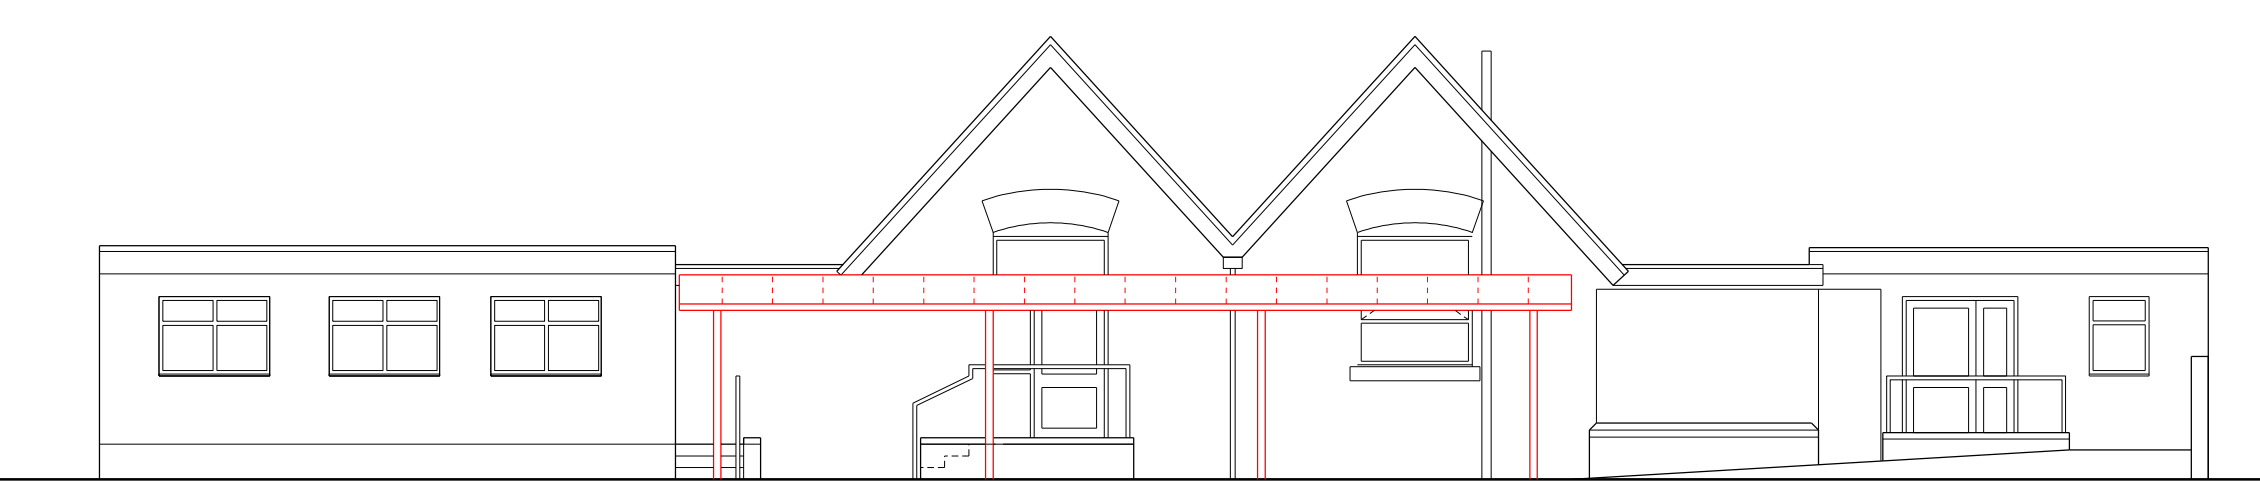


proposed new canopy south elevation

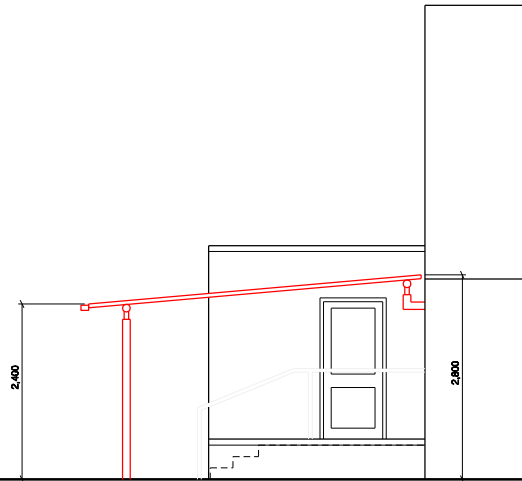


proposed new canopy east elevation

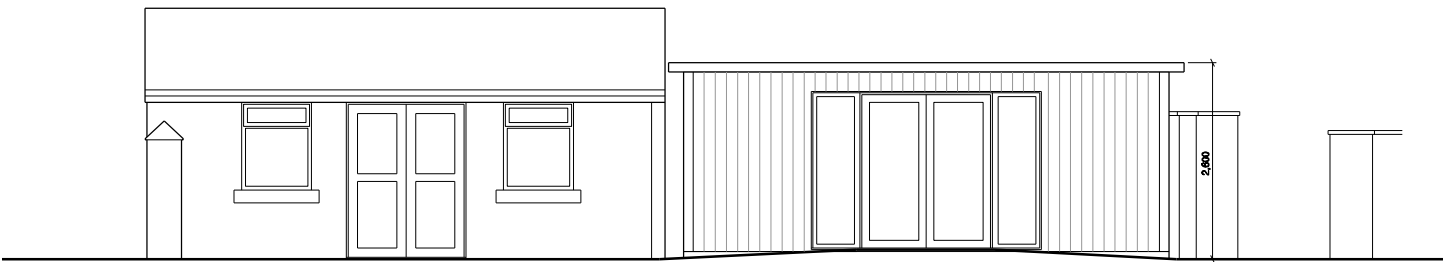

proposed new garden room north elevation

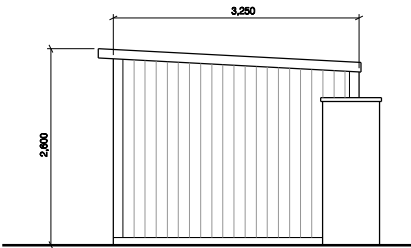

proposed new garden room west elevation

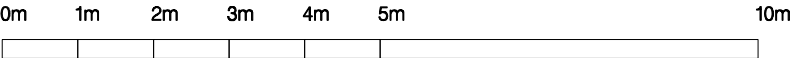

| ORIGINAL DRAWING SIZE A3                |  |          |  |
|-----------------------------------------|--|----------|--|
| Project                                 |  |          |  |
| St Hilda's CE Primary School, Prestwich |  |          |  |
| New Canopy & Teaching Room              |  |          |  |
| Title                                   |  |          |  |
| Proposed Elevations                     |  |          |  |
| Scale                                   |  | Date     |  |
| 1 : 100 @ A3                            |  | 05.12.25 |  |
| Drwg No                                 |  | Drawn    |  |
| 4959 /P06                               |  |          |  |

**GREENHALGH  
and WILLIAMS**

3 Manchester Road  
Bury BL9 0DR  
Mob. 07712 835747