



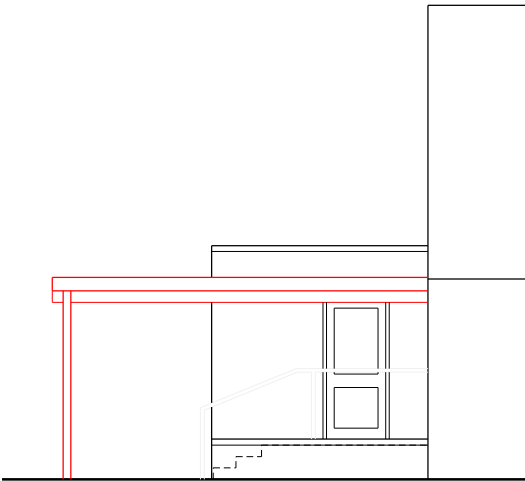


existing canopy south elevation




existing canopy east elevation

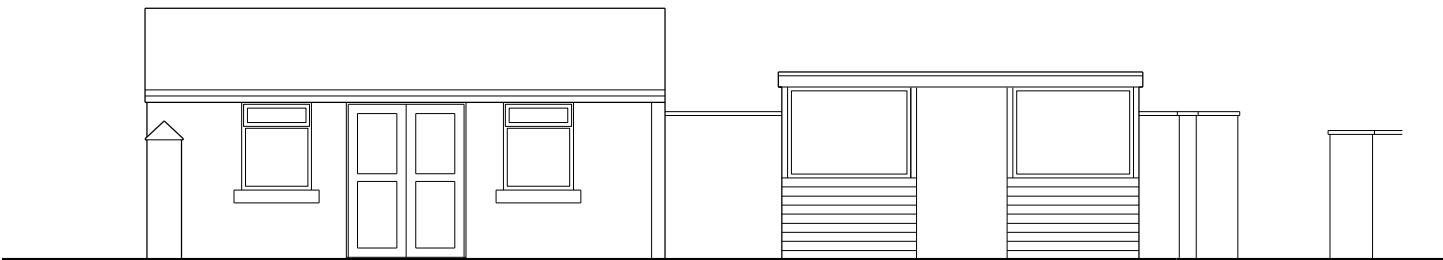

existing glazed timber shelter north elevation

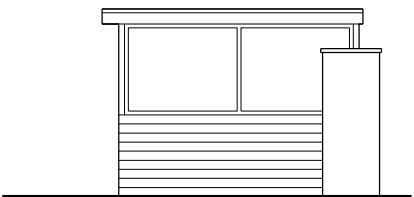

existing glazed timber shelter west elevation

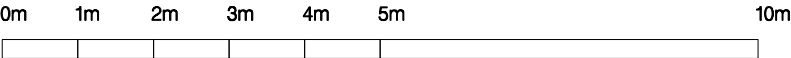

ORIGINAL DRAWING SIZE A3			
Project			
St Hilda's CE Primary School, Prestwich			
New Canopy & Garden Room			
Title			
Existing Elevations			
Scale		Date	
1 : 100 @ A3		05.12.25	
Drwg No		Drawn	
4959 /P05			

**GREENHALGH
and WILLIAMS**

3 Manchester Road
Bury BL9 0DR
Mob. 07712 835747