


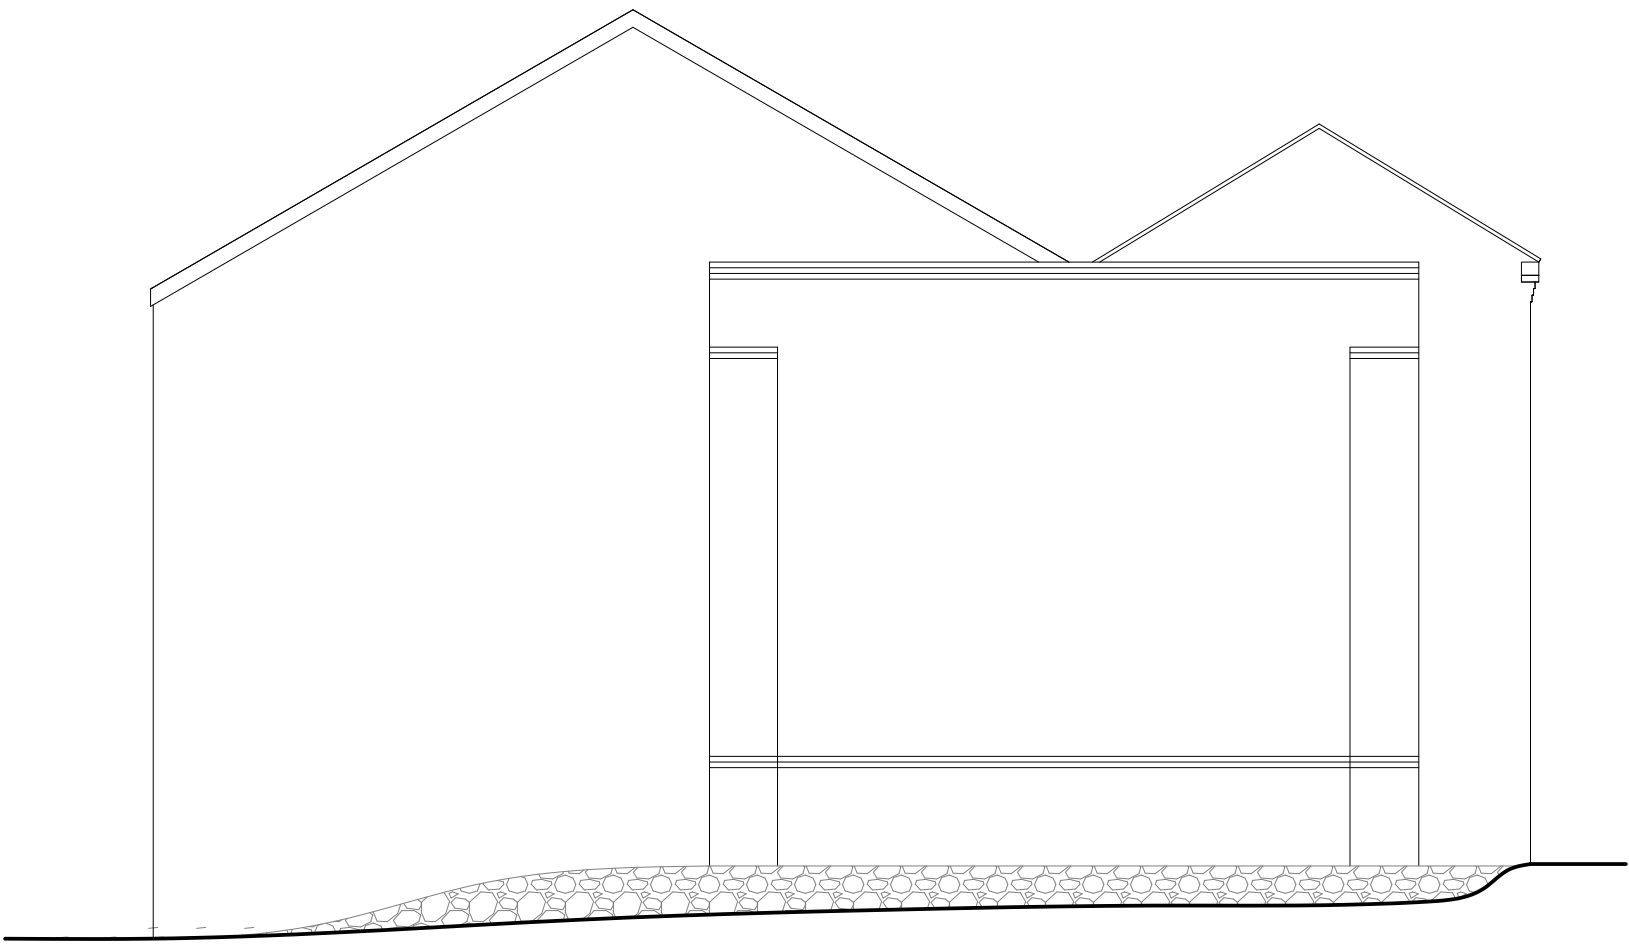


Left Hand (East) Elevation



Front (North) Elevation



Rear (South) Elevation

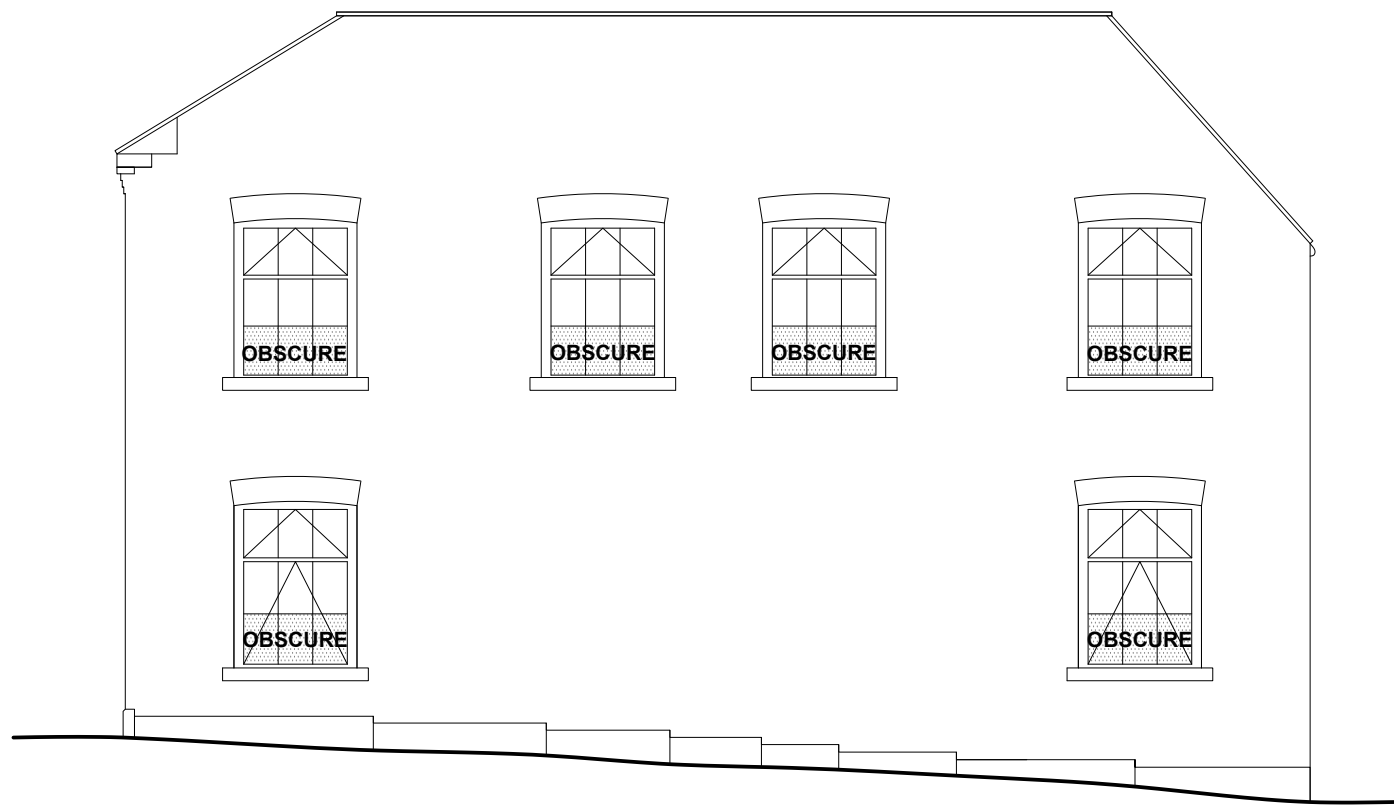

Right Hand (West) Elevation

| Revision | Description                              | Date       | By  |
|----------|------------------------------------------|------------|-----|
| A        | Minor alteration to window configuration | 08.12.2020 | SET |



Client:  
St David Project Omega Ltd

Project:  
Topping Mill, Topping Street, Bury, BL9 6DR

Drawing:  
Proposed Elevations

|                 |            |             |            |
|-----------------|------------|-------------|------------|
| Set up size:    | A1         | Drawn by:   | SET        |
| Scale:          | 1/100      | Checked by: | JPC        |
| Date:           | 06.05.2020 | Date:       | 06.05.2020 |
| Drawing Number: | 1076-PP-04 | Revision:   | A          |