





NOTES

ALL DIMENSIONS AND LEVELS ARE TO BE CHECKED ON SITE





ANY DISCREPANCIES ARE TO BE REPORTED TO THE ARCHITECT BEFORE ANY WORK COMMENCES

THIS DRAWING SHALL NOT BE SCALED TO ASCERTAIN ANY DIMENSIONS WORK TO FIGURED DIMS ONLY

THIS DRAWING SHALL NOT BE REPRODUCED WITHOUT EXPRESS WRITTEN PERMISSION FROM CUBE7/DESIGN.

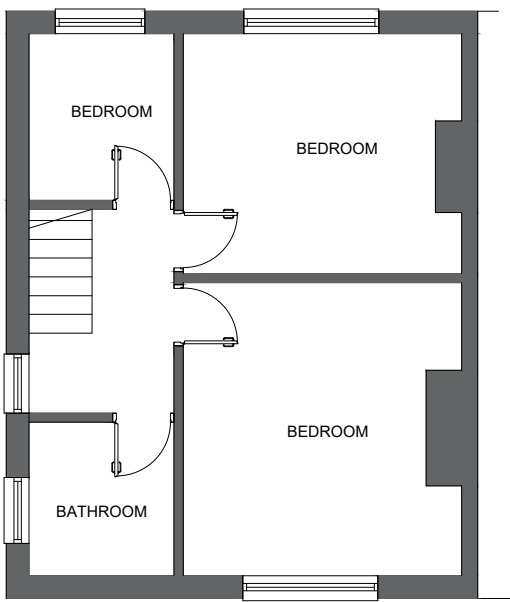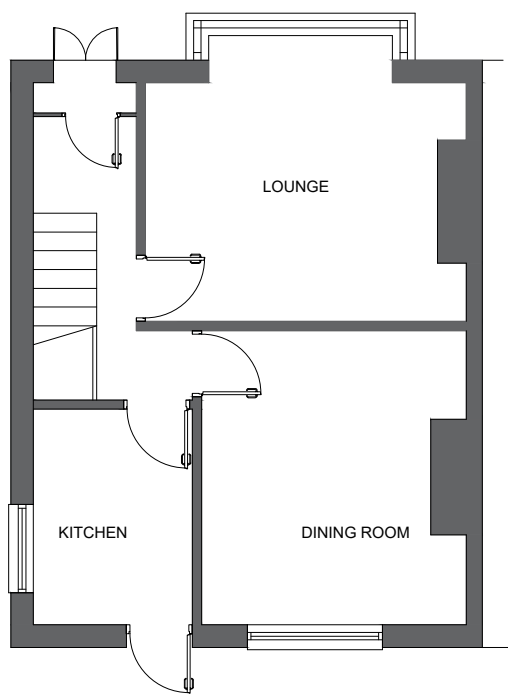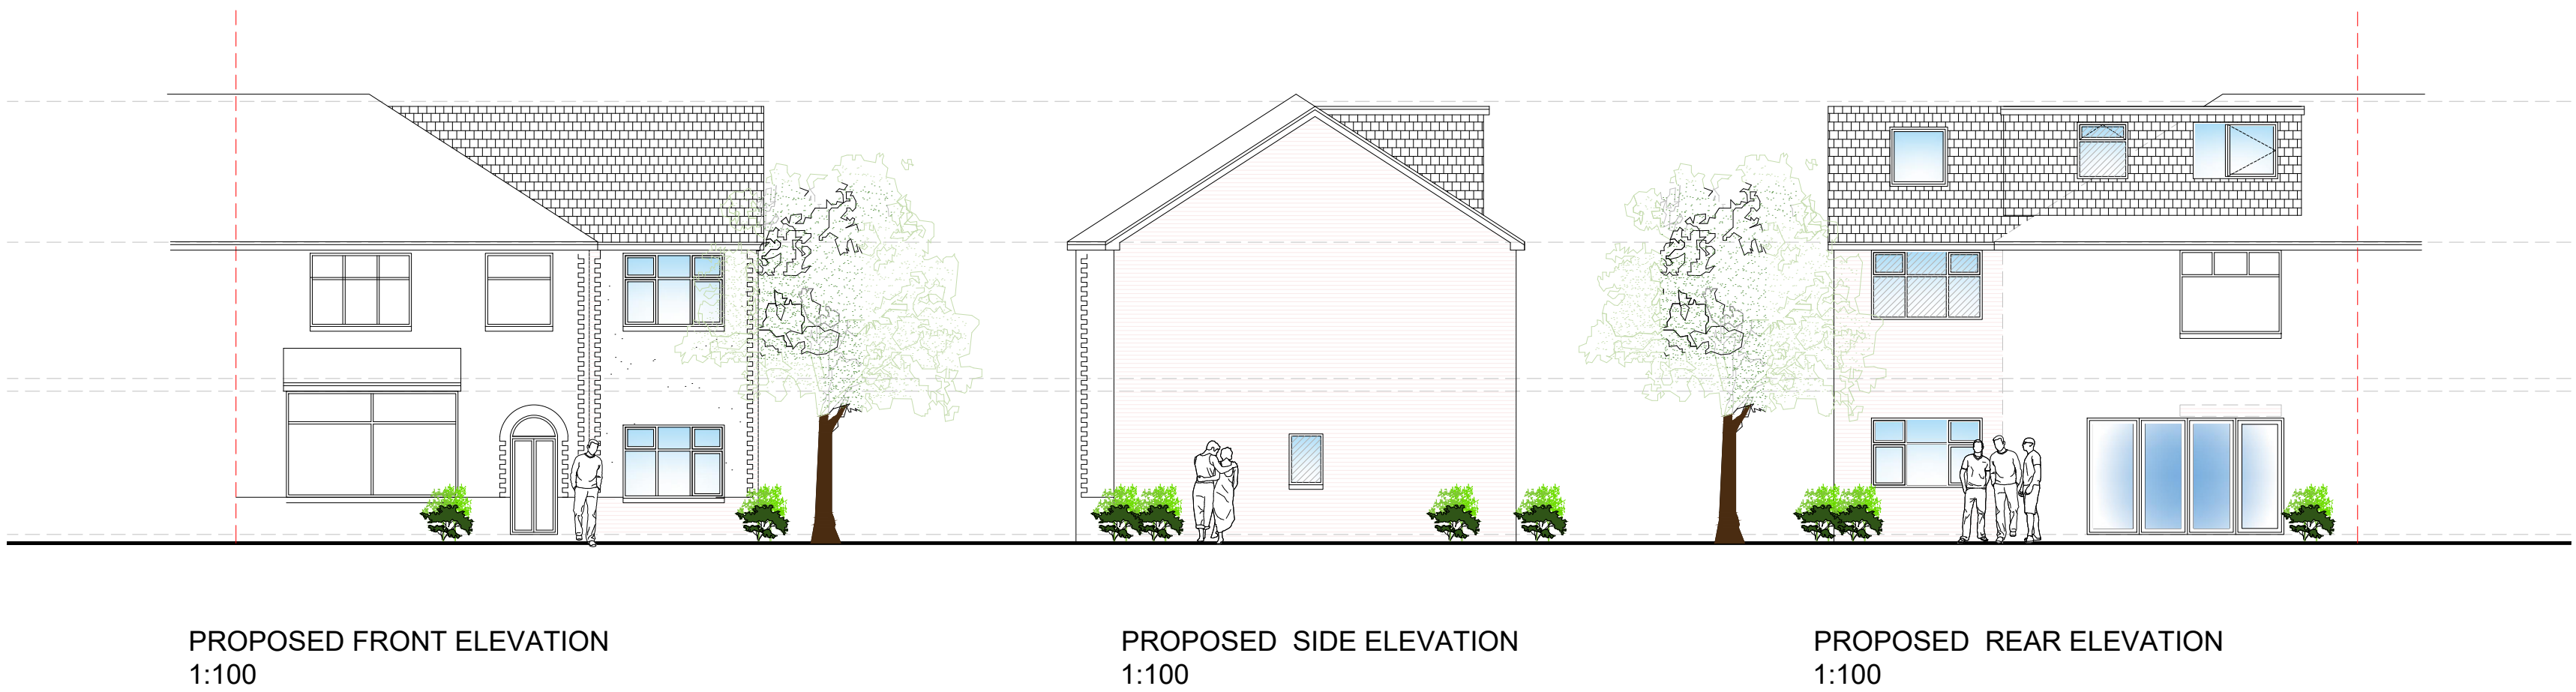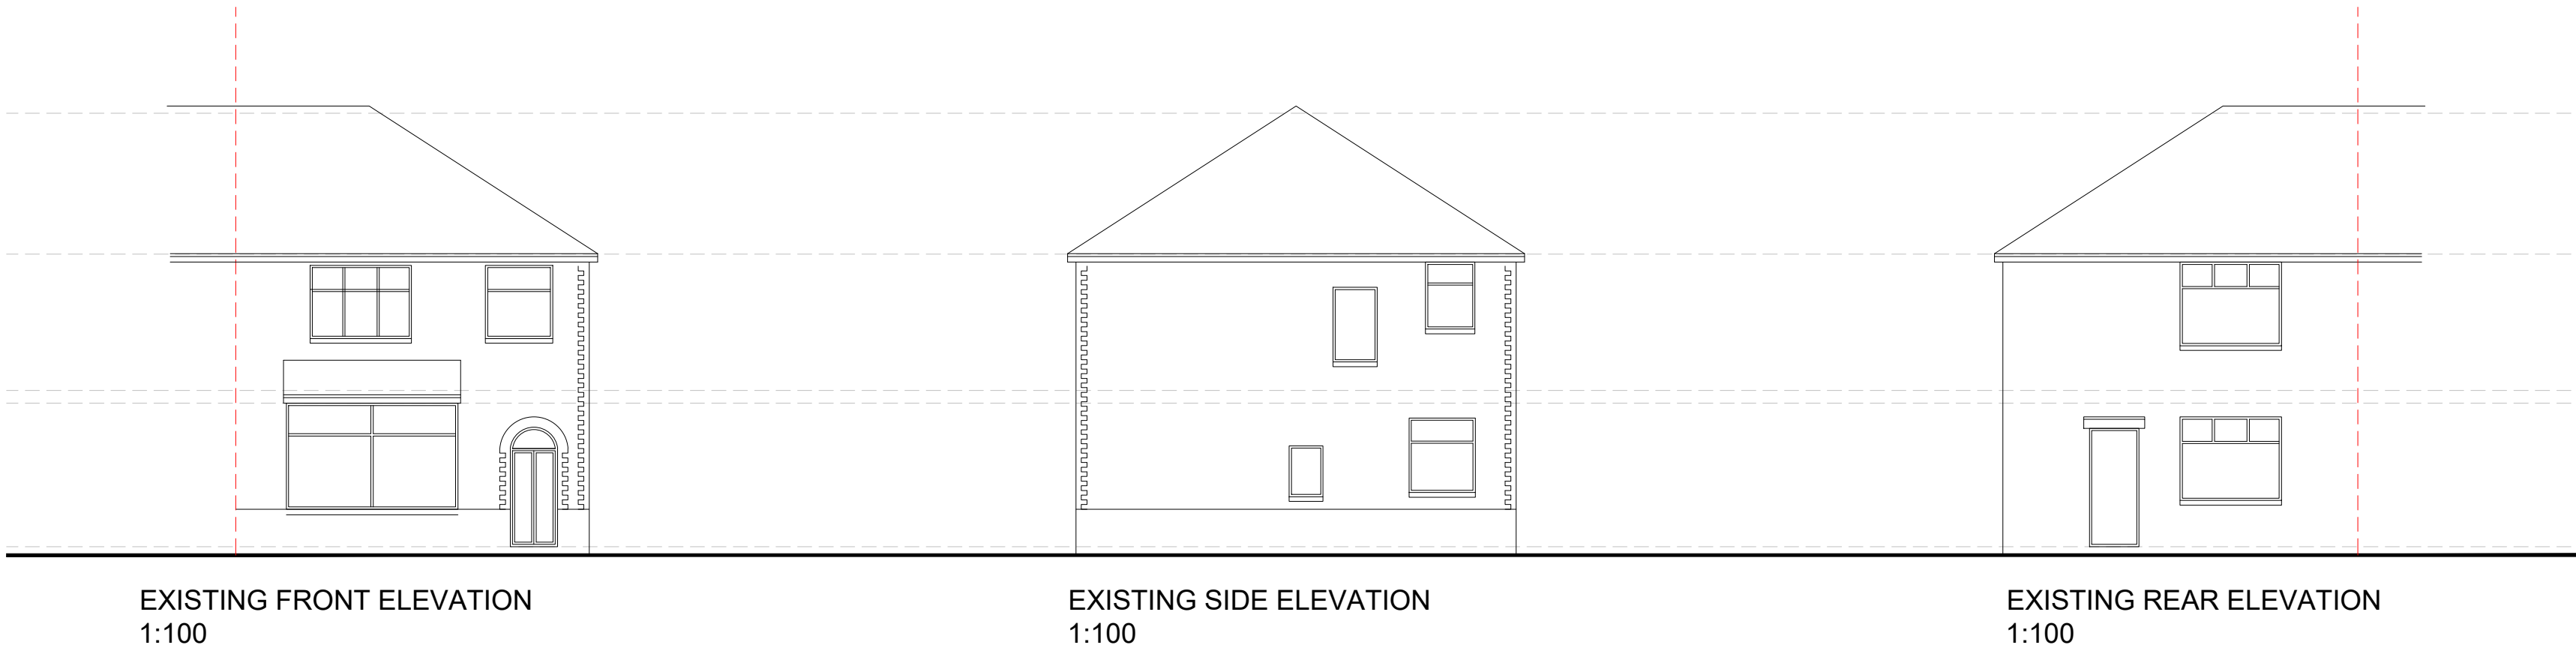

Note:
All proposed materials to approval of Planners.
Materials;
Brown concrete roof tiles
Red Facing brick to match existing.
Grey Aluminium bifolding door
White U.P.V.C Window frames to extension.
Black fascia boards Rainwater goods.
All new drainage to be connected to existing manholes

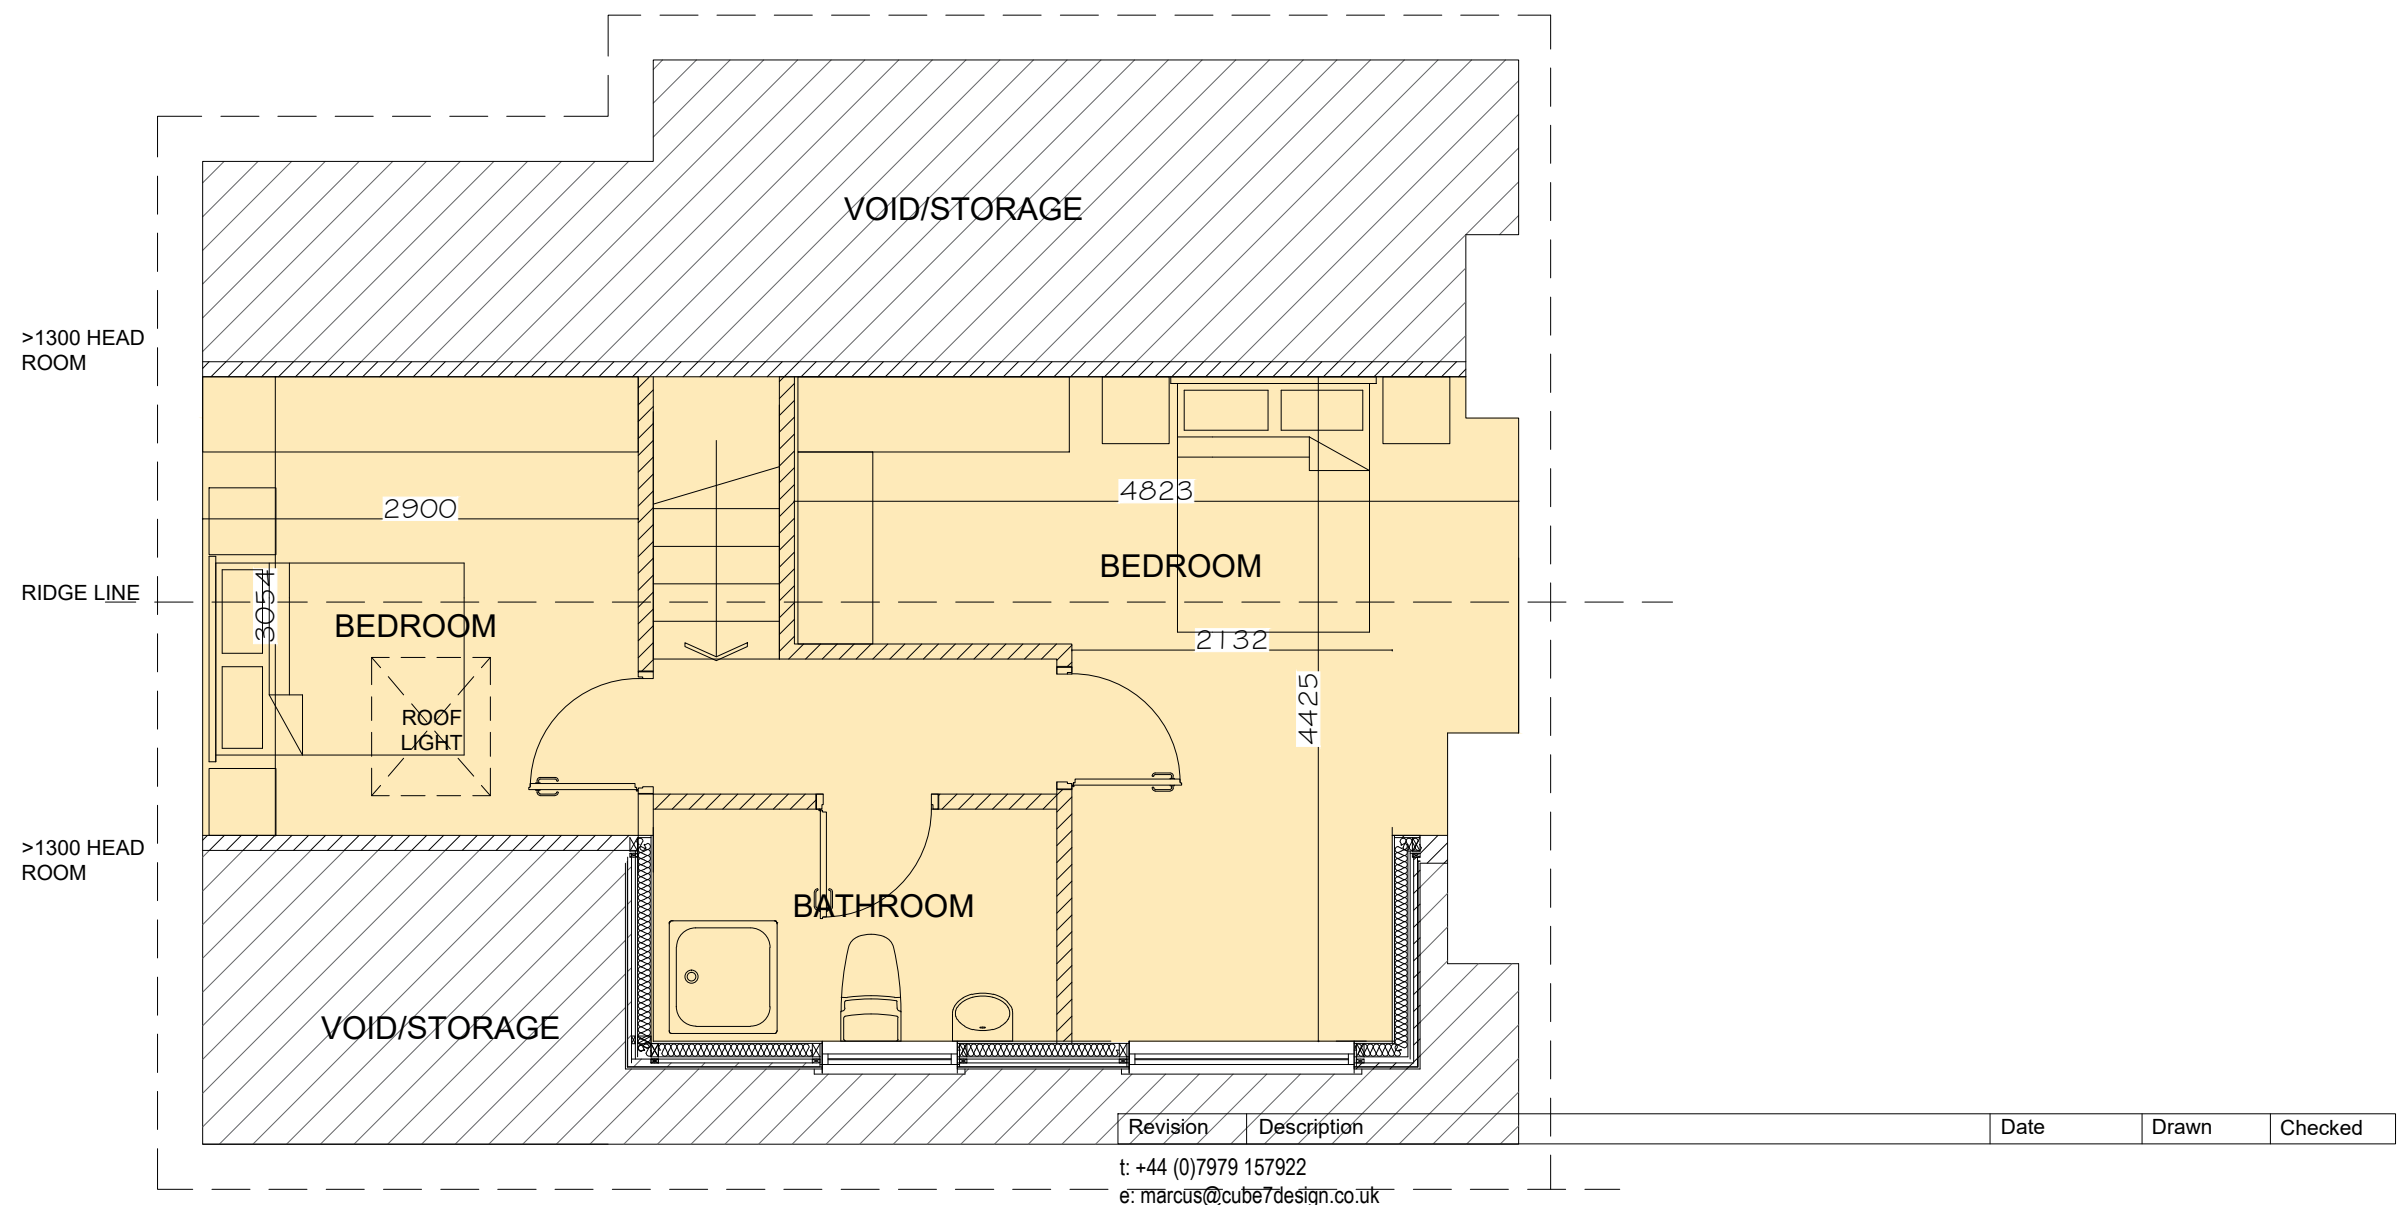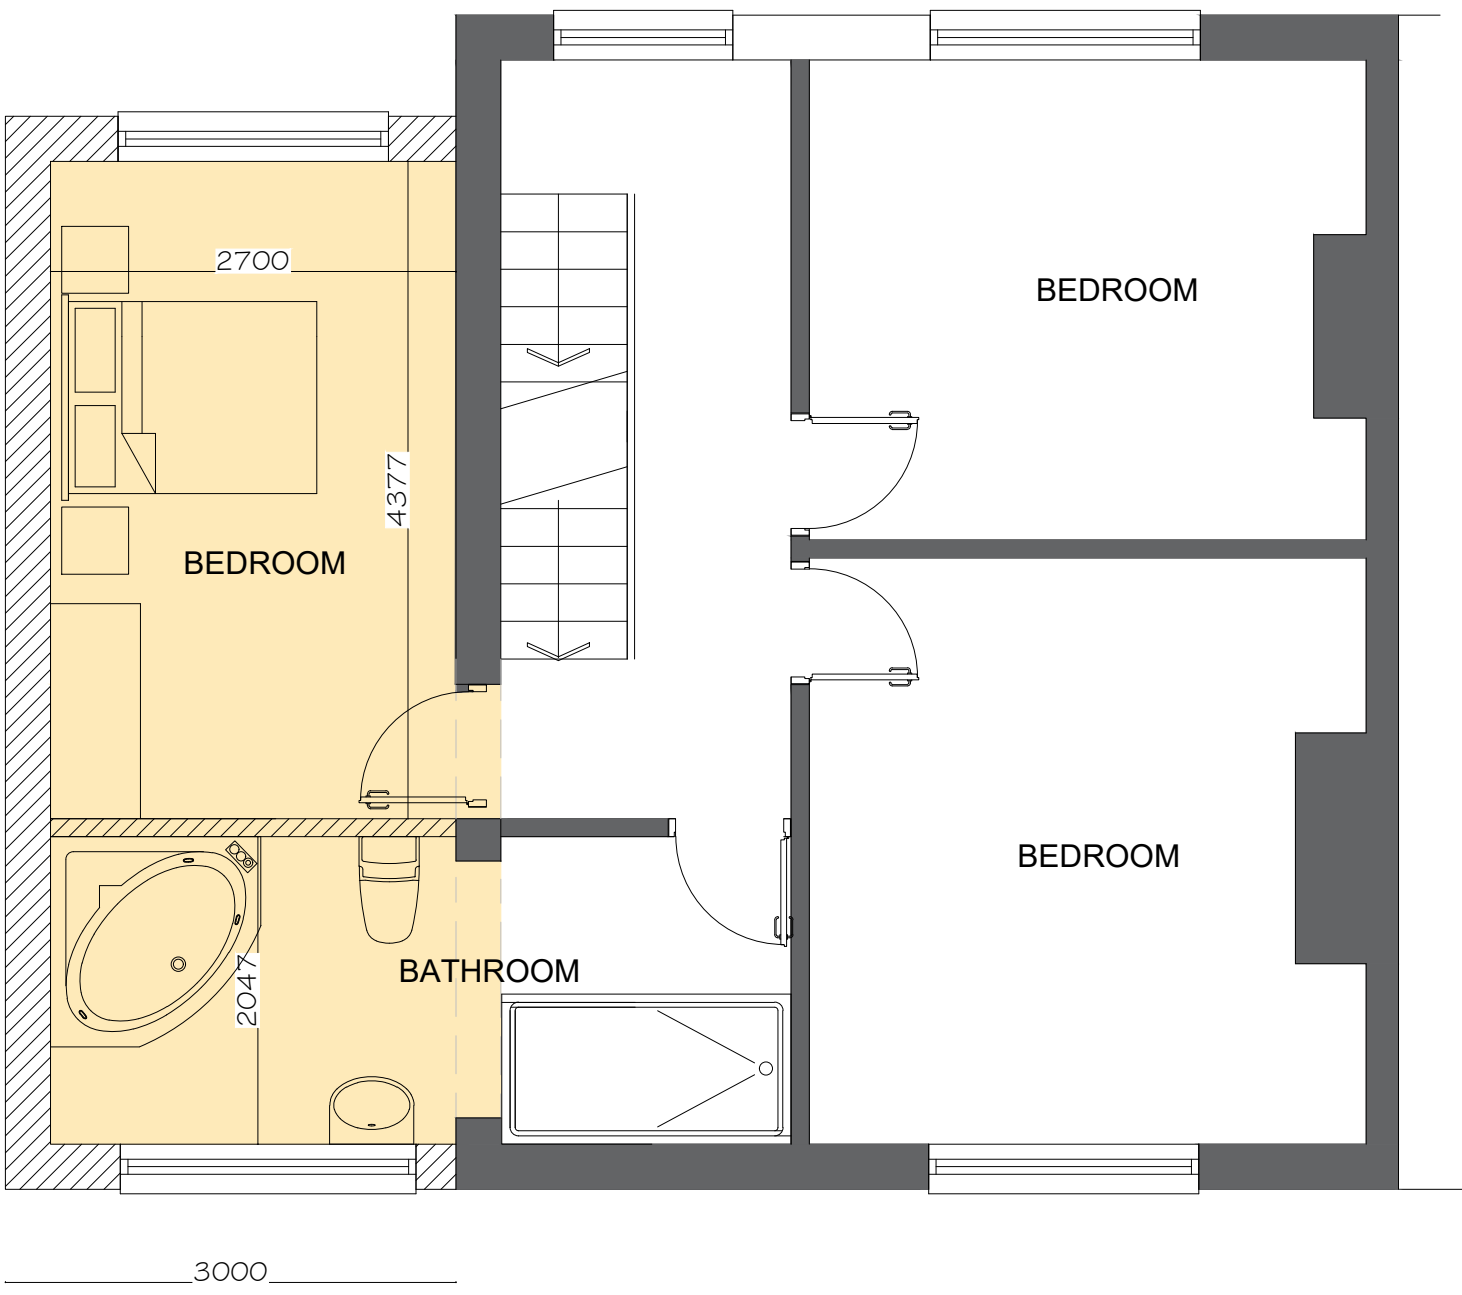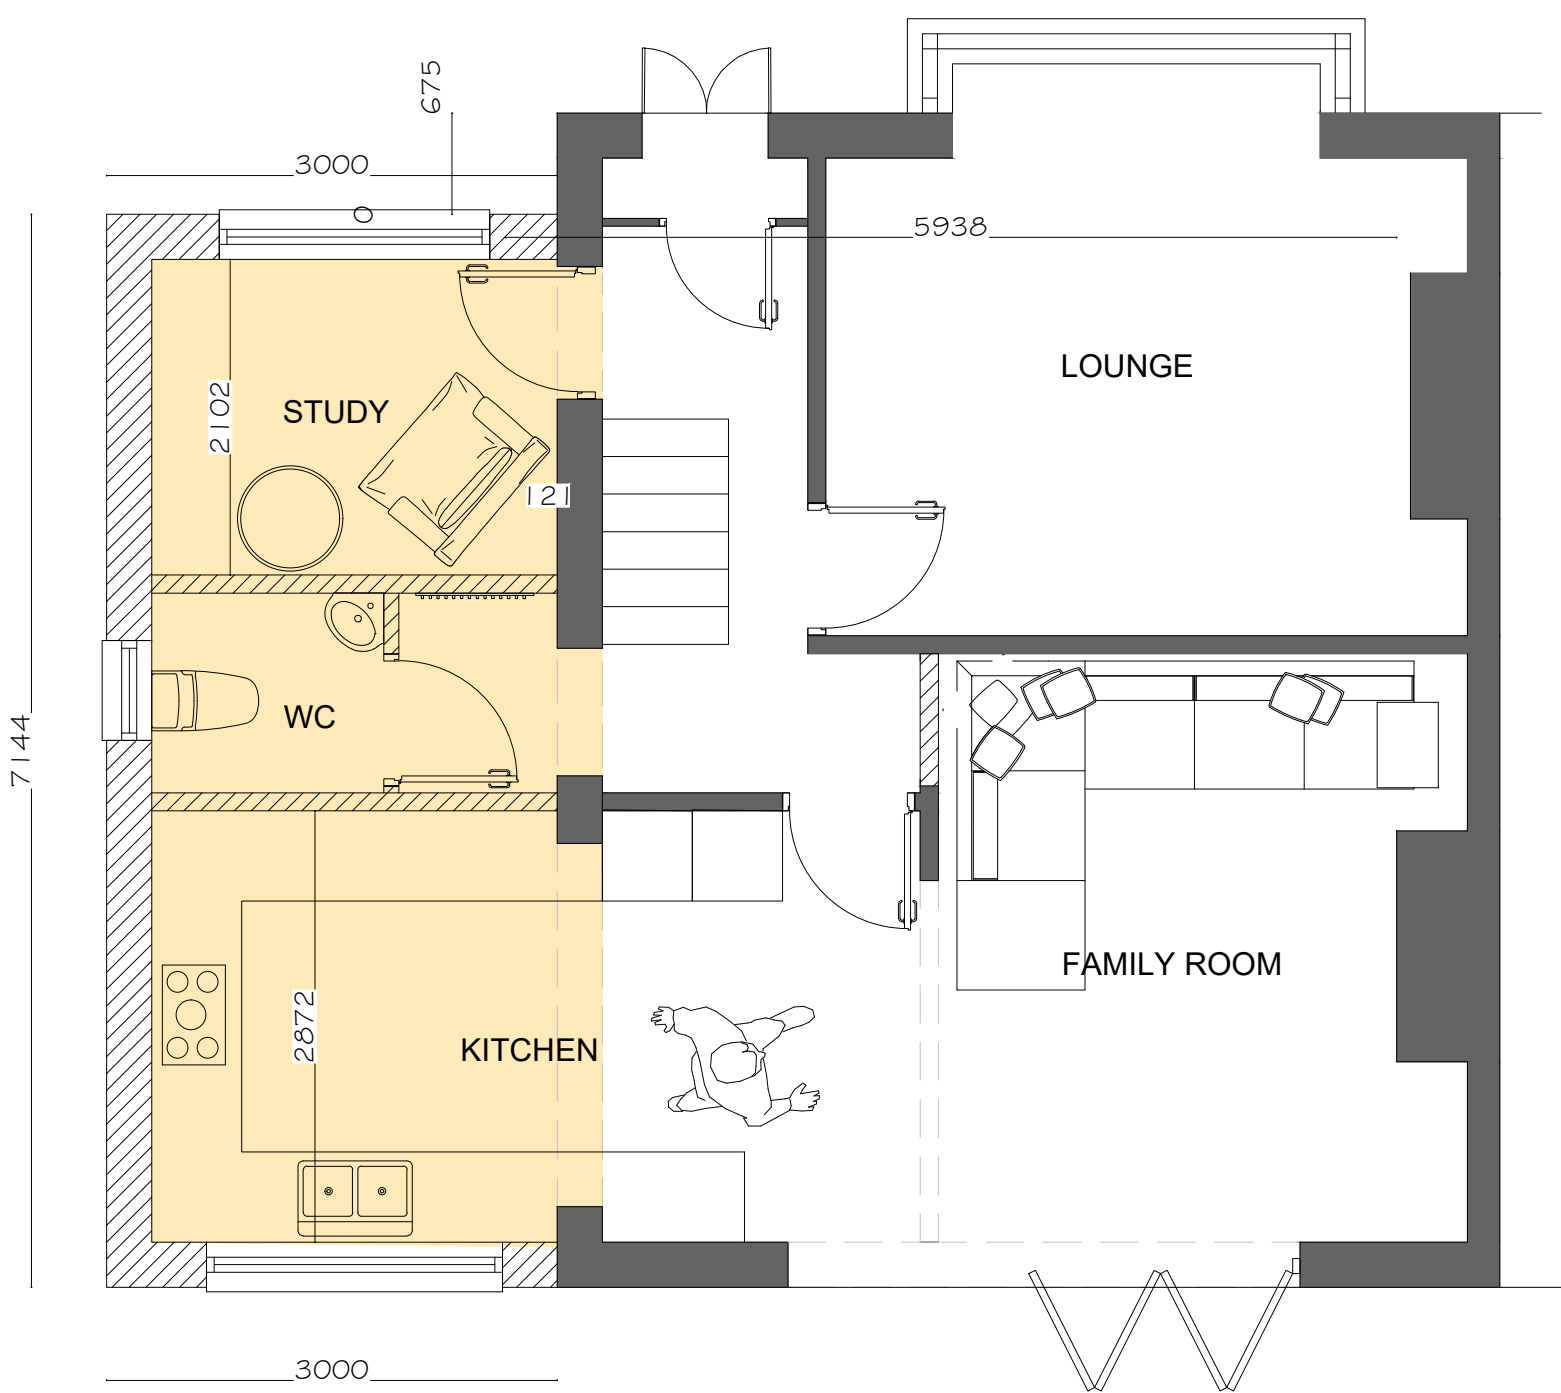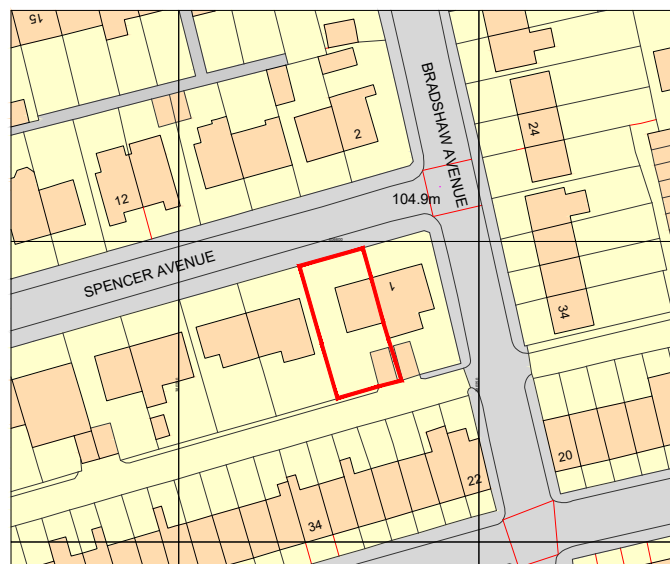

Revision	Description	Date	Drawn	Checked
t: +44 (0)7979 157922				
e: marcus@cube7design.co.uk				



Client:	Mr & Mrs Hunter						
Project:	3 Spencer Ave, Whitefield						
Phase / Location:	Design						
Drawing:	Existing & Proposed Drawings						
Scale @ A1	Scale @ A3	Date:	Drawn:	Checked:	Job No.	Drawing No.	Revision
As noted	-	Sept	MF	-	2221	001	-