


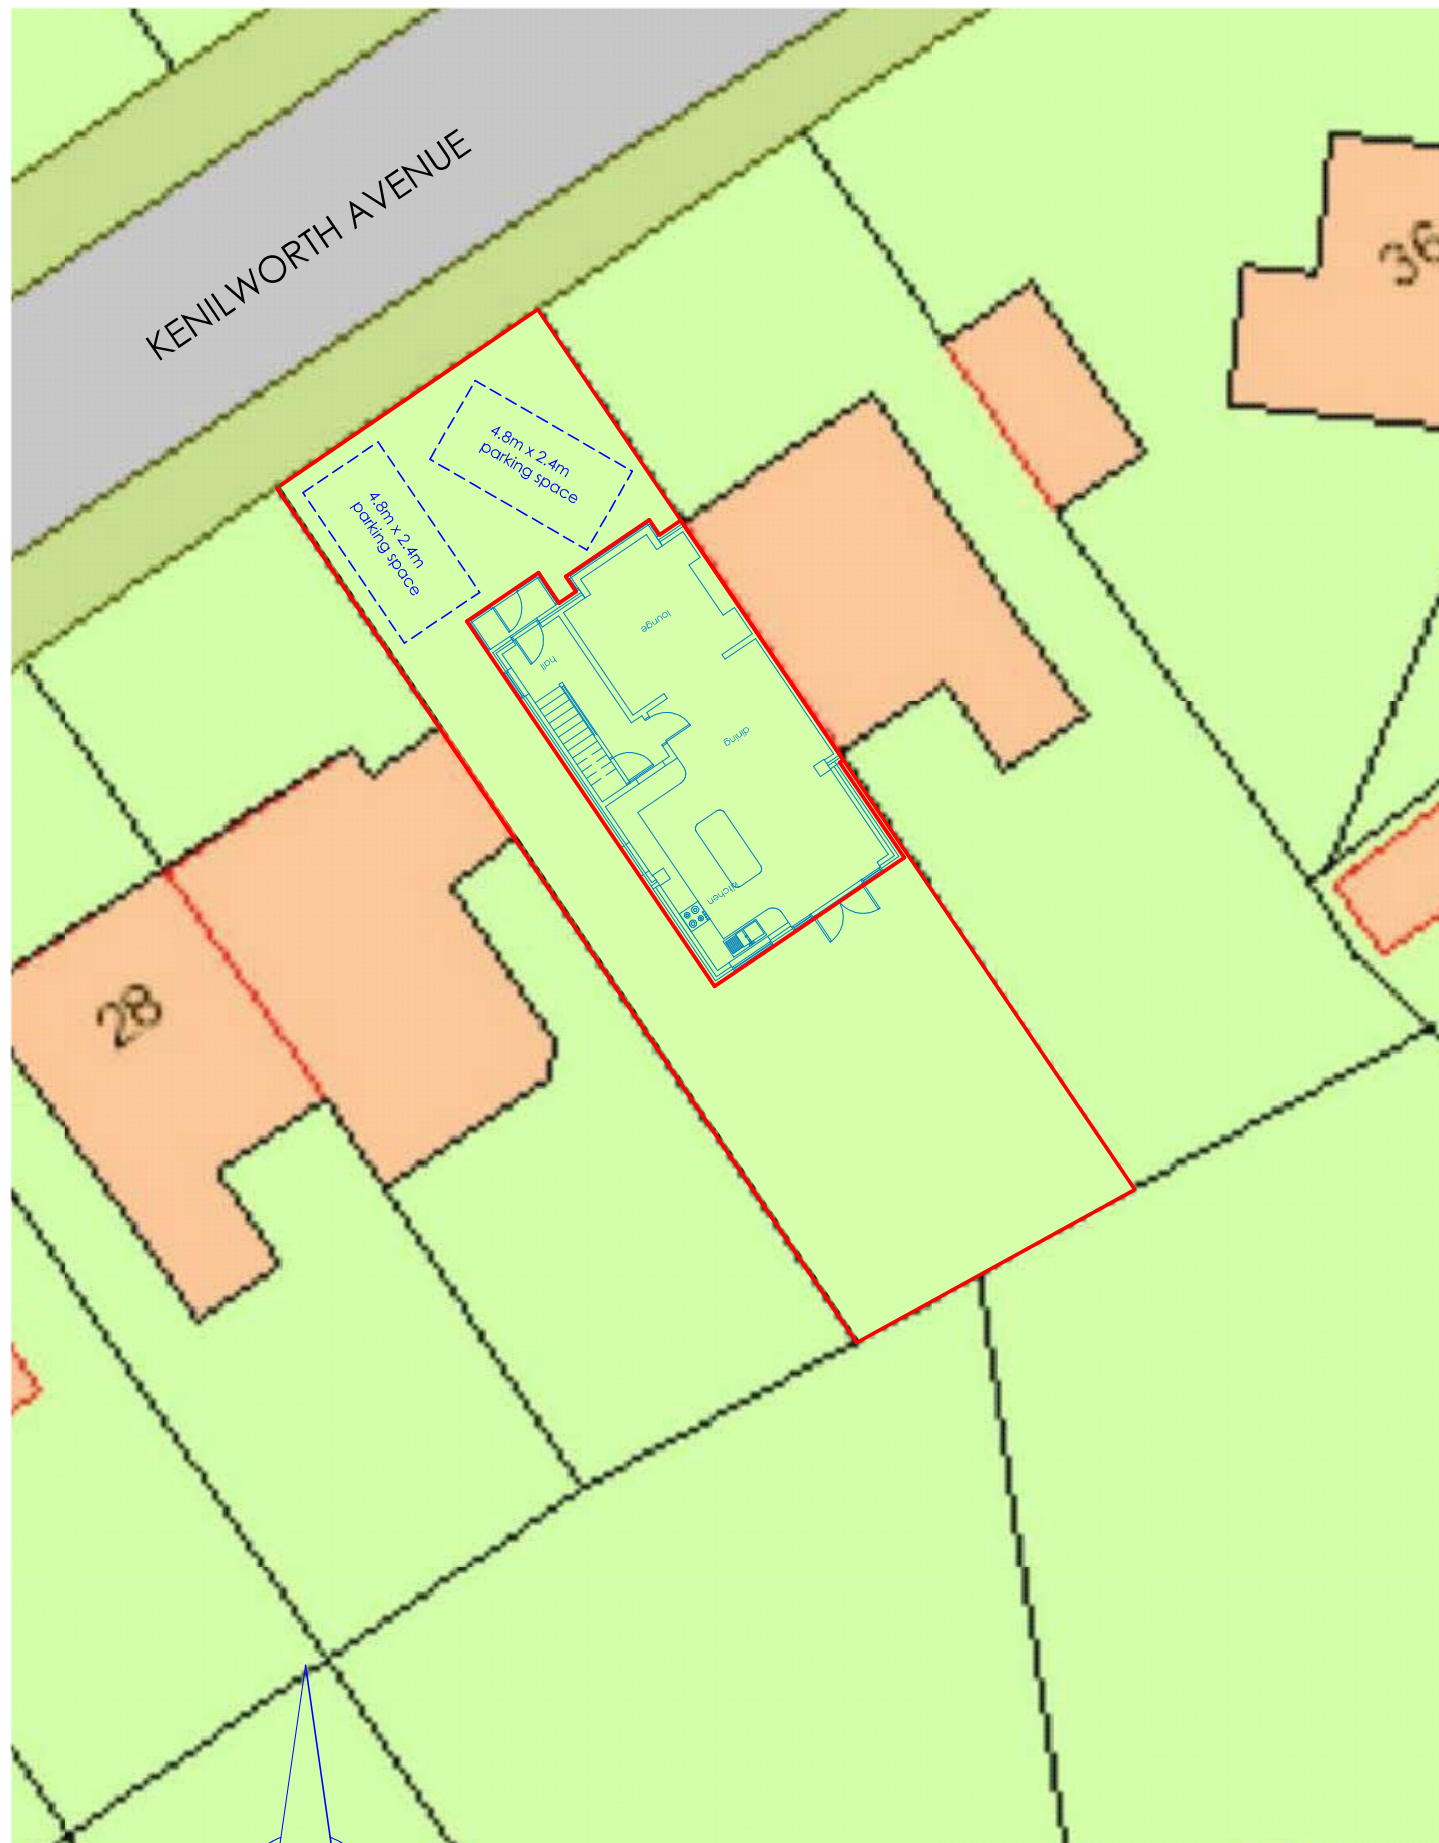
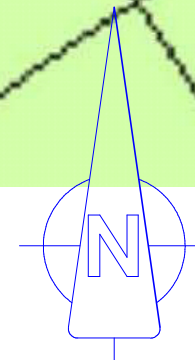
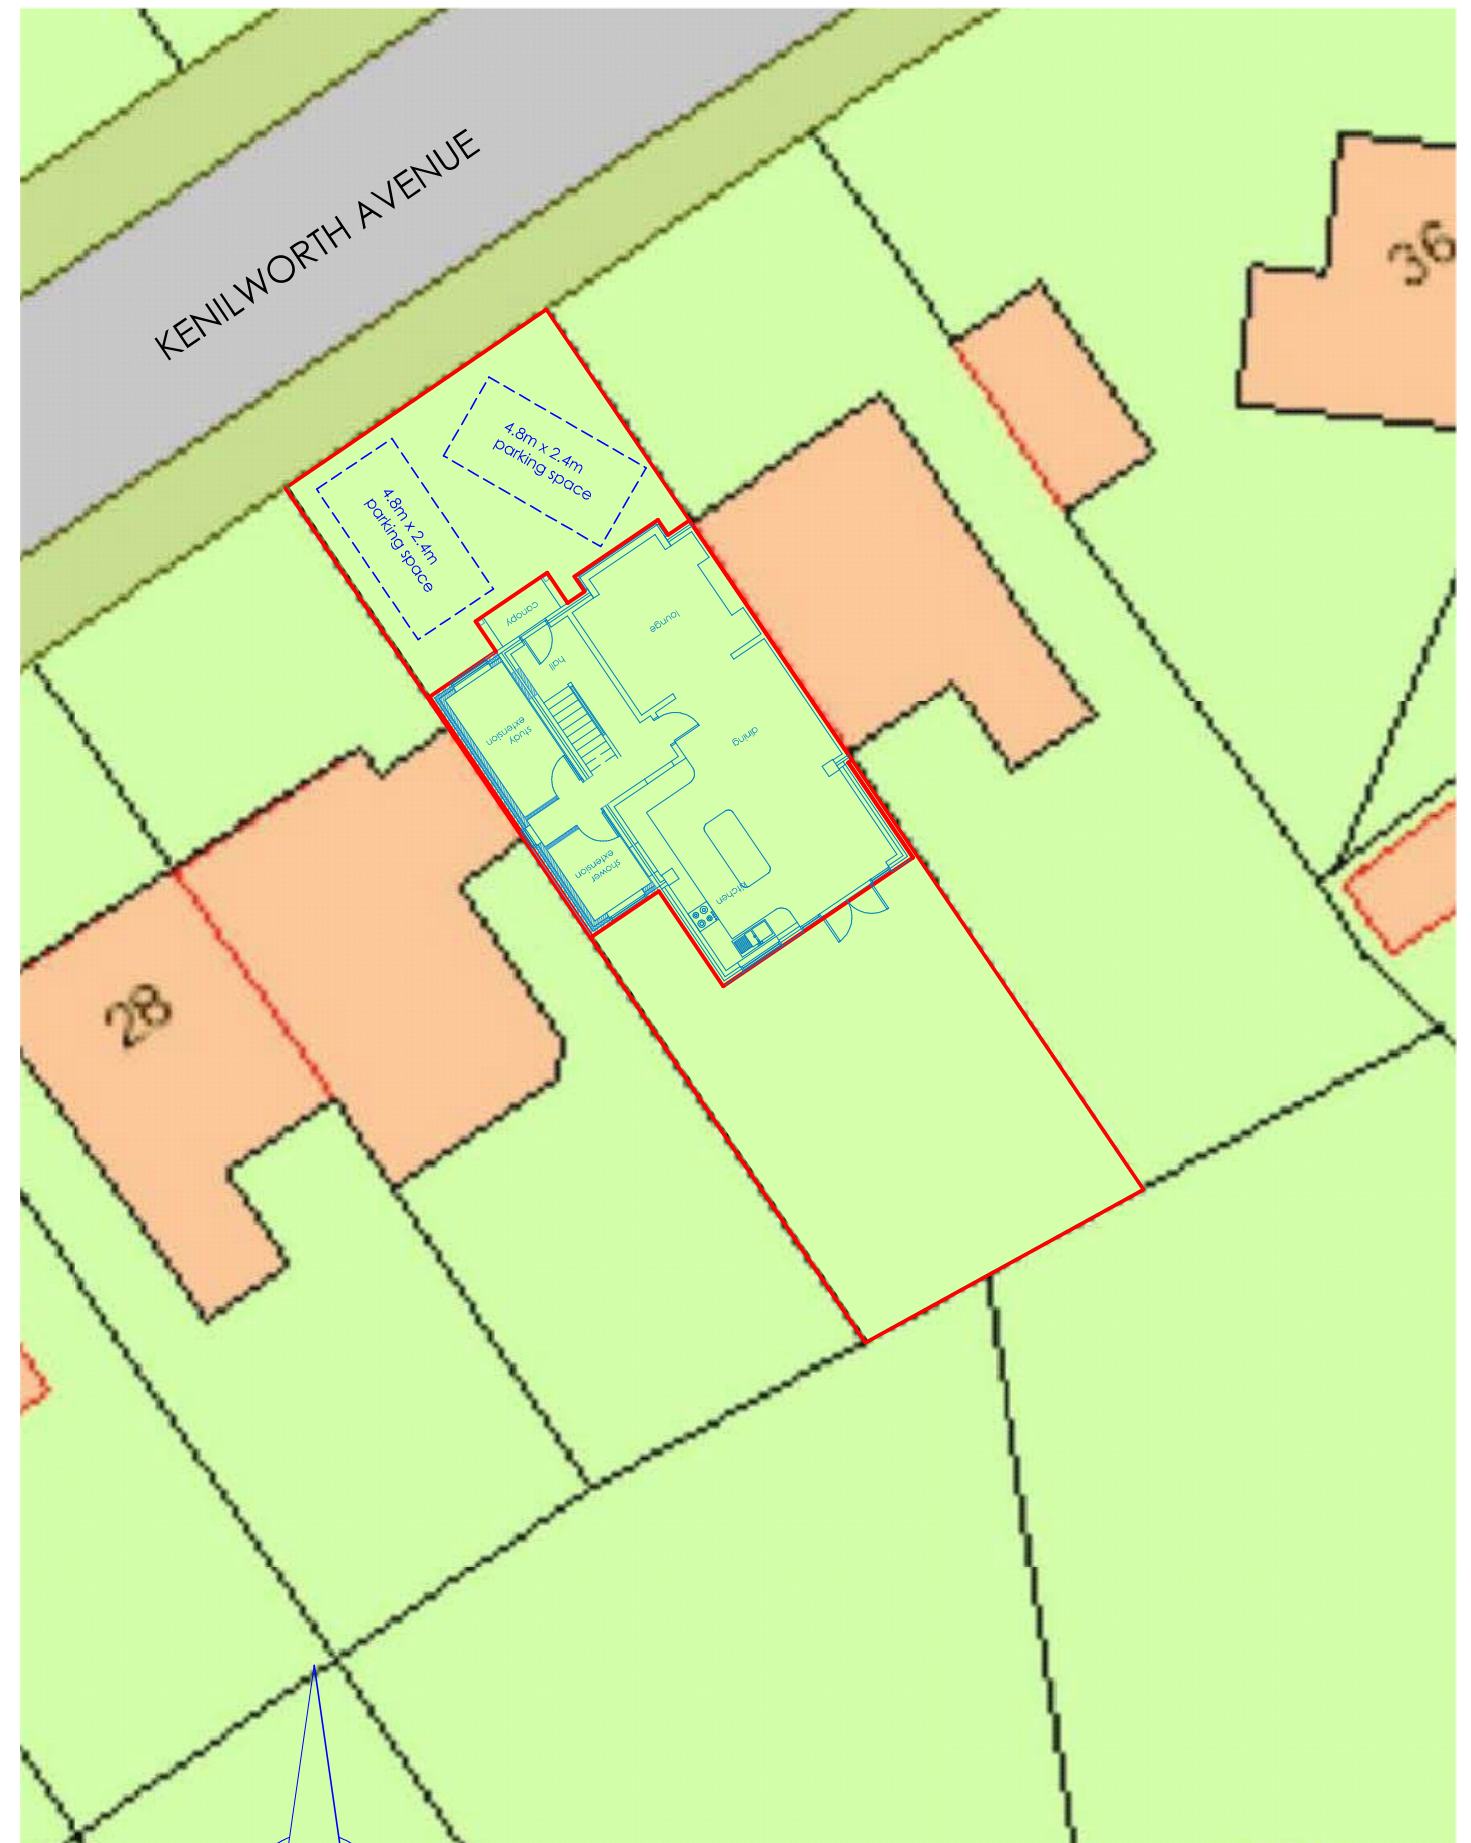
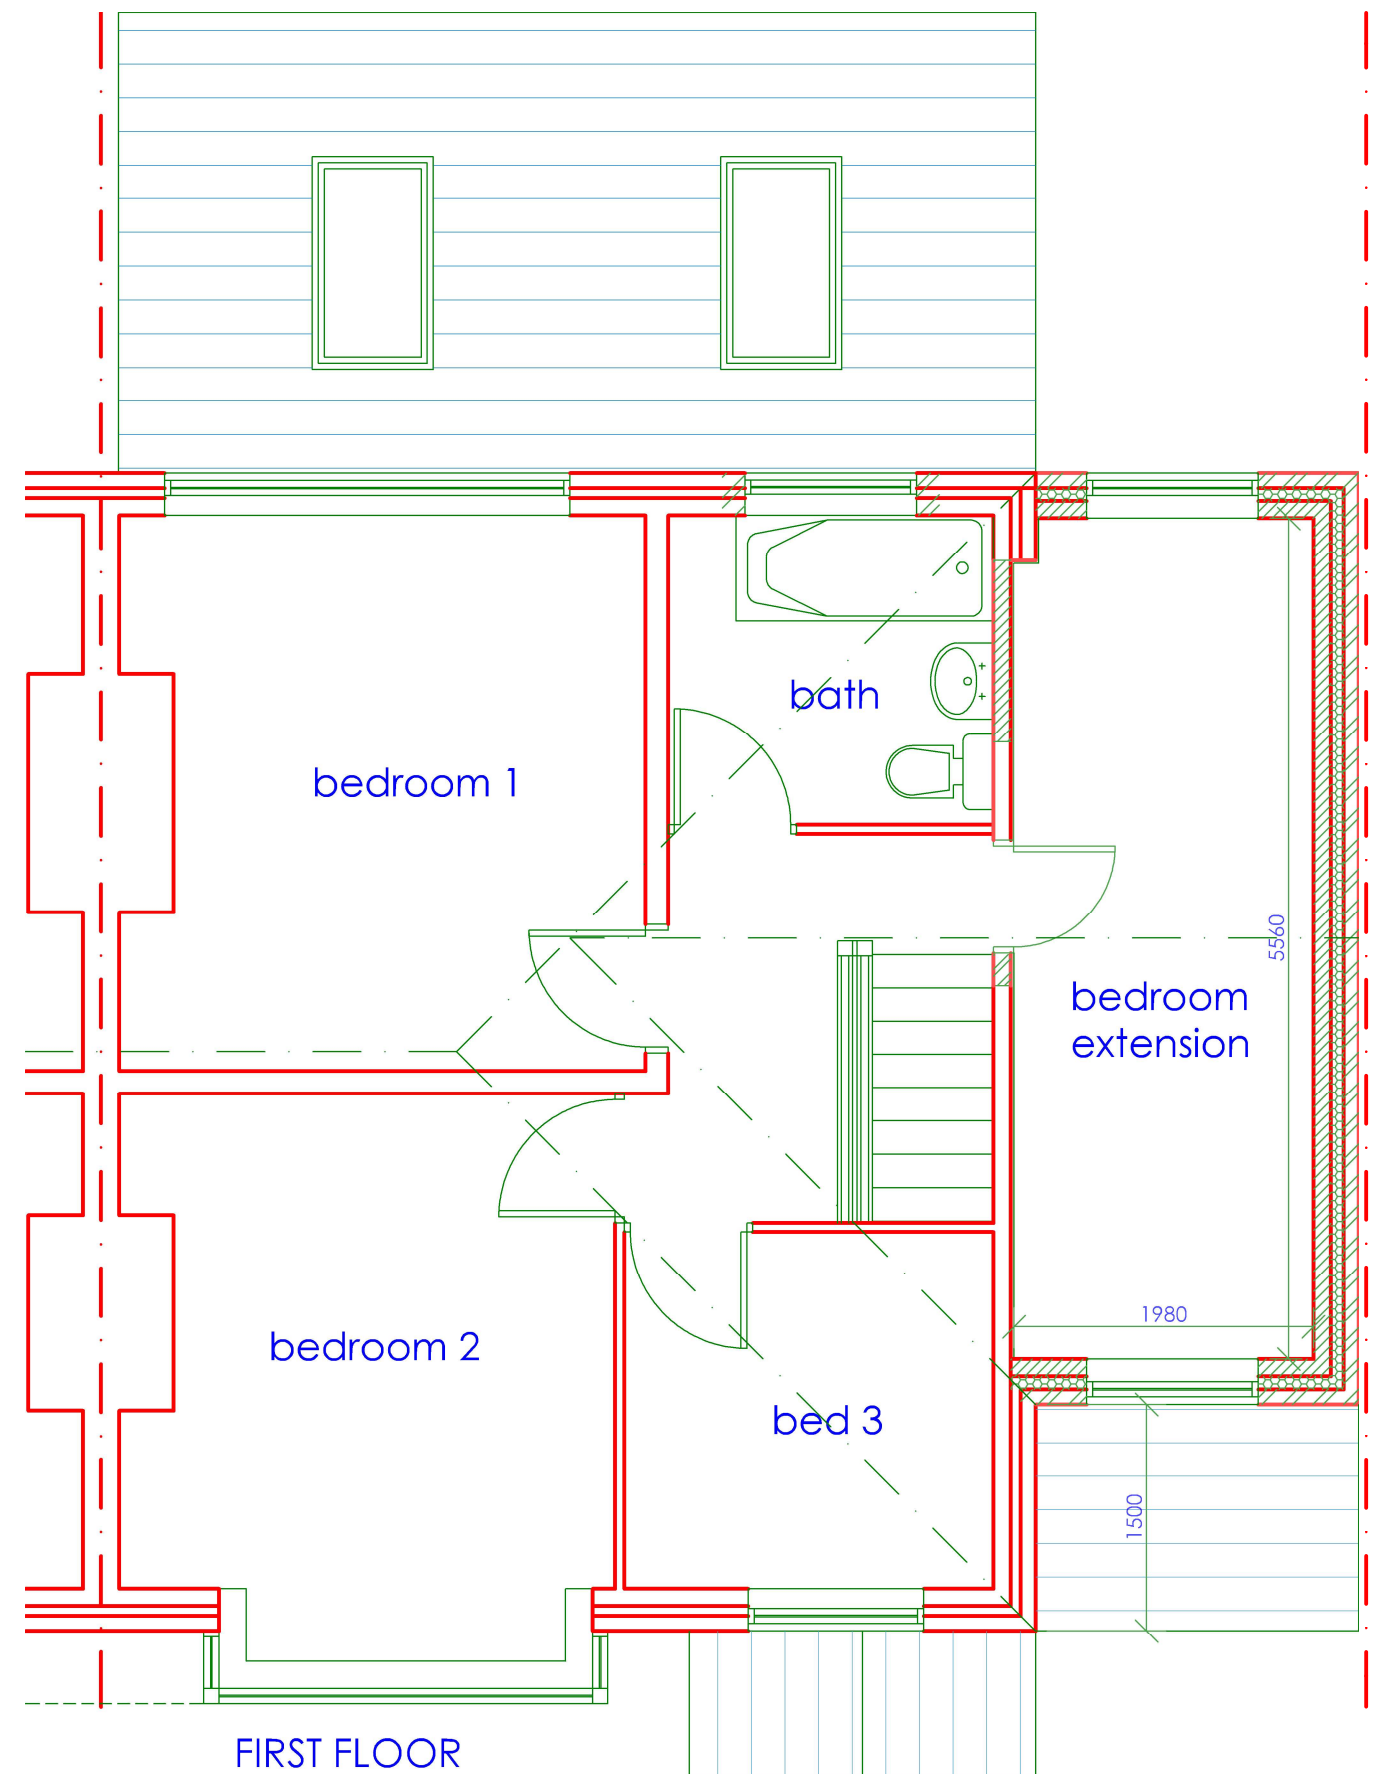



EXISTING

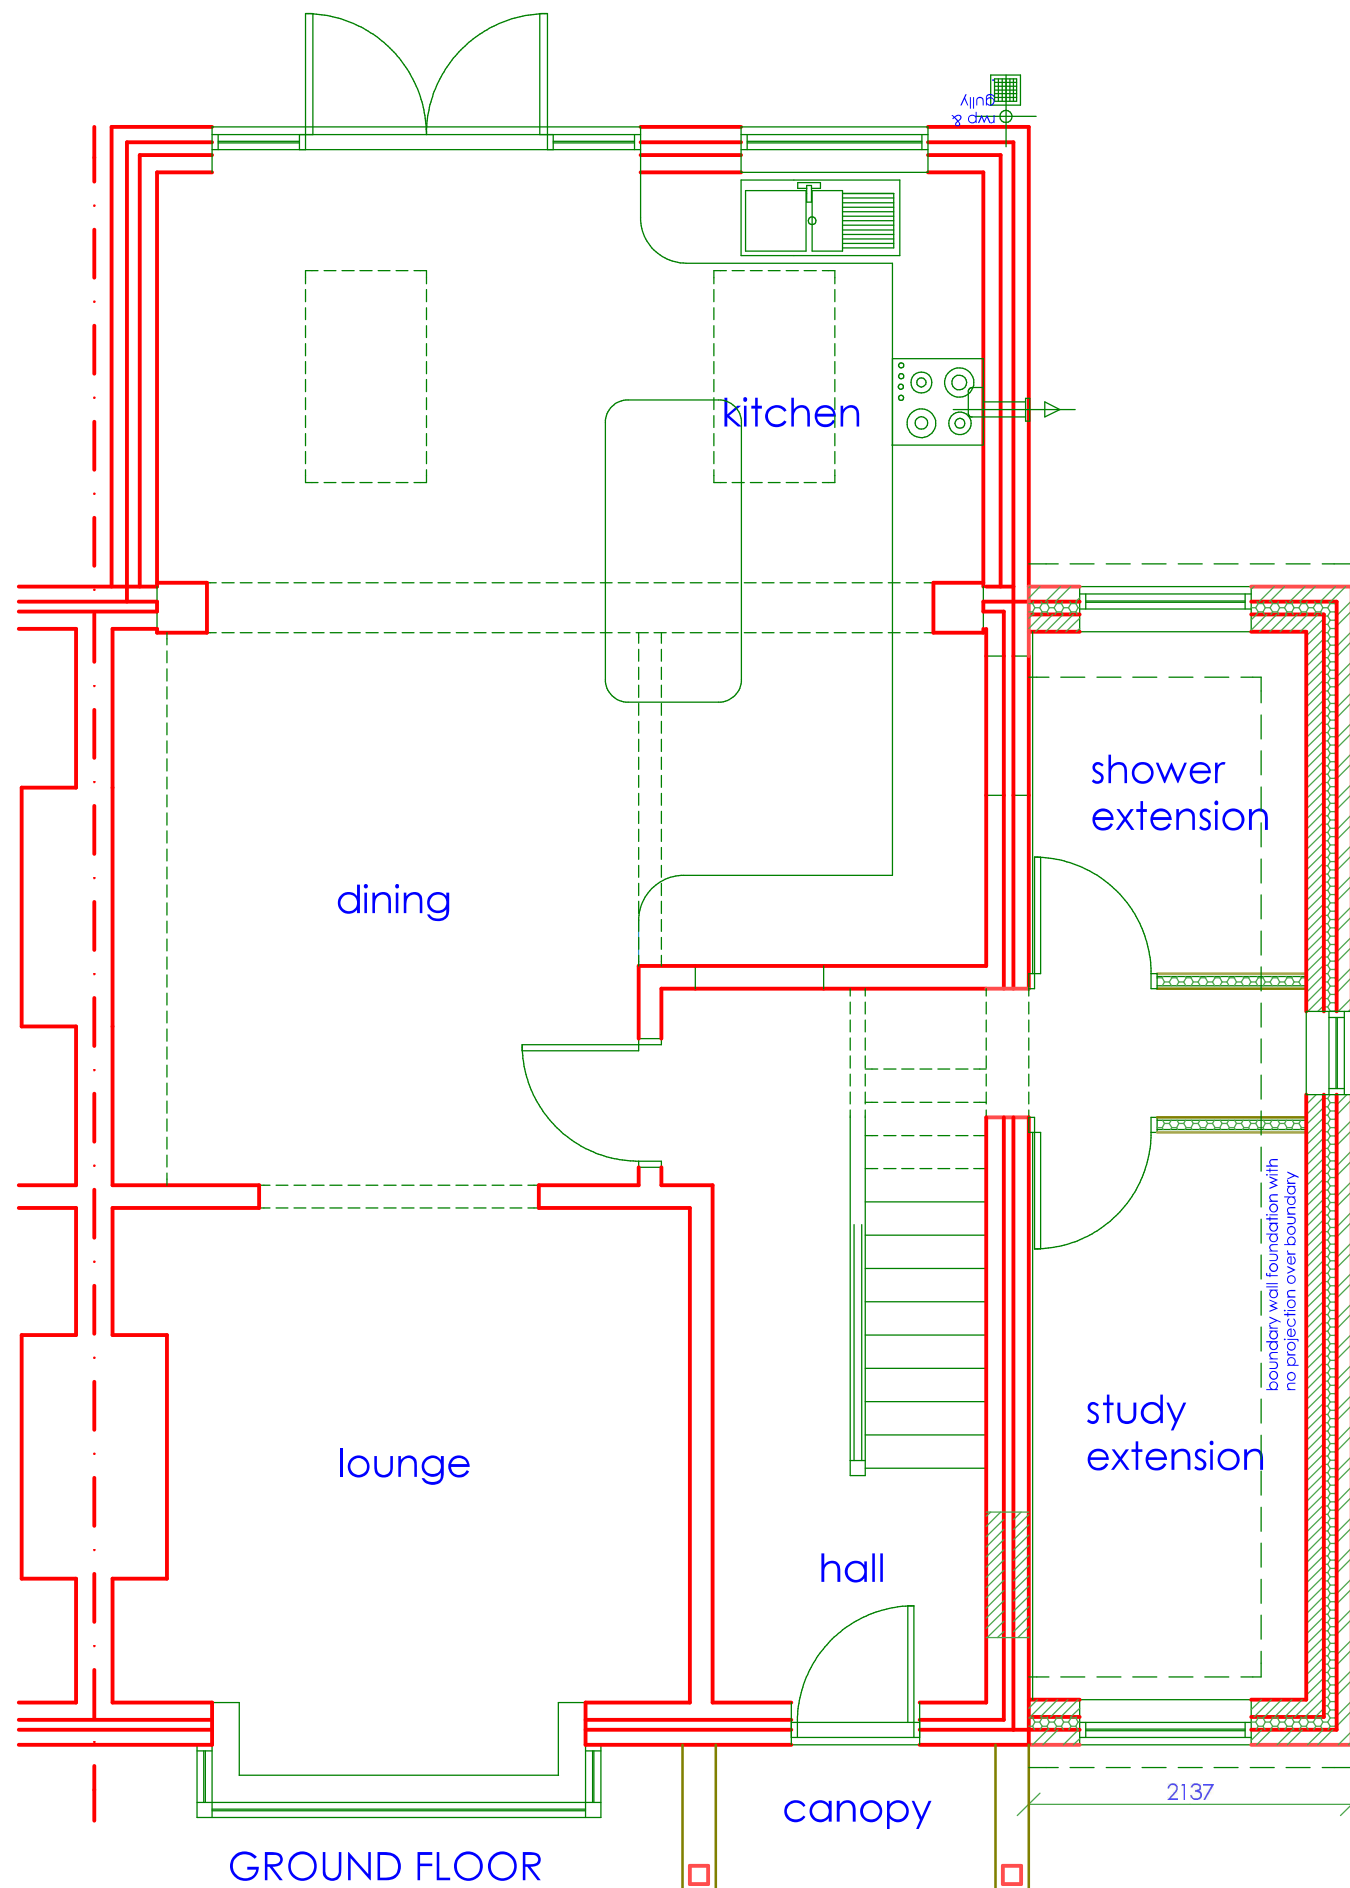


PROPOSED

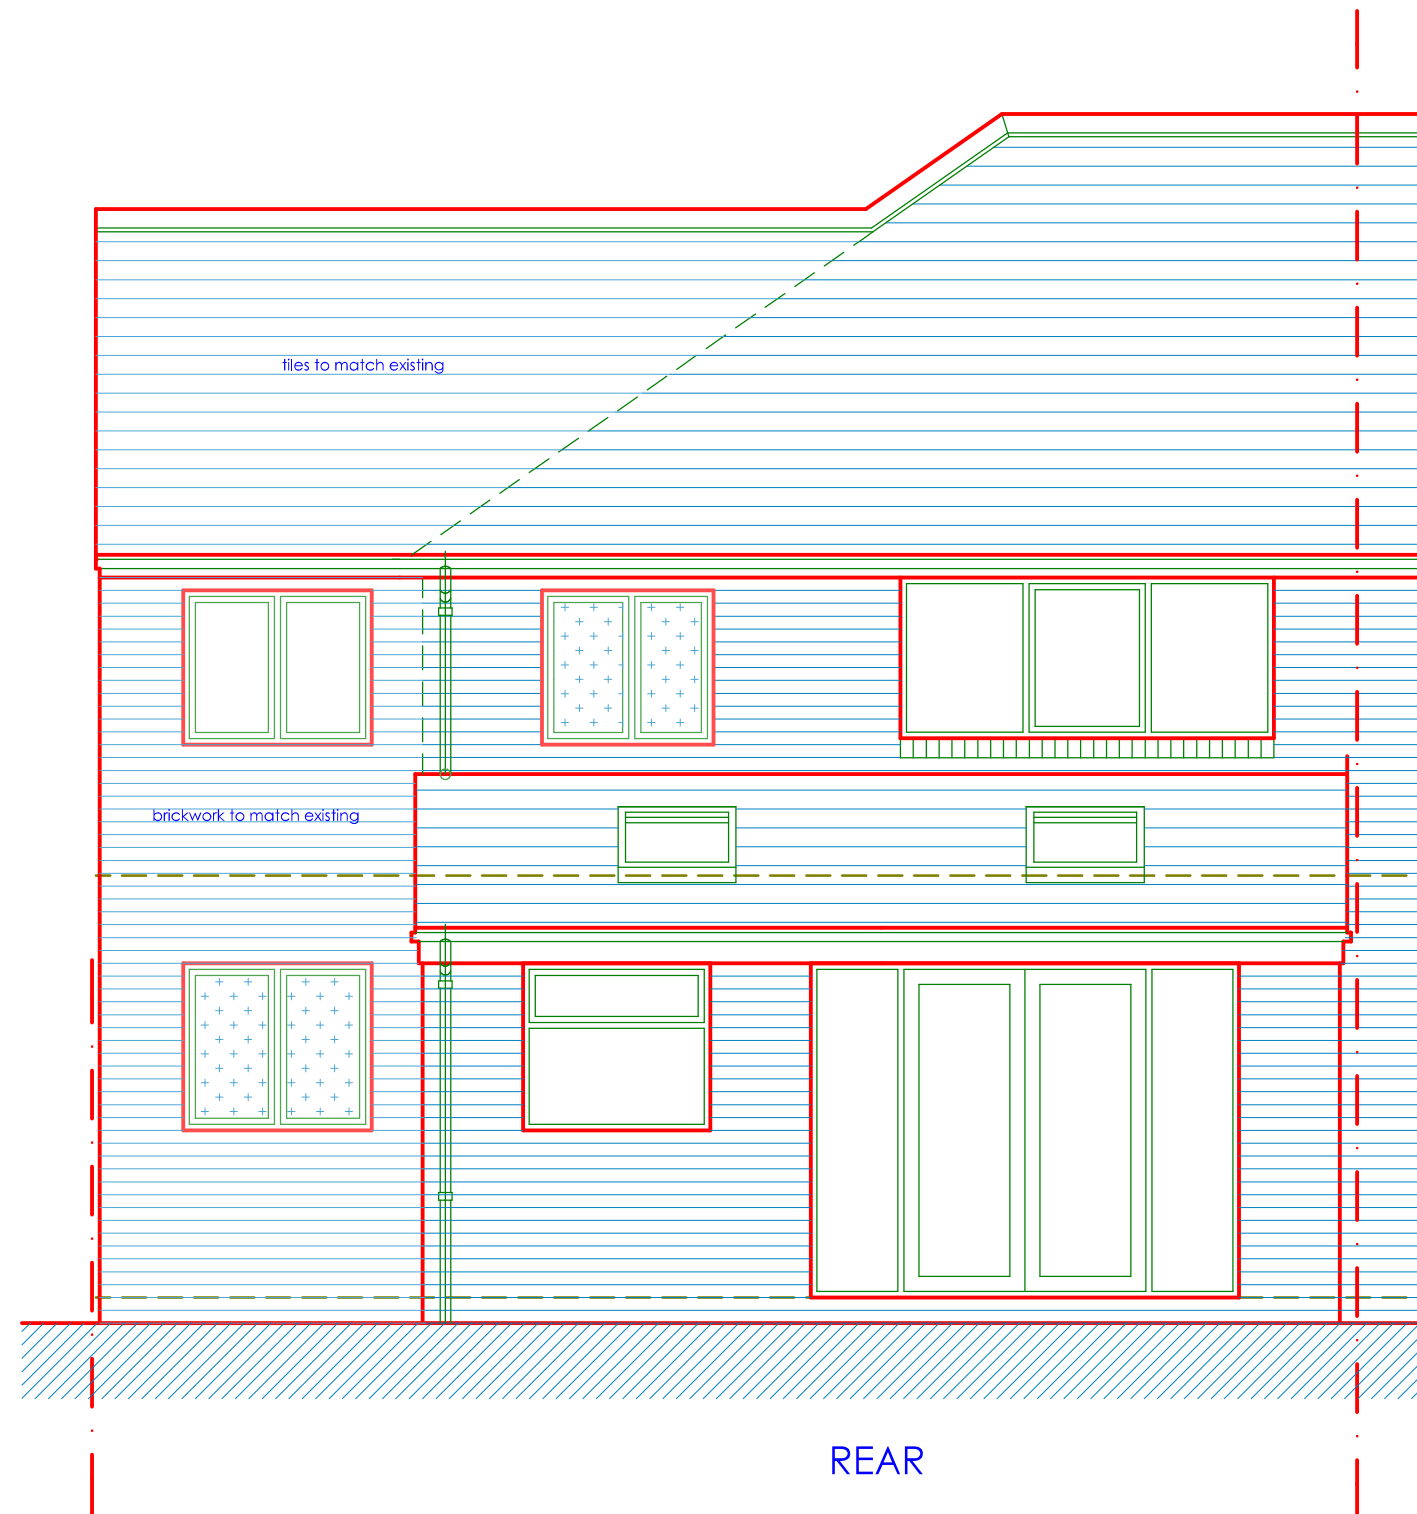

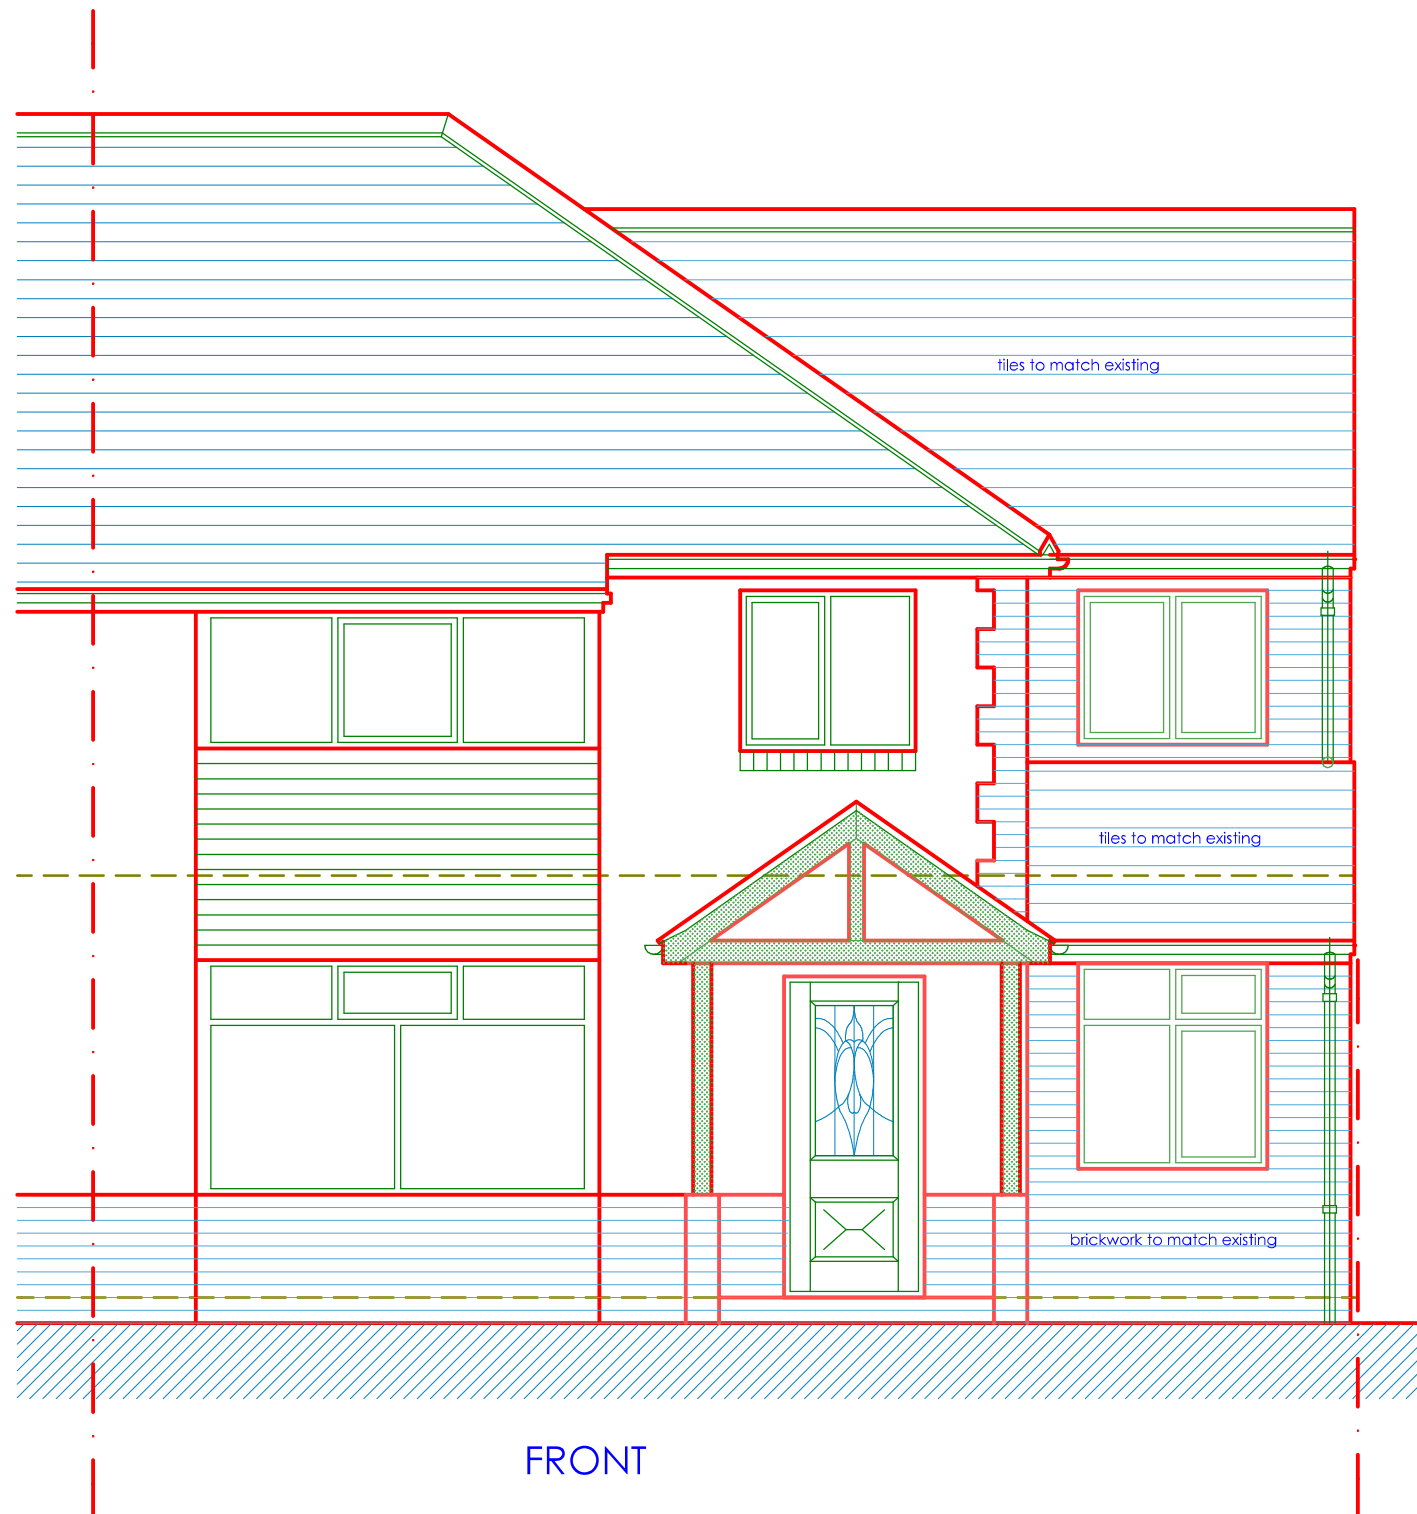


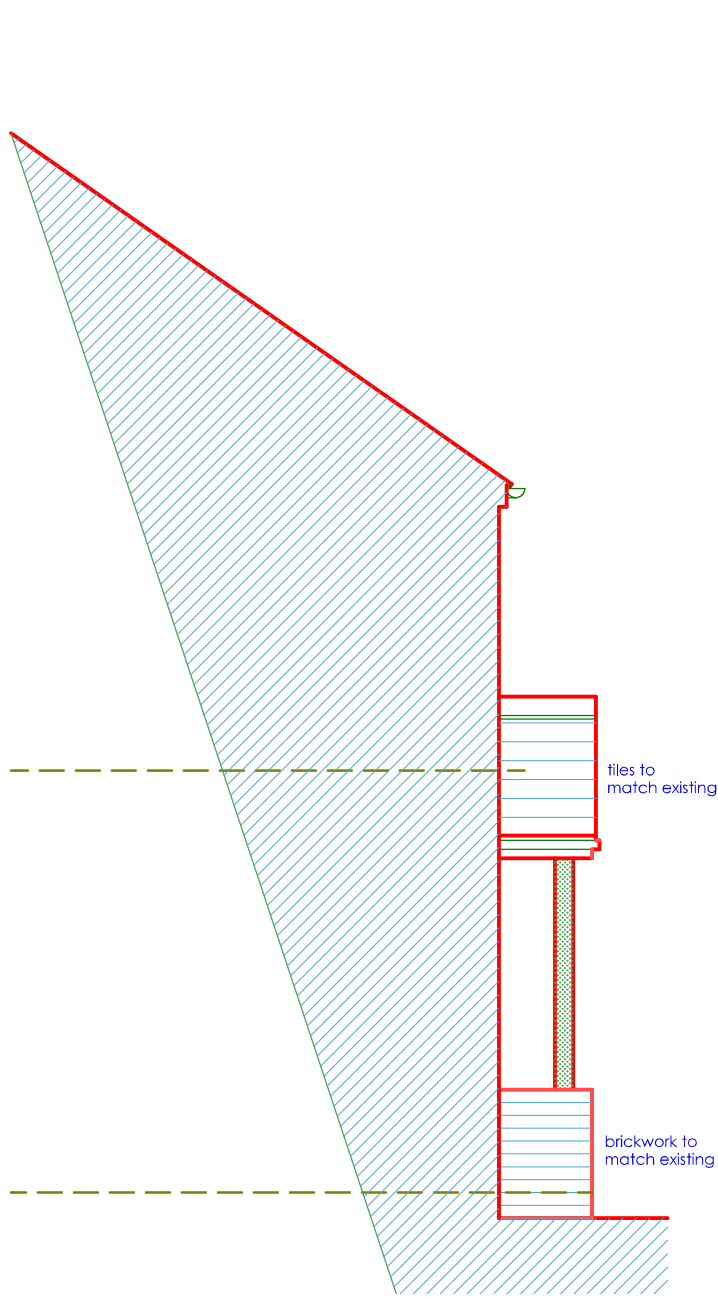


SIDE

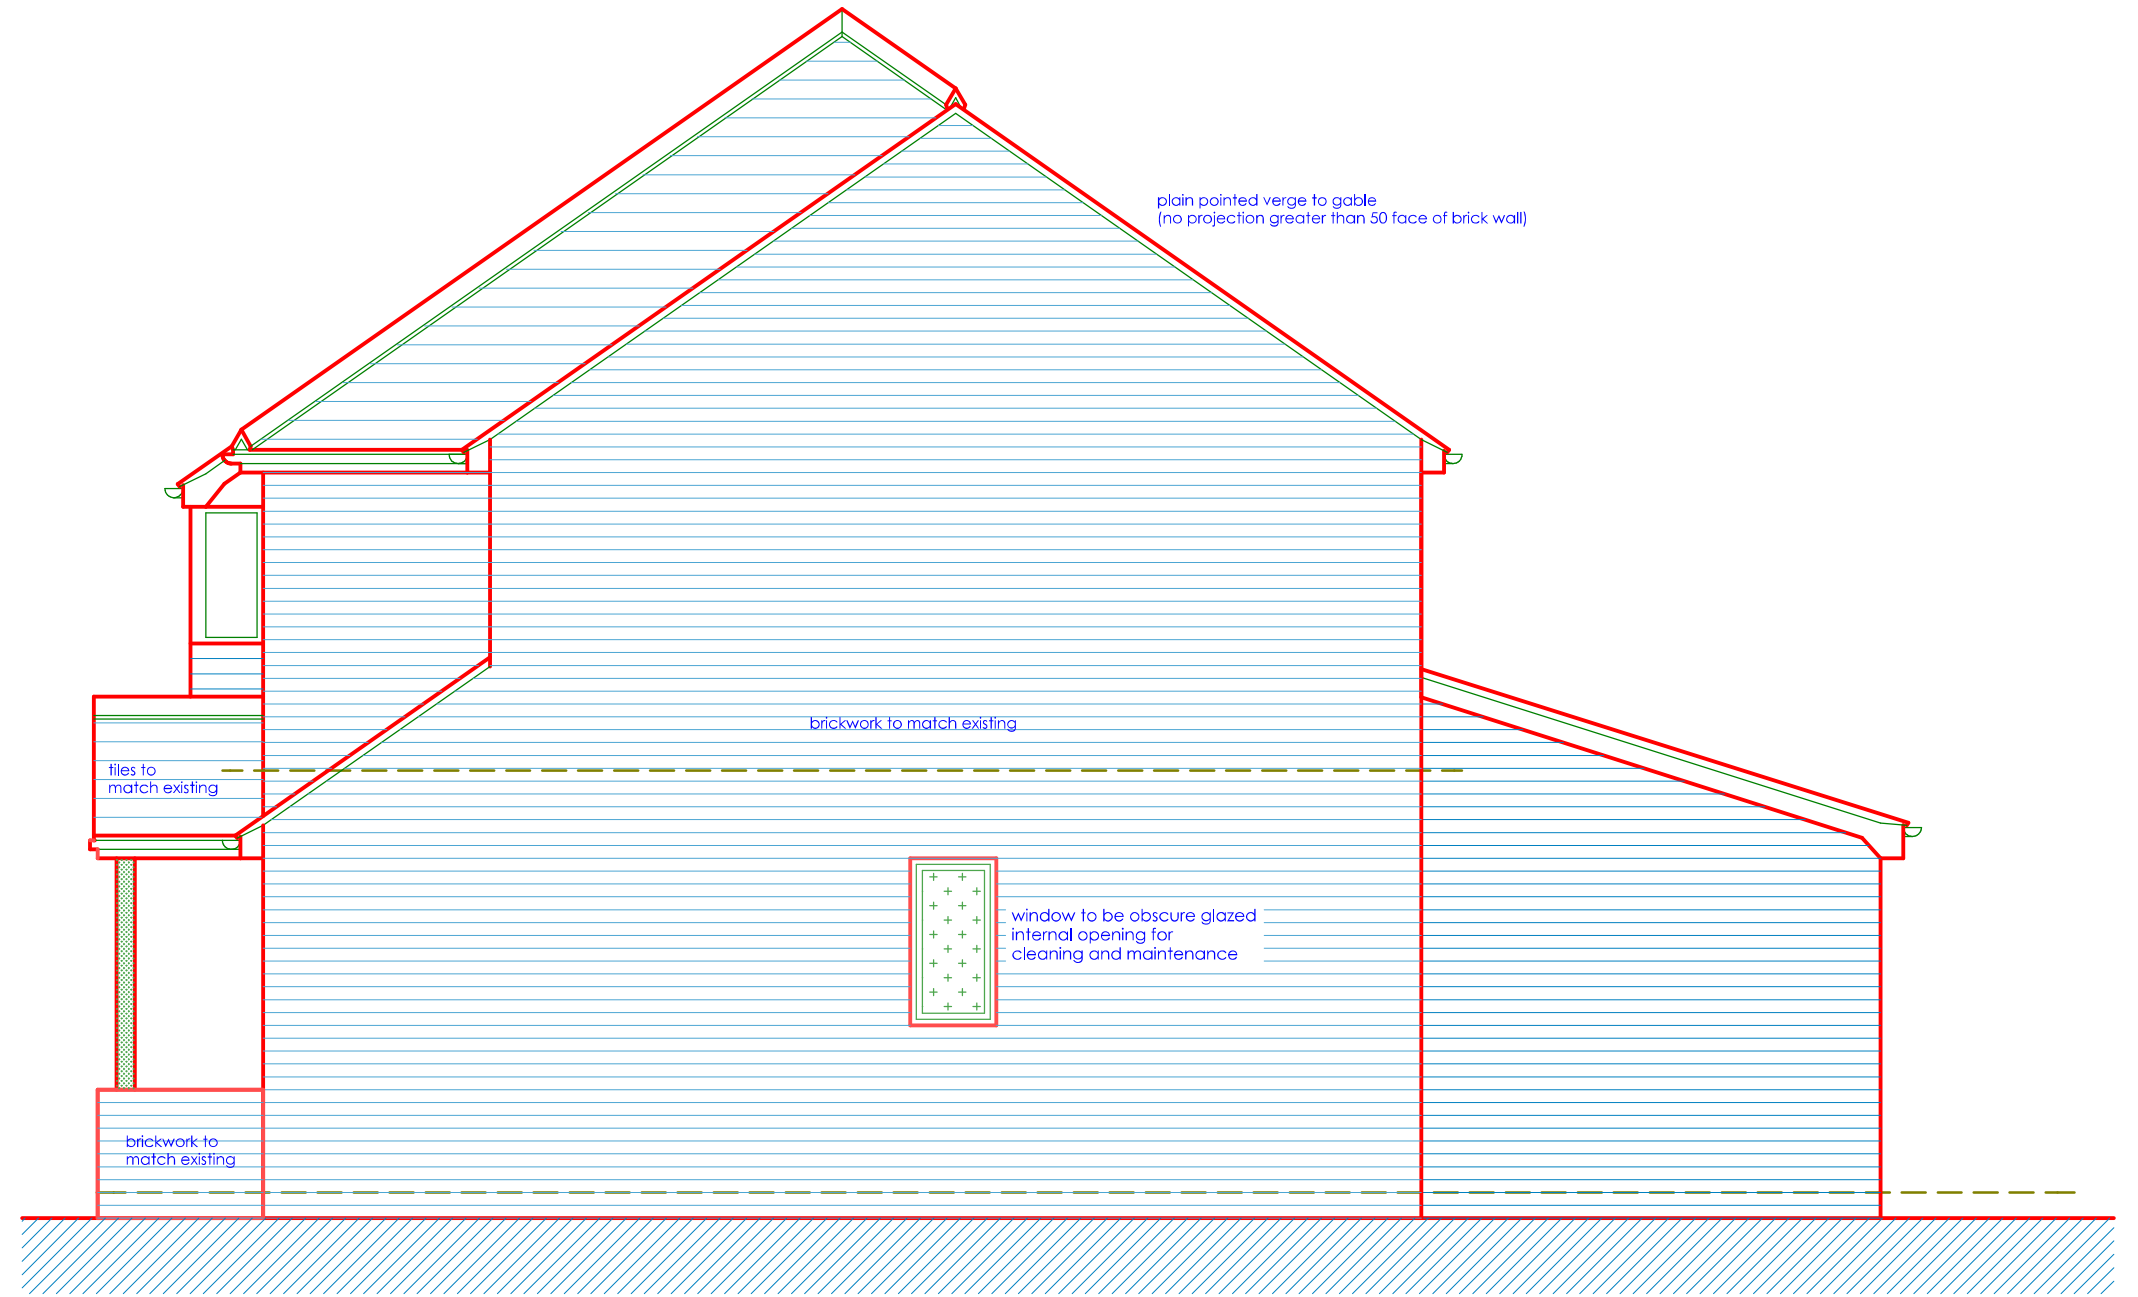


SIDE

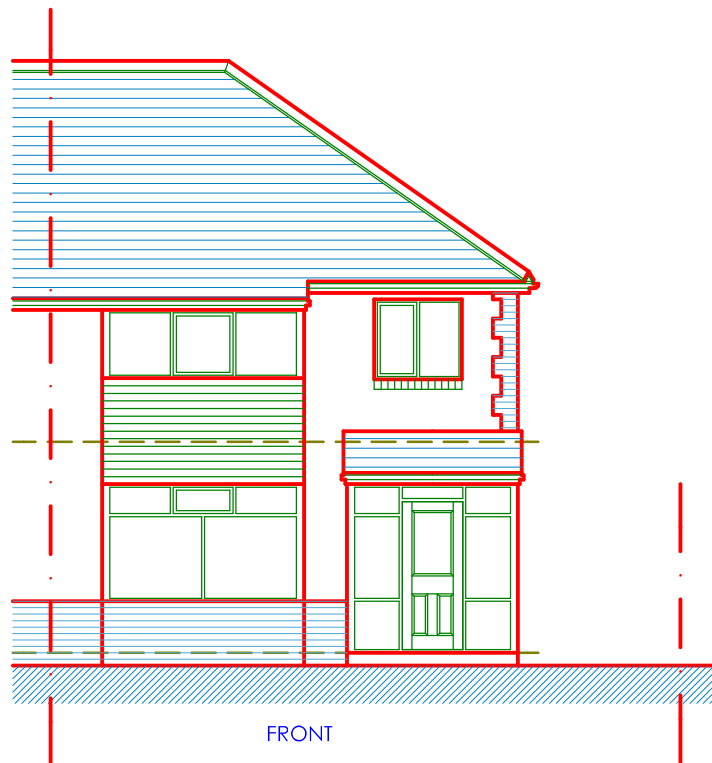


FRONT

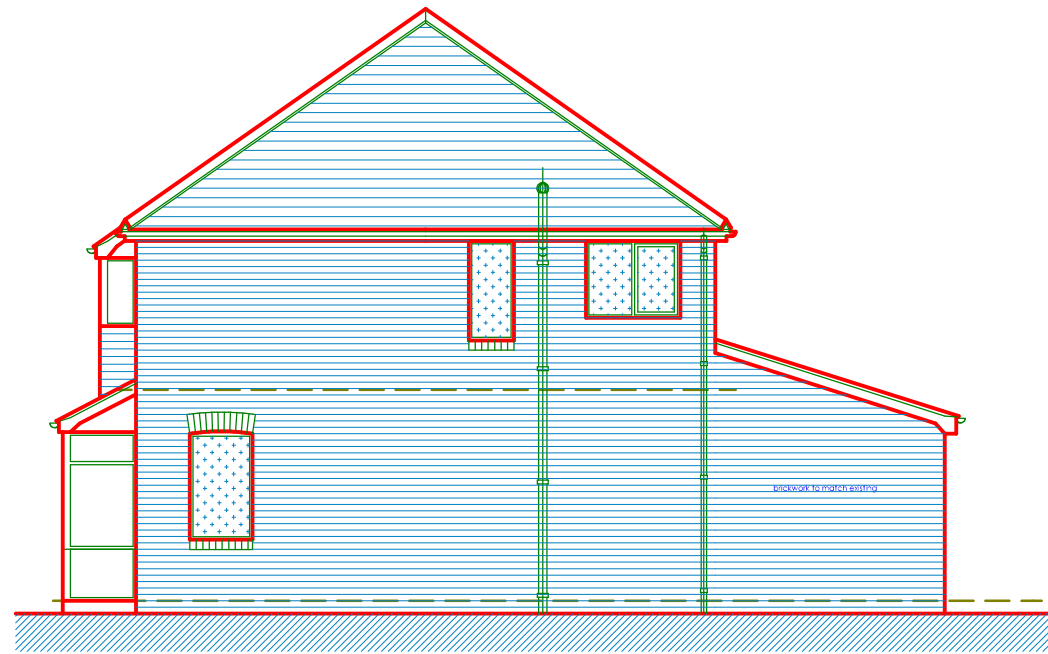


SIDE

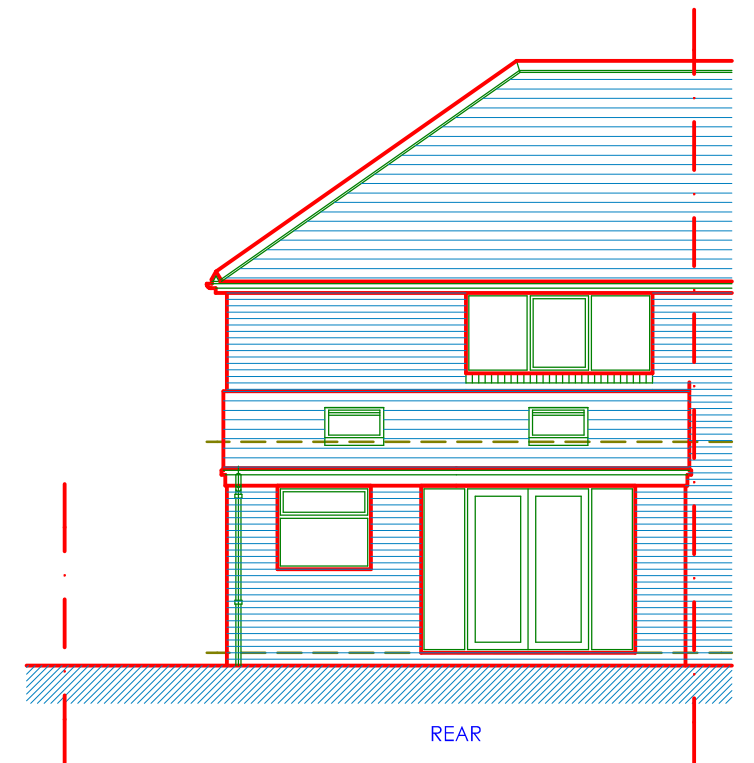

REAR

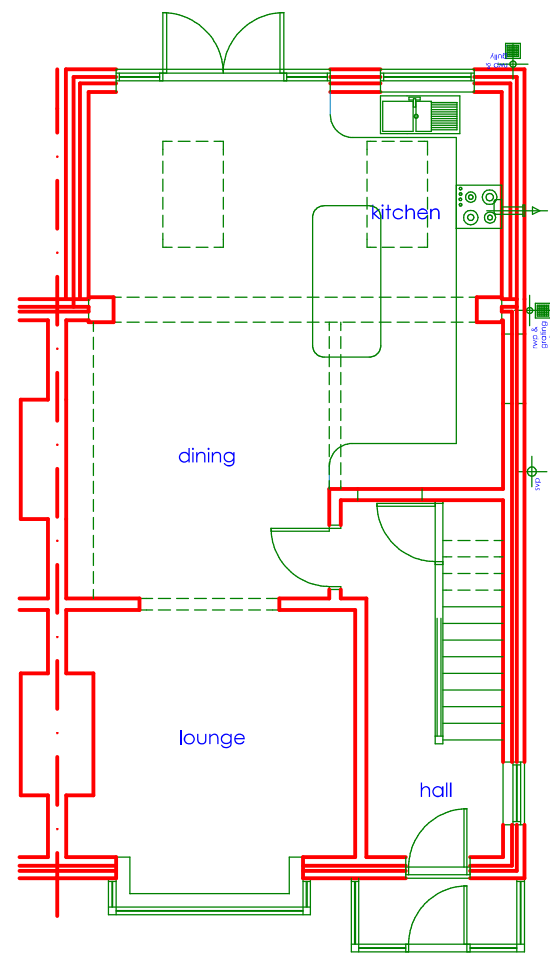

GROUND FLOOR

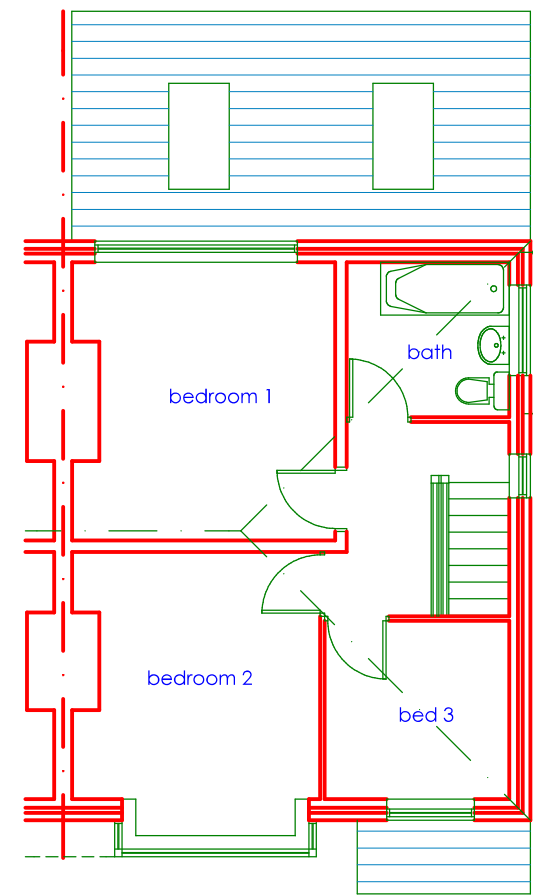

FIRST FLOOR

The contractor(s) are responsible for checking all dimensions and existing features on site prior to fabrication, manufacture or construction of the works

1:100 when printed @ A3 size



Scale: all dimension in mm unless otherwise stated