


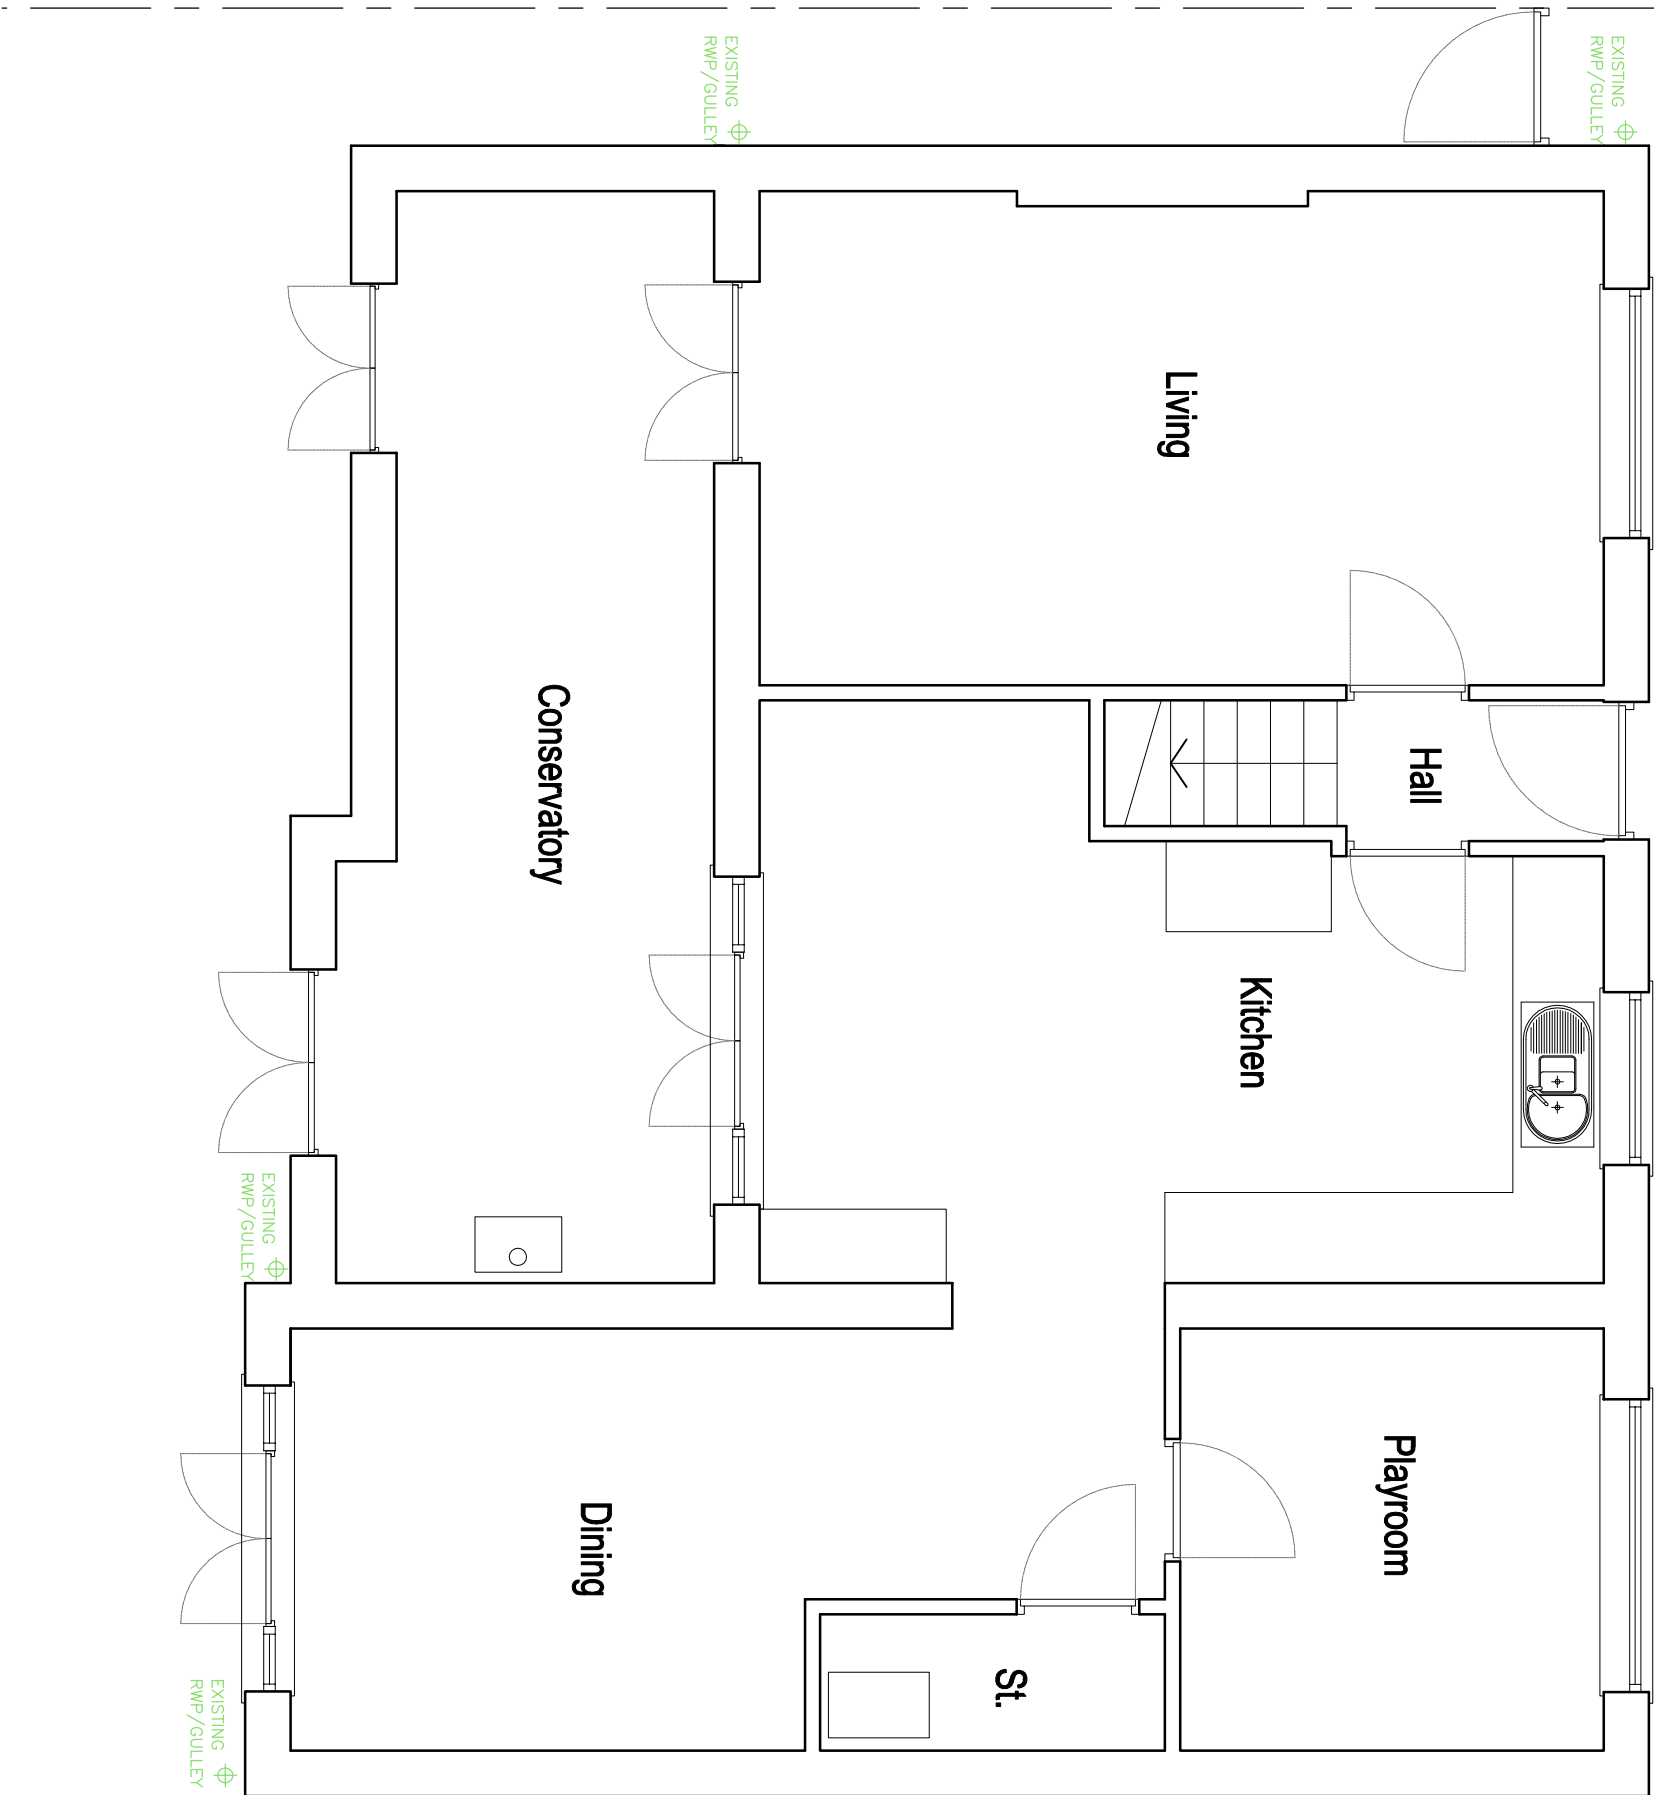

qww+q architects

Private Residential | Housing | Commercial | Conservation | Domestic

Tel: 01254 485848

Email: info@qww-architects.com | Web: www.qww-architects.com



Scale
1:50

Job Number
21-061

Drawing Number
PL/03

Checked
AW
First Issue
SEPT 2021