


GENERAL NOTES

- SITE LEVEL TAKEN TO CONFIRM A 250mm DIFFERENCE IN LEVELS BETWEEN FINISHED FLOOR LEVEL OF HOUSE SET AS 100.000 DATUM AND LEVEL OF BLOCK PAVING TO FRONT APRON / DRIVEWAY IMMEDIATELY TO FRONT / ADJACENT TO FRONT PORCH EXTENSION.
- FRONT PORCH EXTENSION APPROX 125mm LOWER THAN FFL OF HOUSE, TO BE RAISED UP TO MATCH THAT FFL OF HOUSE @ 100.000
- FRONT PORCH BUILT OF SOLID 220mm / 4" BRICKWORK WITH 3x APERTURES - ONE ON EACH ELEVATION, TO BE ALTERED TO SUIT etc

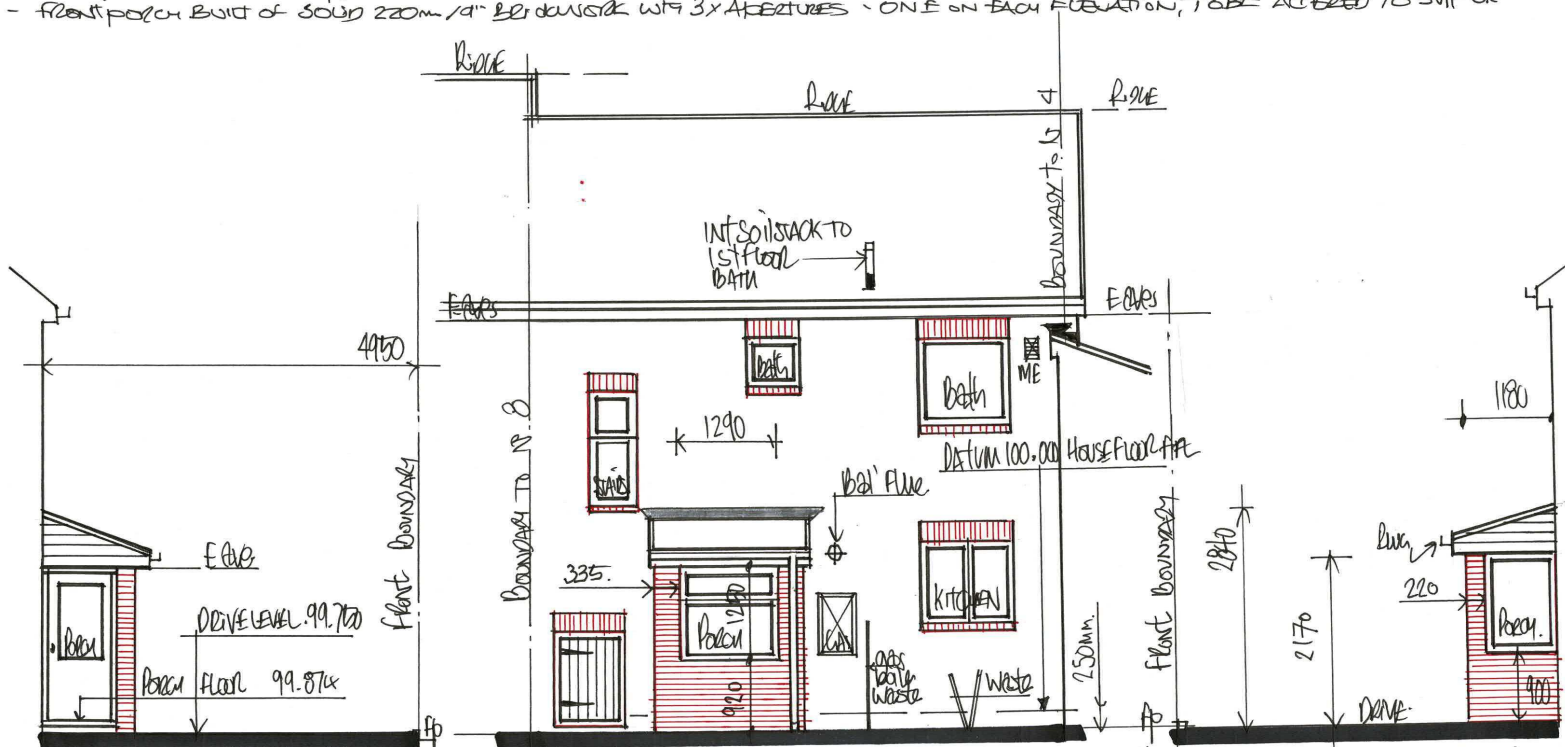

1:50 EXISTING "SIDE" ELEVATION/S FROM N° 4 + 8 & EXISTING "FRONT VIEW" OFF "HARVEY AVE."

1960 3340

D R G N° 2